


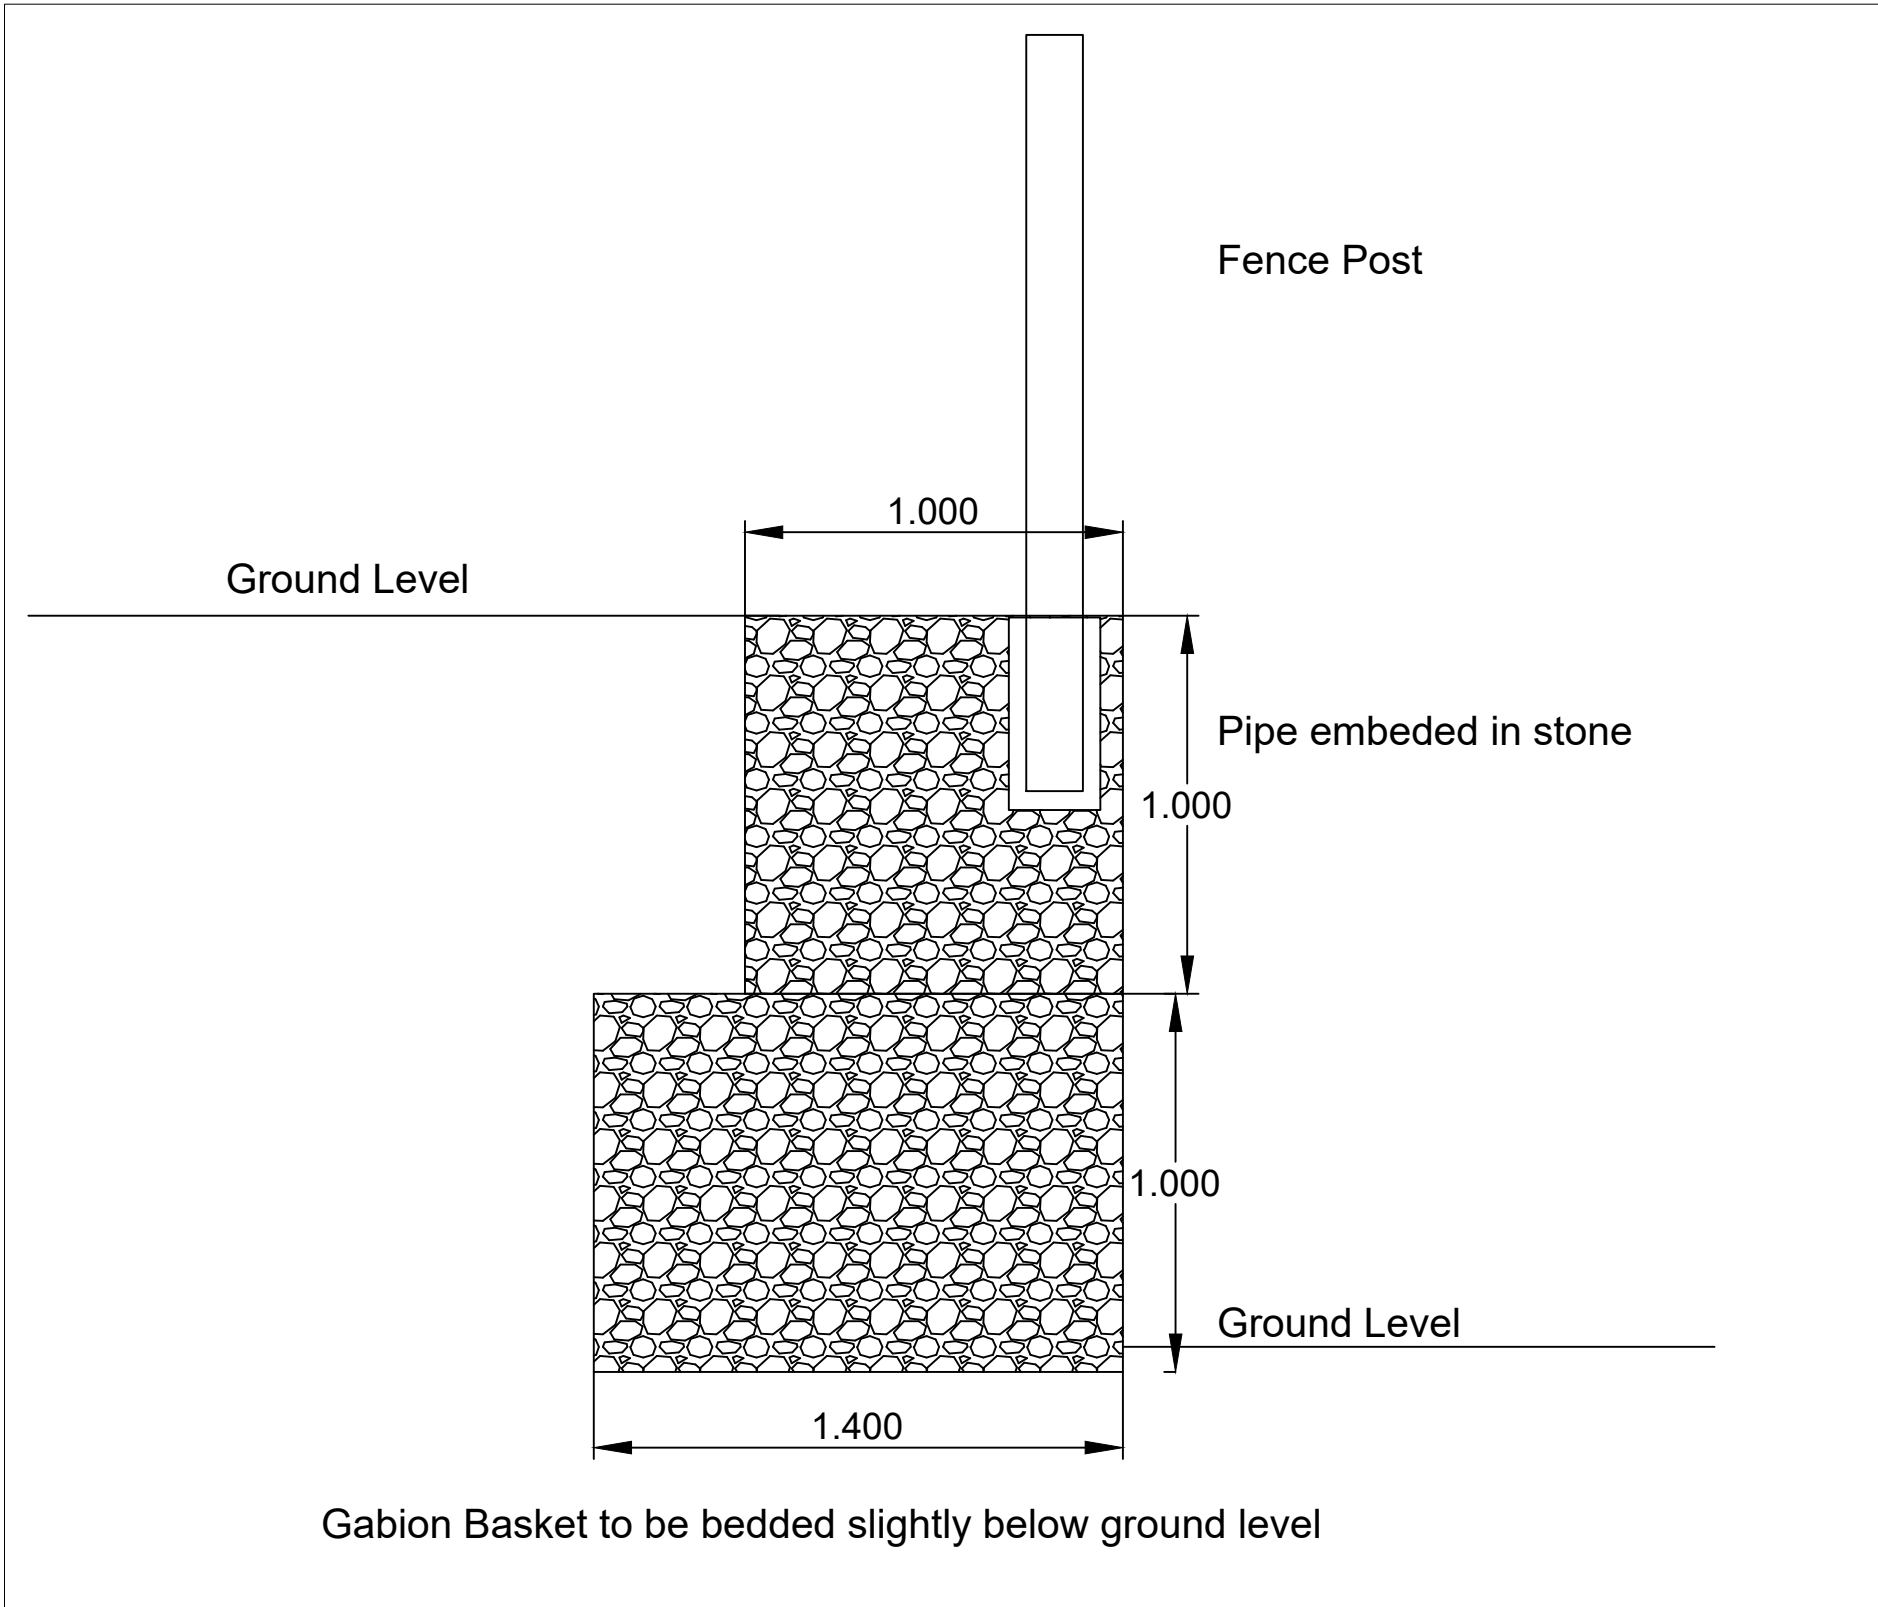

Top baskets to have UPVC pipes
built in for fence posts
Baskets to be 3 mm wire
tied at 300 mm centres
Facing stone to be layered evenly

Section 1:20

Gabion Basket Wall
Brackendale
Heolgerrig
Merthyr Tydfil