


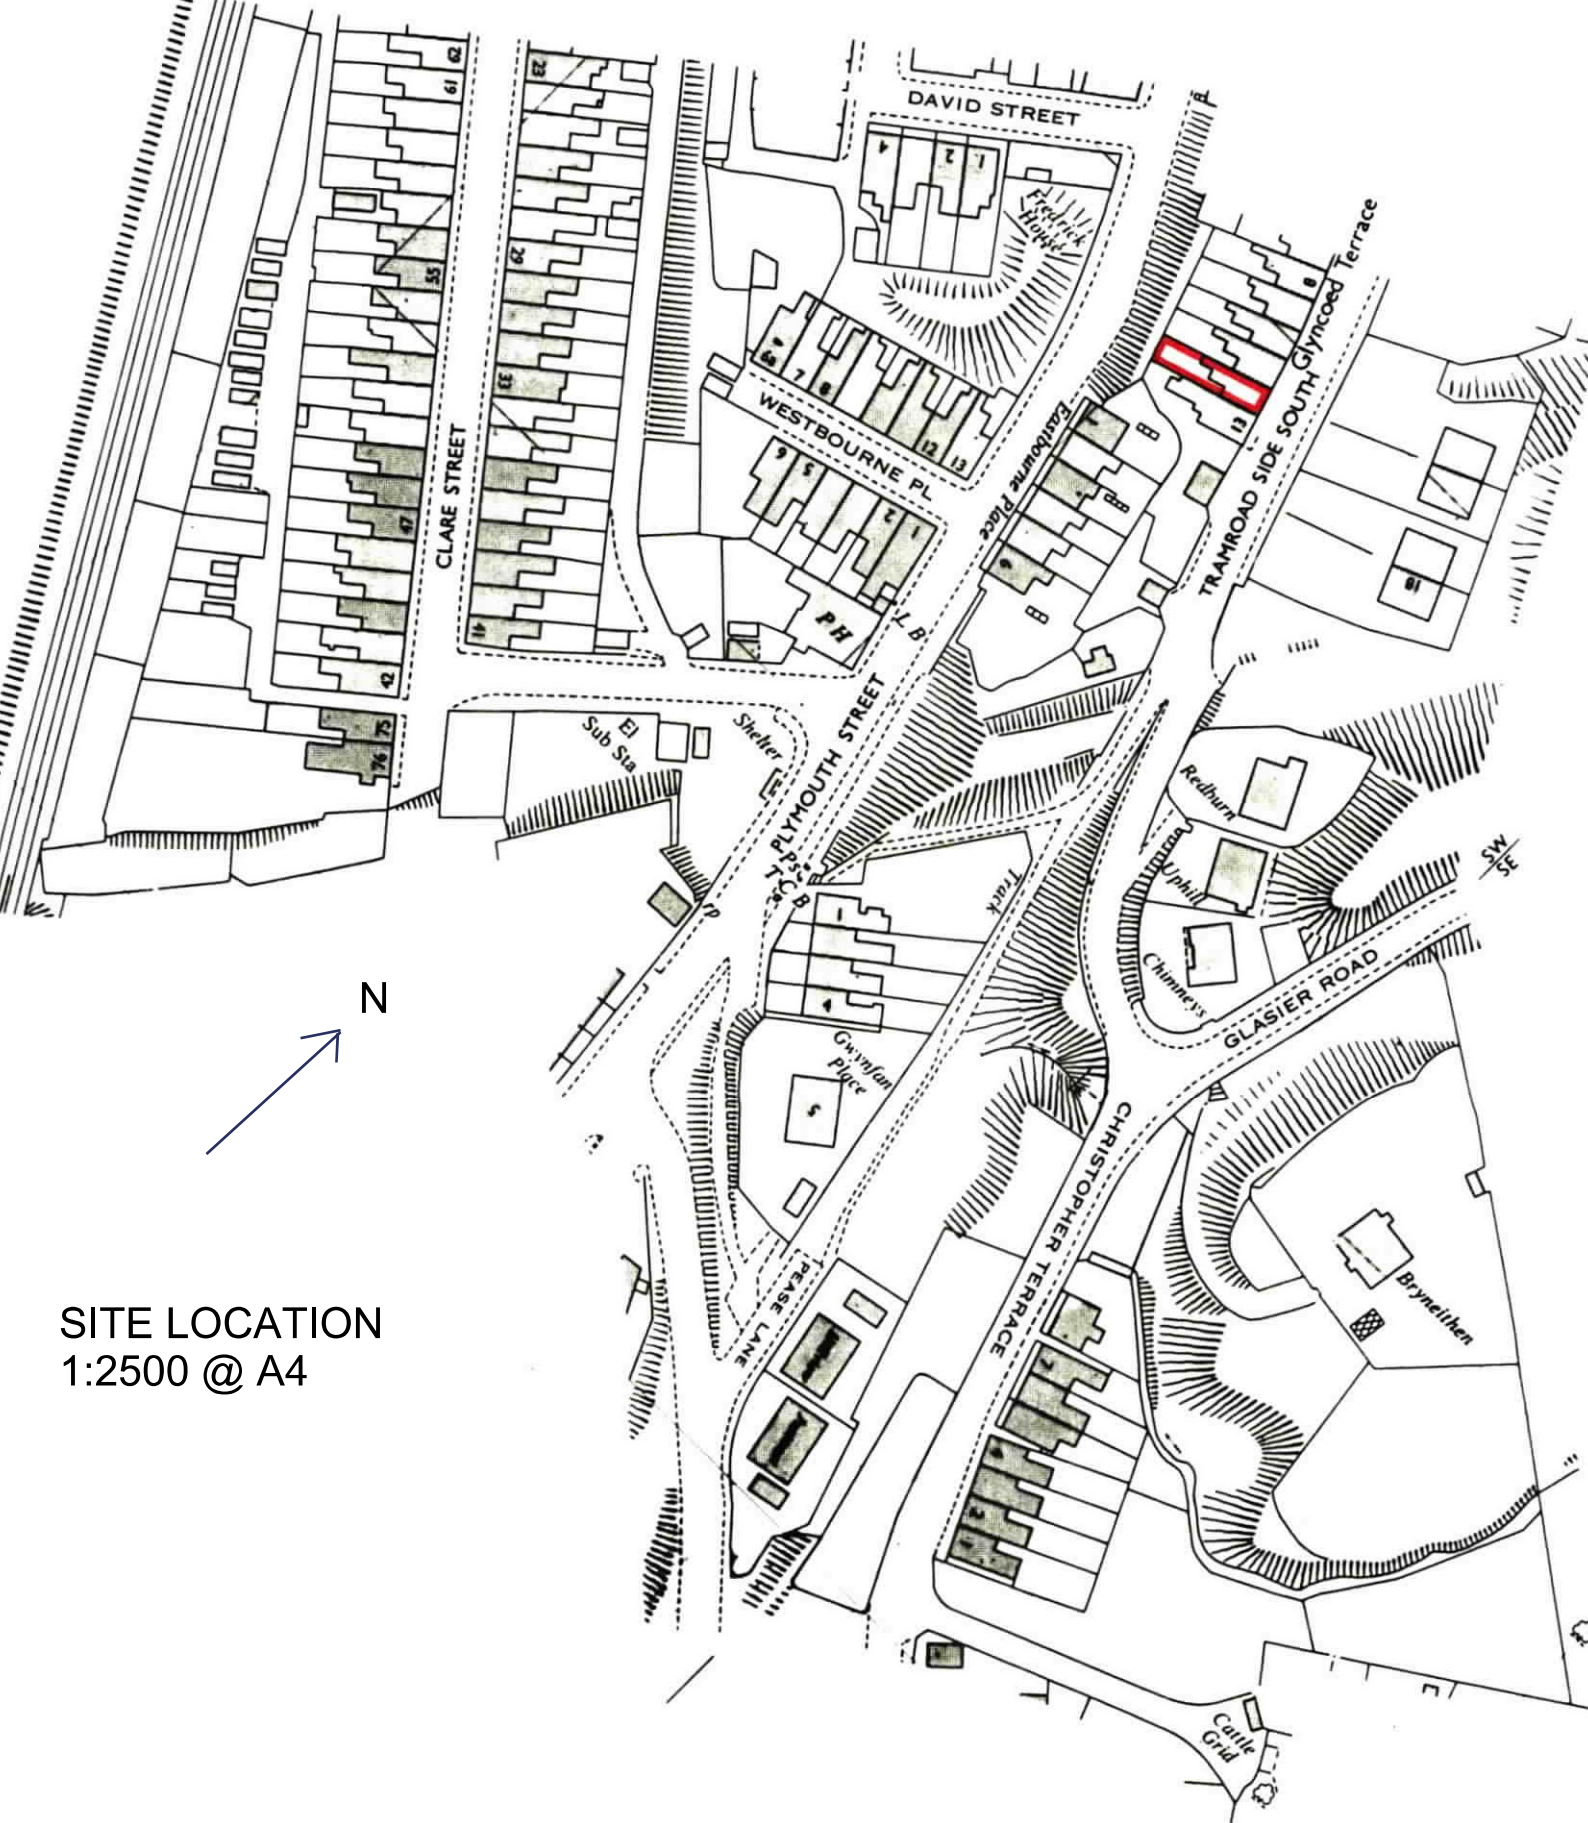

SITE LOCATION
1:2500 @ A4