
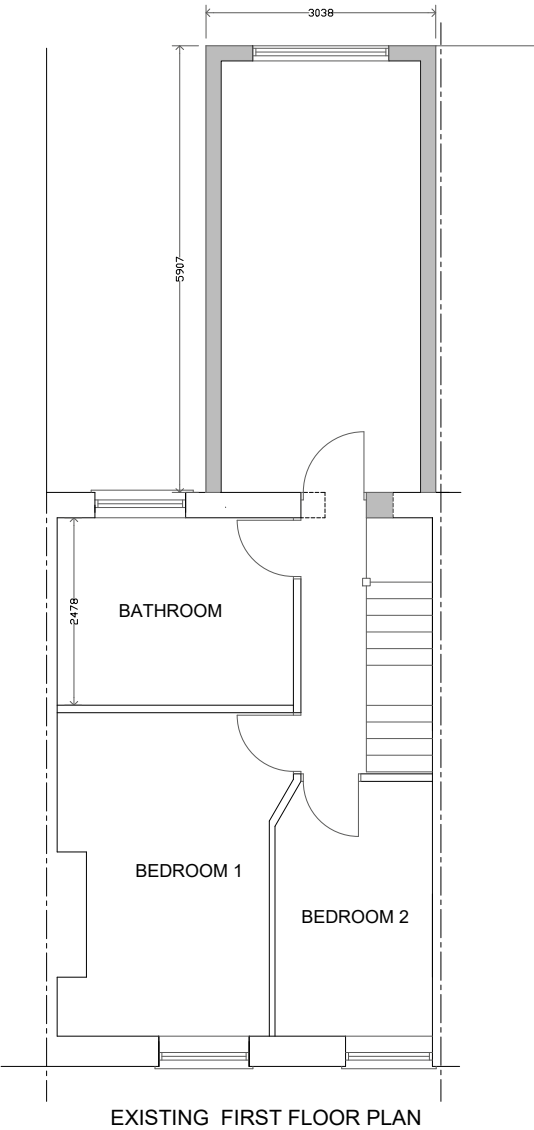
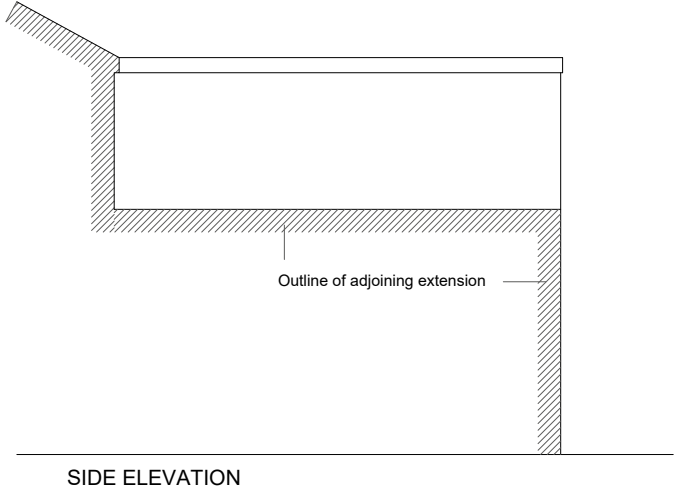
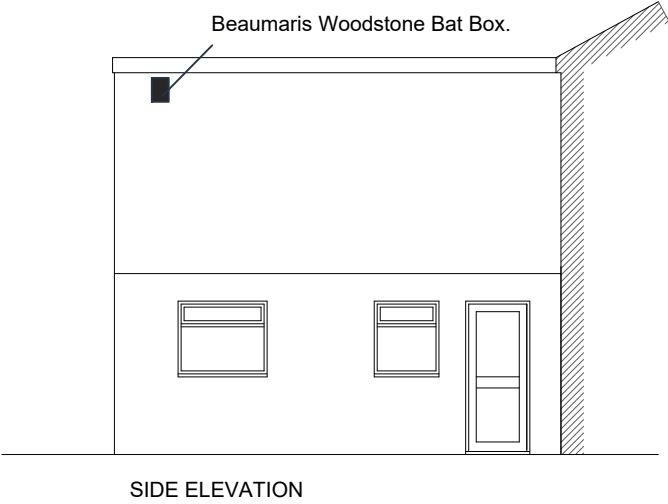


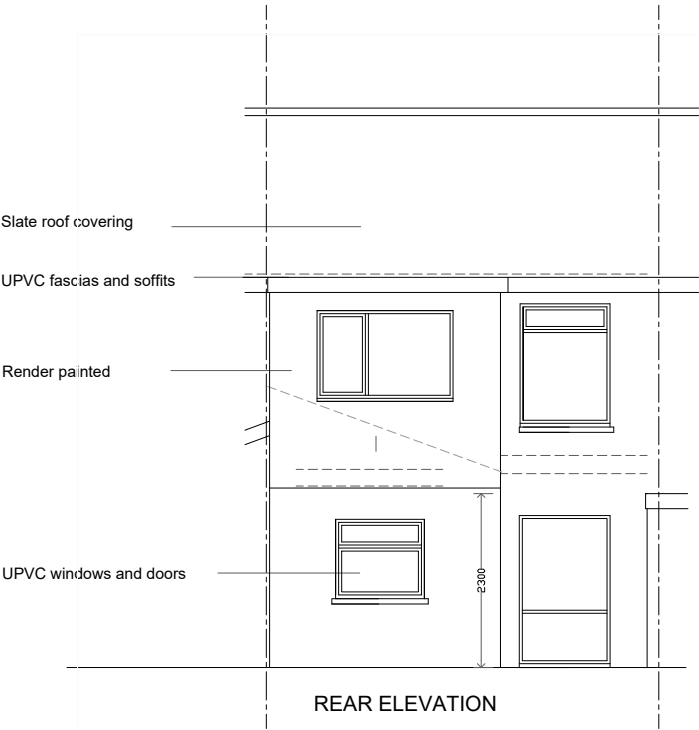

k.j.lloyd AADip. RIBA CHARTERED ARCHITECT		49 Coed Y Pia, LLanbradach Caerphilly, CF83 3PT	
PROJECT PROPOSED FIRST FLOOR REAR EXTENSION 12 GLYNCOED TERRACE MERTHYR TYDFIL CF47 0UB		SCALE 1:100 @ A3	DATE DEC 2024
DRAWN KL		DRG. NO. 02	
DRAWING PROPOSED PLANS AND ELEVATIONS			
THIS DRAWING IS COPYRIGHT			