


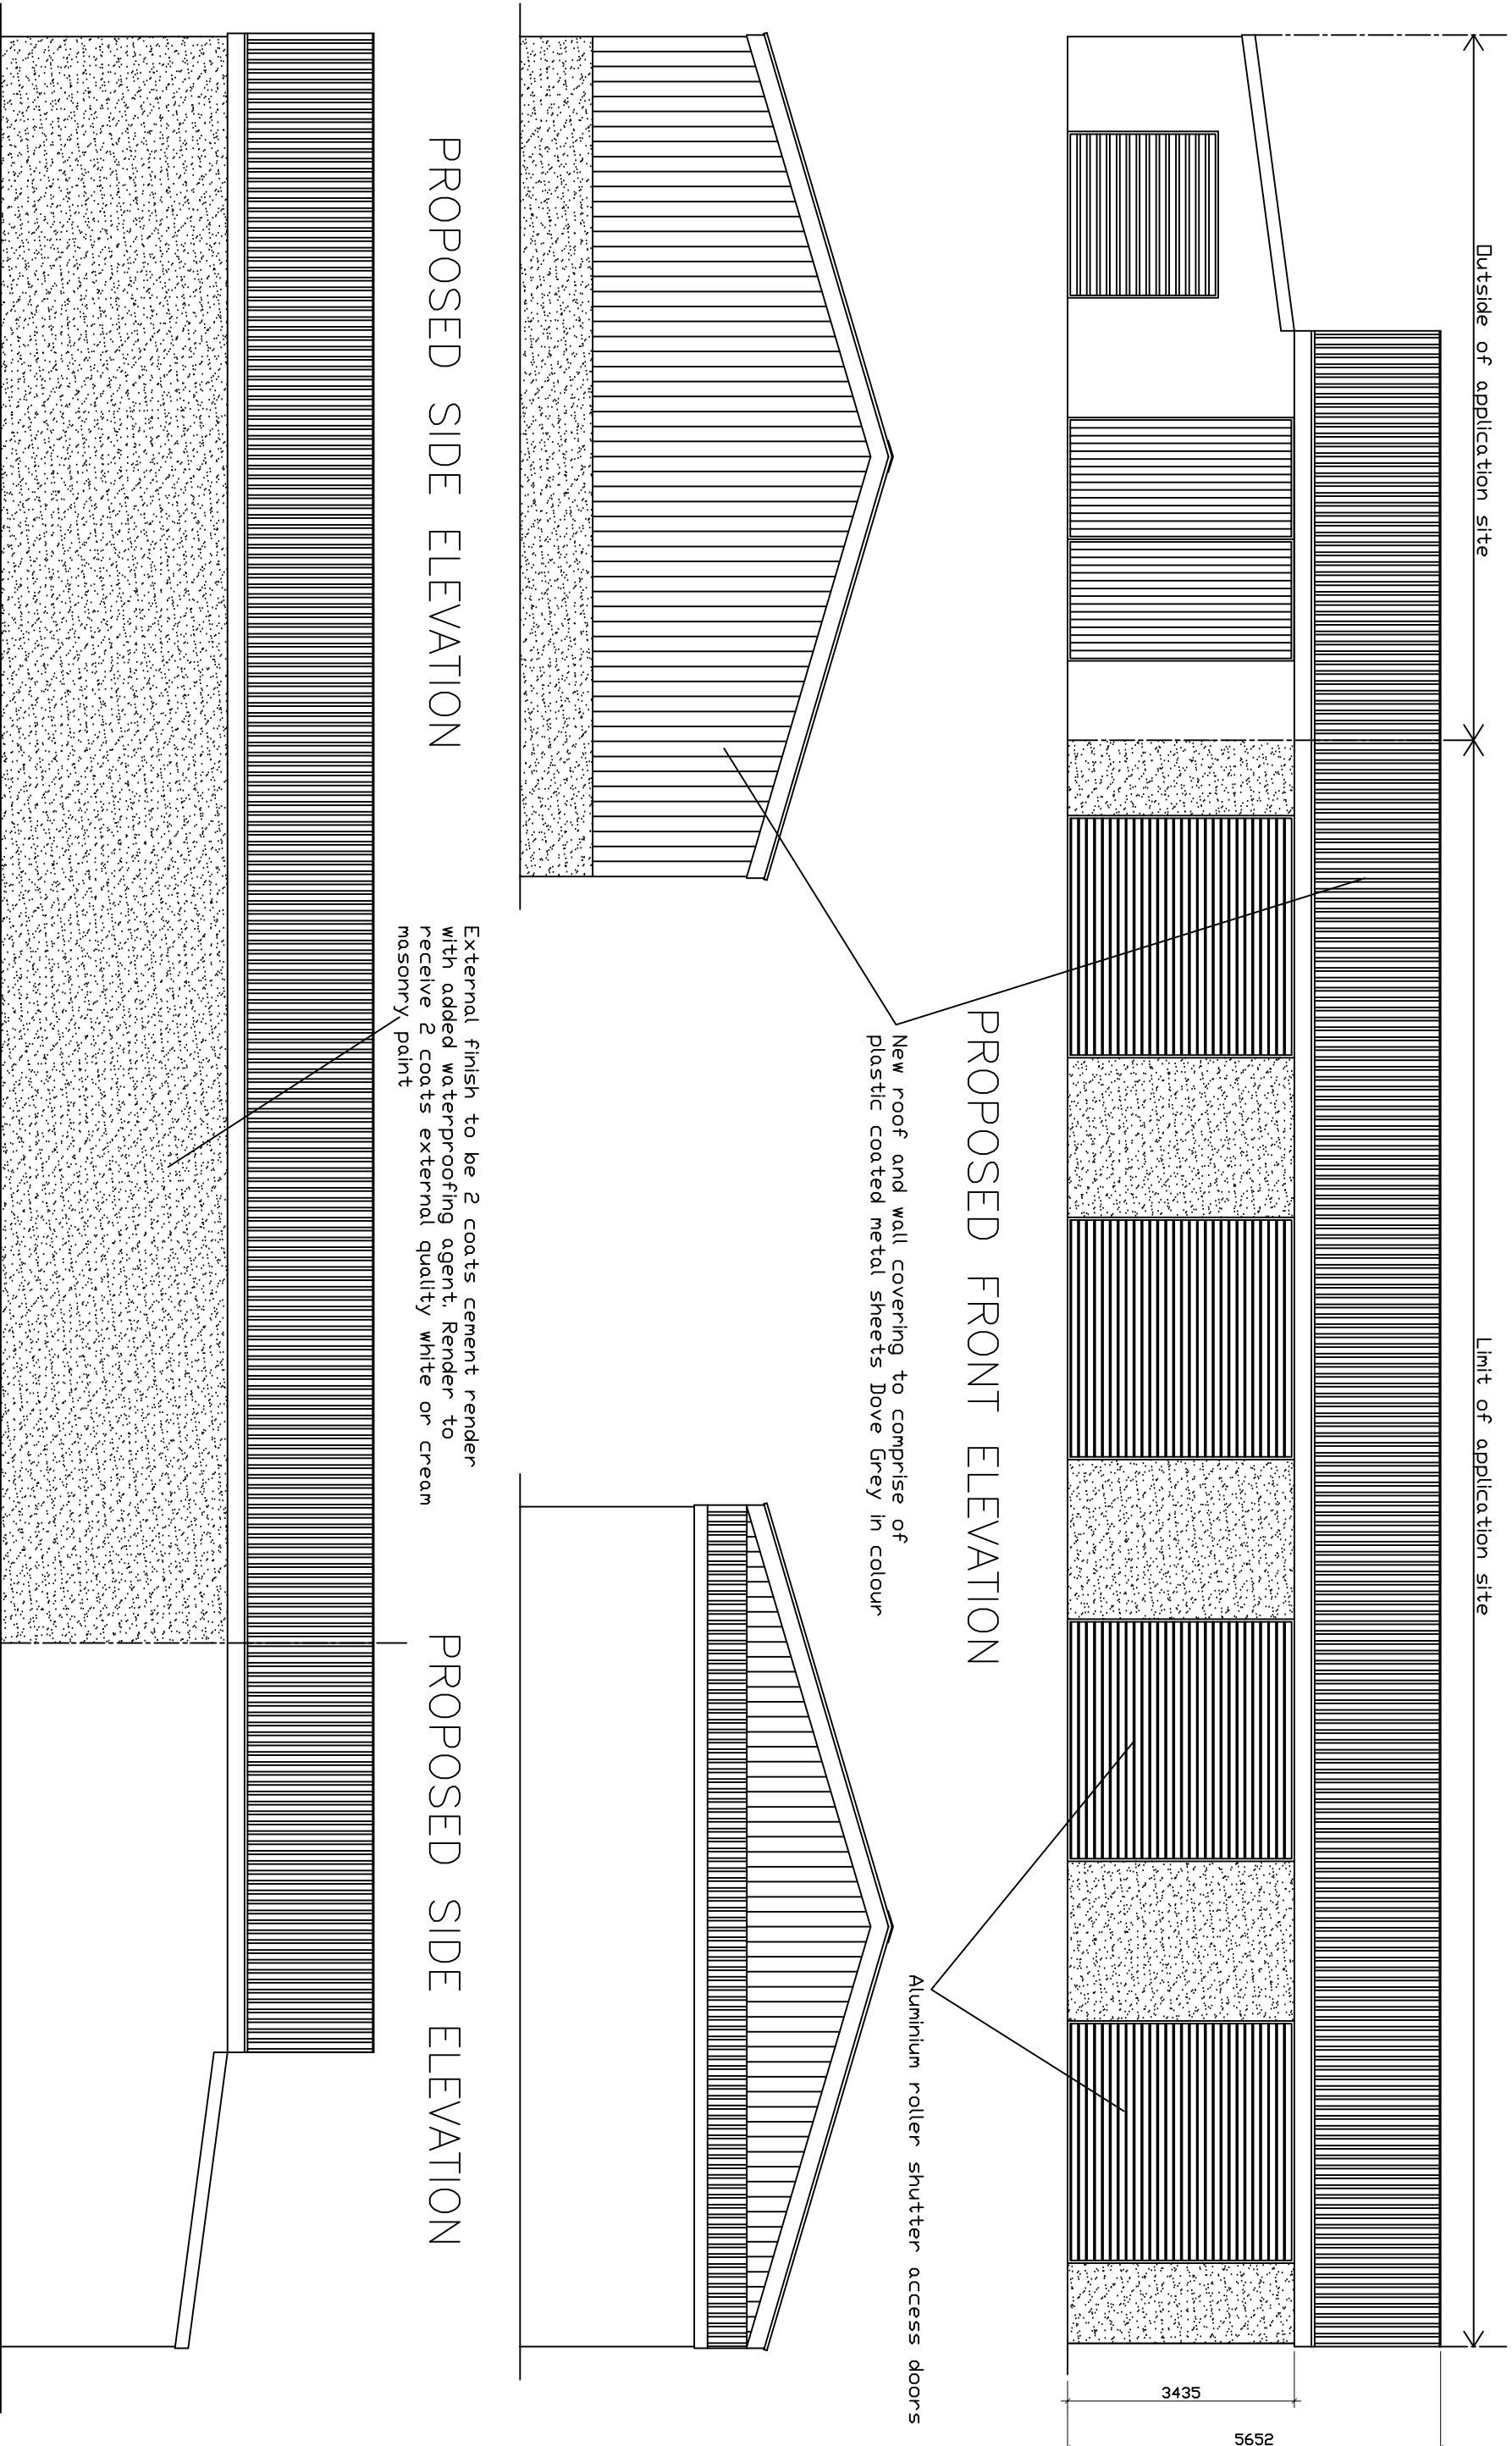

EXTERNAL FINISHES

- ROOF - Dove Grey plastic coated metal sheets.
- WALLS - Smooth rendered blockwork finished in white or cream.
- DOORS - Aluminium roller shutter
- RAINWATER GOODS - Gutters and downpipes to match roof/wall cladding.

PROJECT			
PROPOSED IMPROVEMENTS/ALTERATIONS			
DAVIES EUROPEAN SERVICES LTD.			
THE WILLOWS,			
ABERCANAIID,			
MERTHYR TYDFIL.			
THIS DRAWING IS COPYRIGHT			