


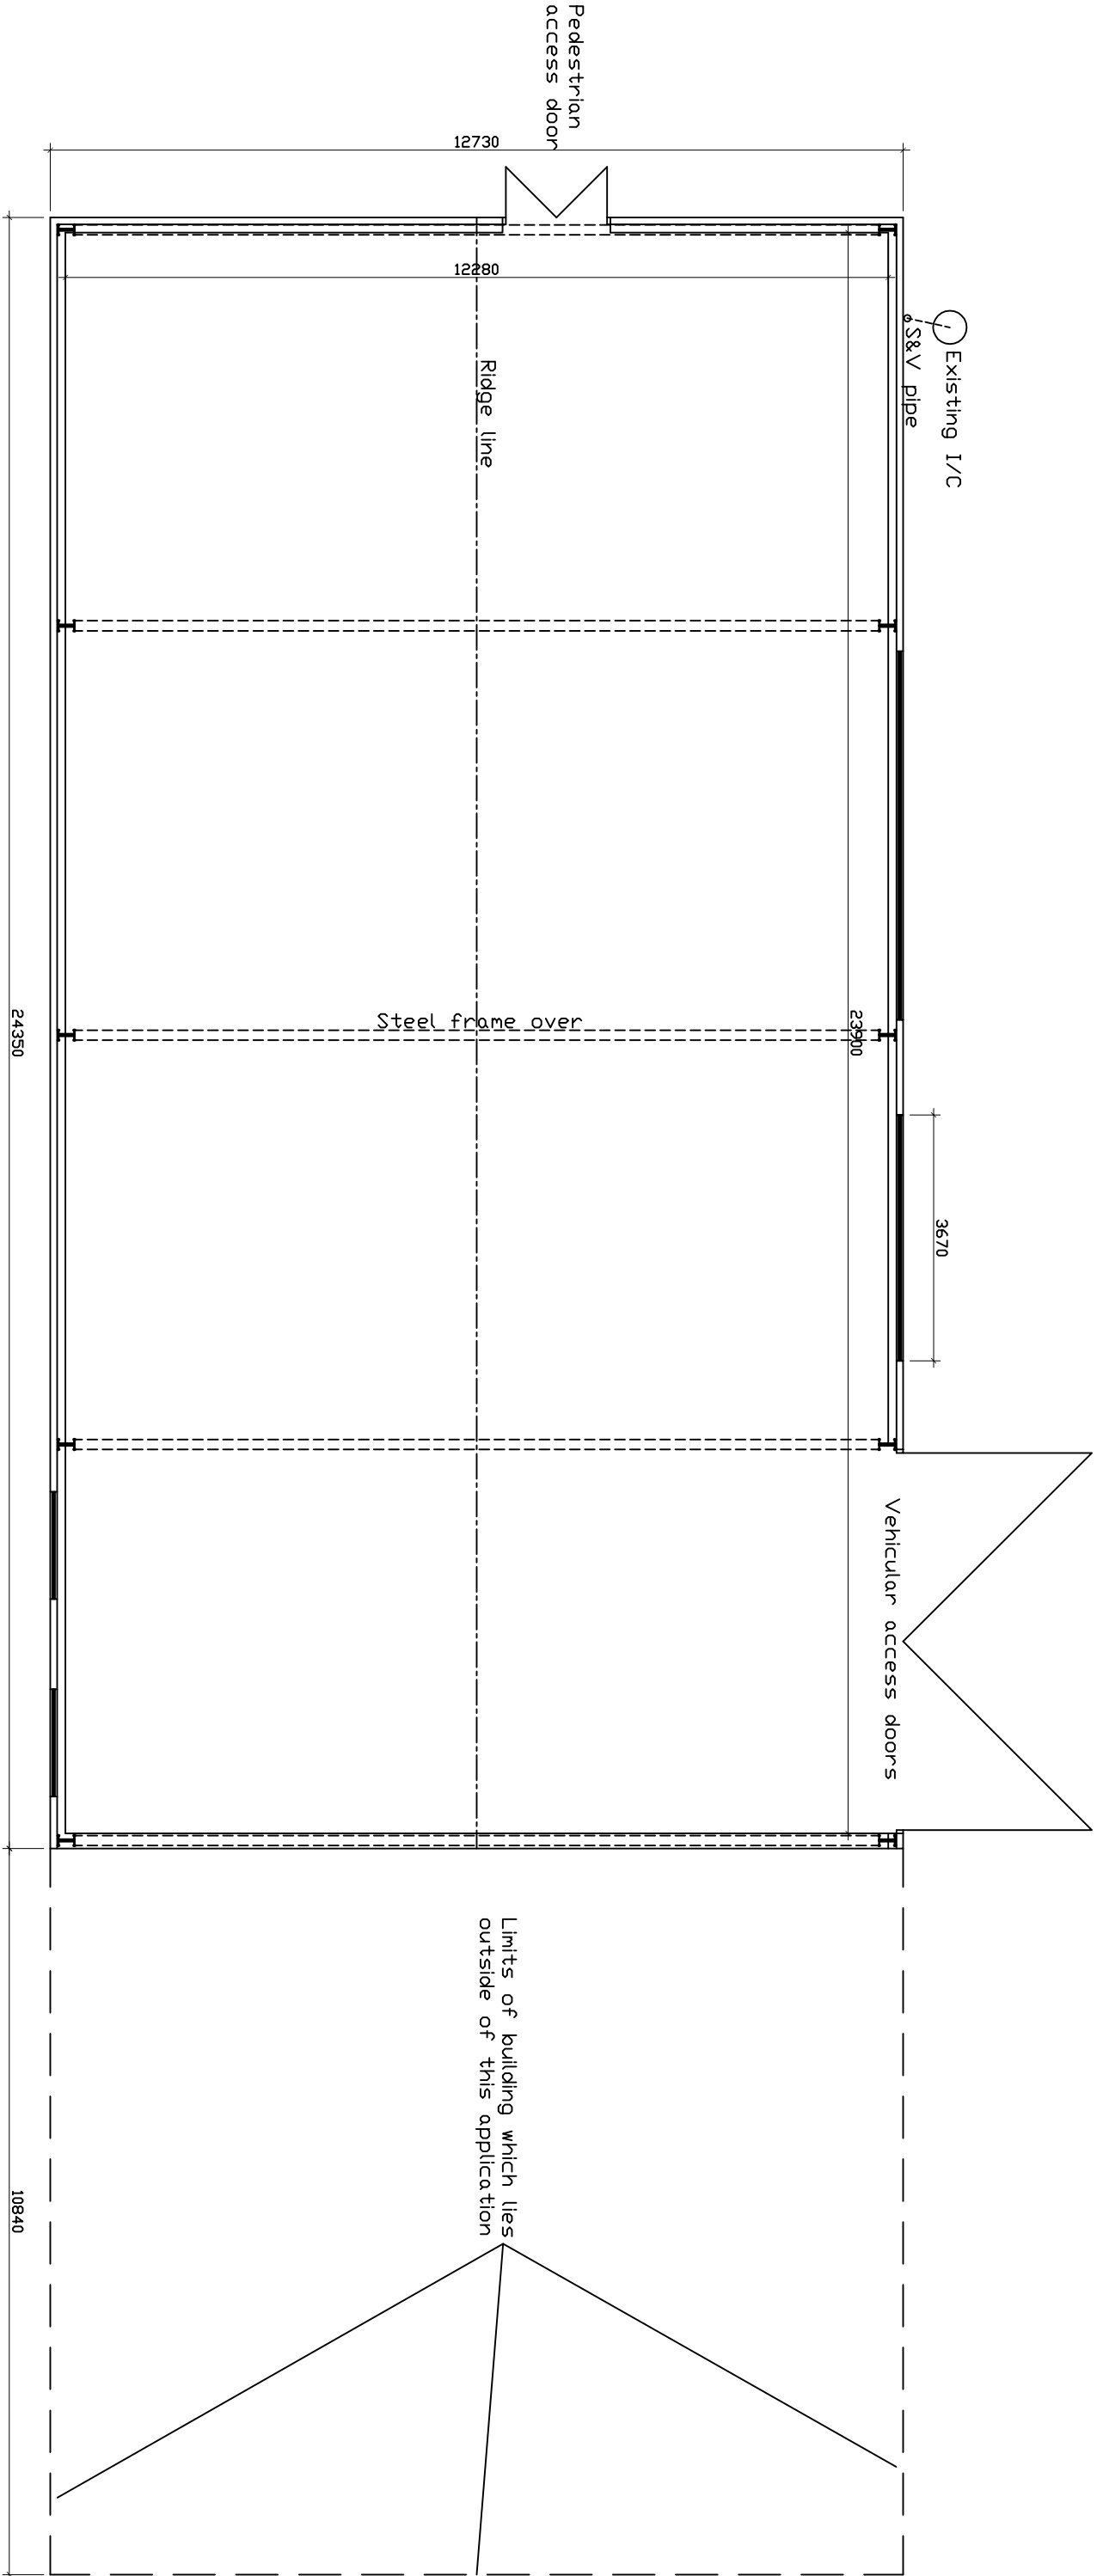

EXISTING FLOOR PLAN

| PROJECT   |       |                     |               |
|---|-------|---------------------|---------------|
| PROPOSED IMPROVEMENTS/ALTERATIONS<br>DAVIES EUROPEAN SERVICES LTD.<br>THE WILLOWS,<br>ABERCANAIID,<br>MERTHYR TYDFIL. |       |                     |               |
| DRAWING   |       | EXISTING FLOOR PLAN |               |
| SCALE   | 1:100 | DATE                | NOVEMBER 2022 |
| DRAWN   | RE    | DRG.NO.             | 1A            |
| THIS DRAWING IS COPYRIGHT                                                                                             |       |                     |               |