
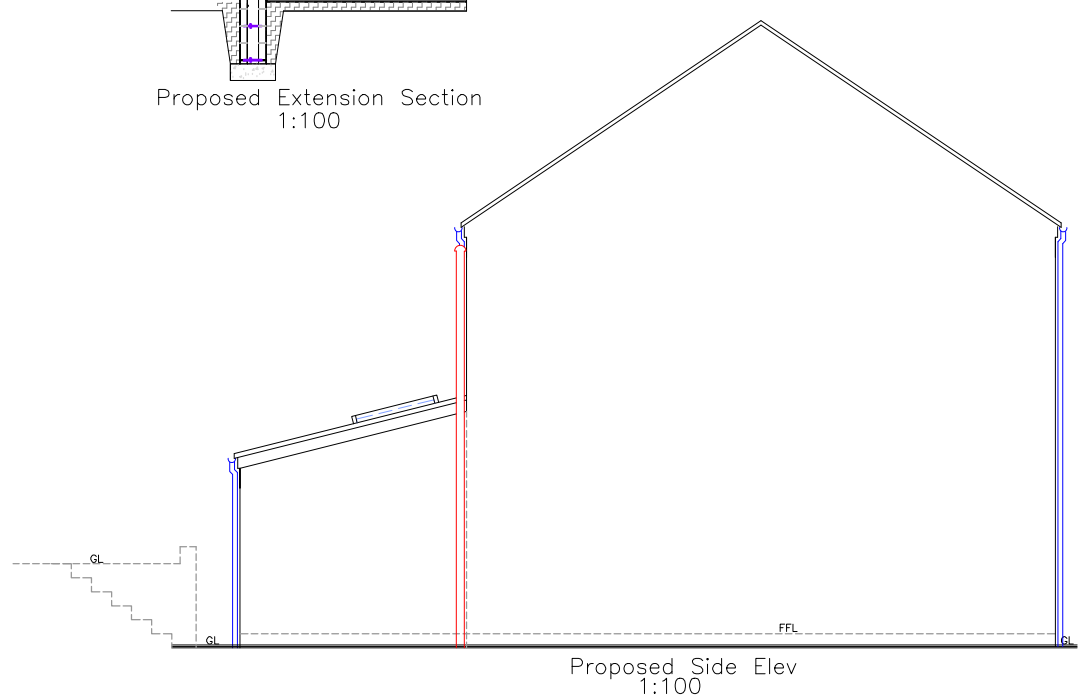
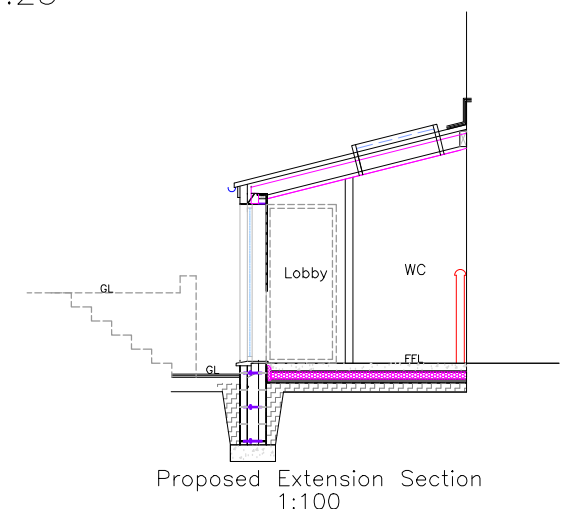
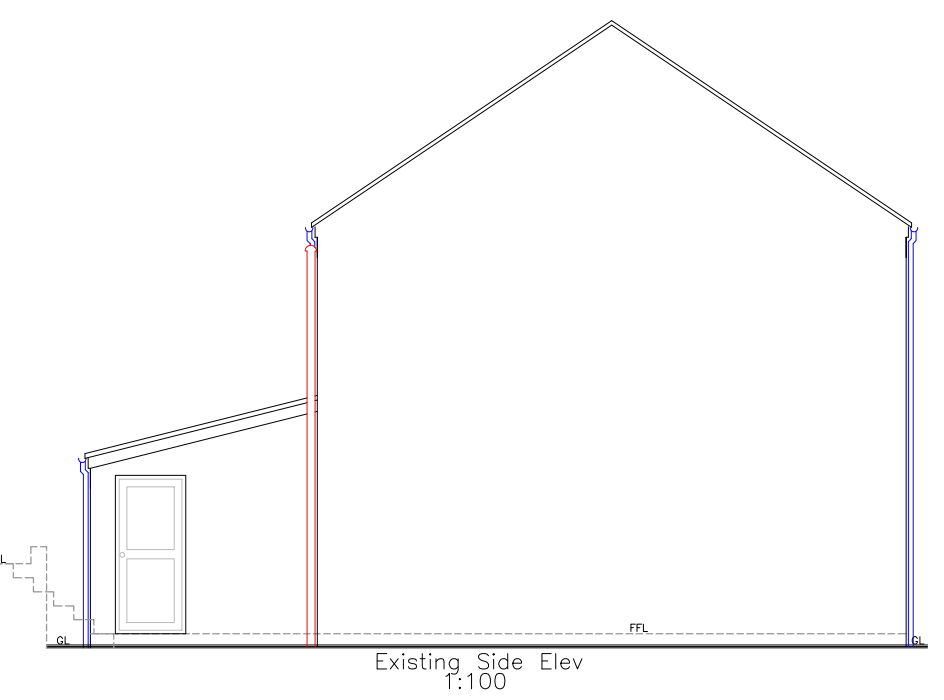
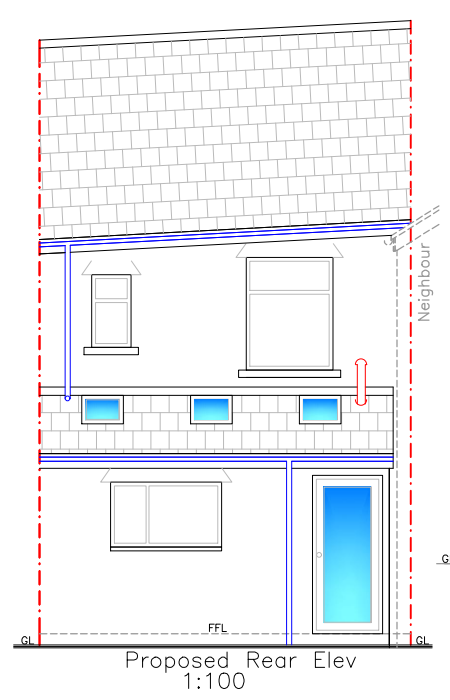
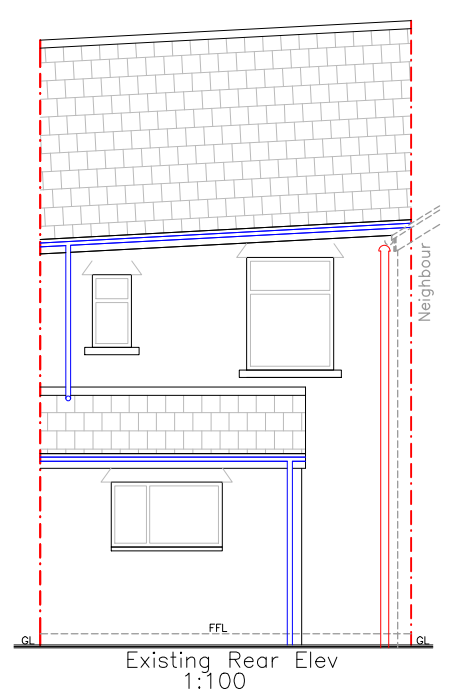
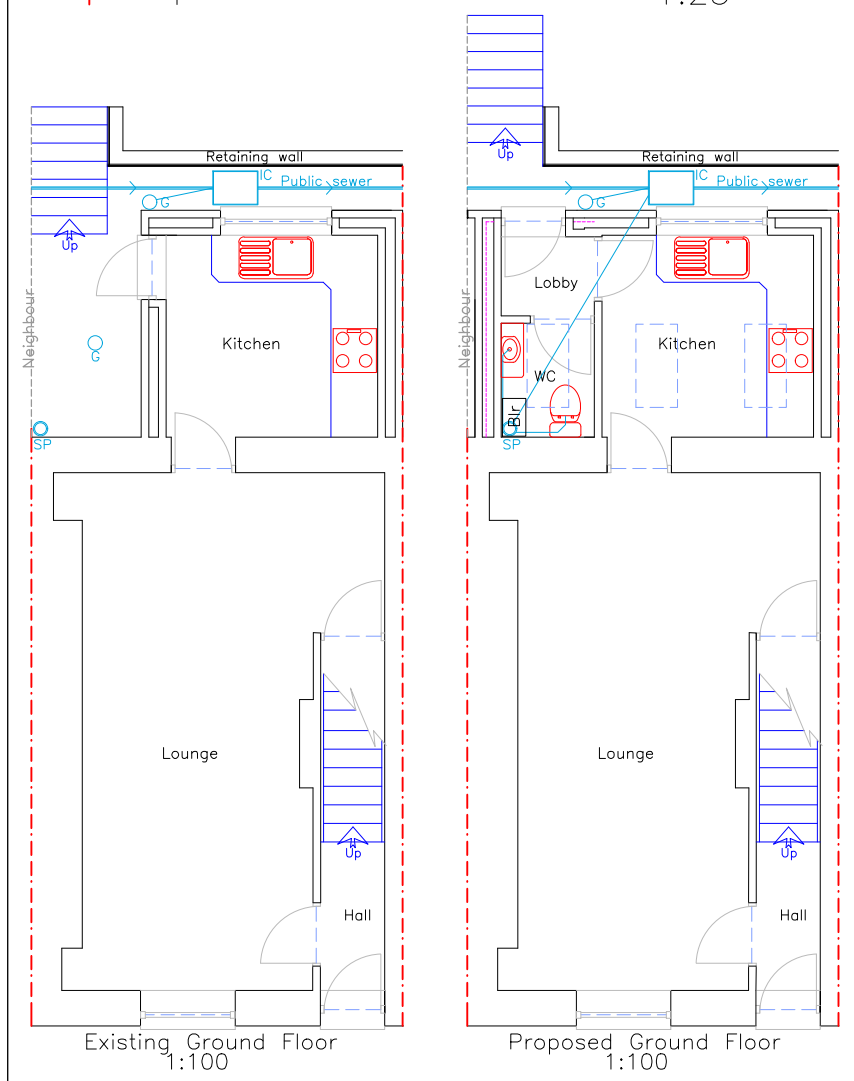
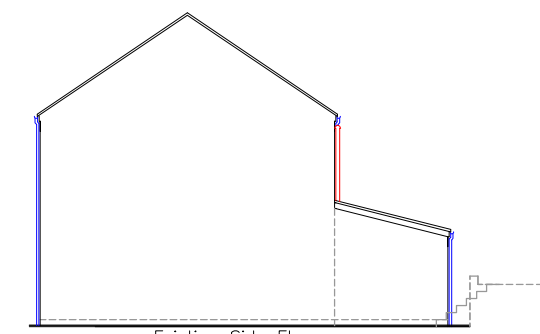
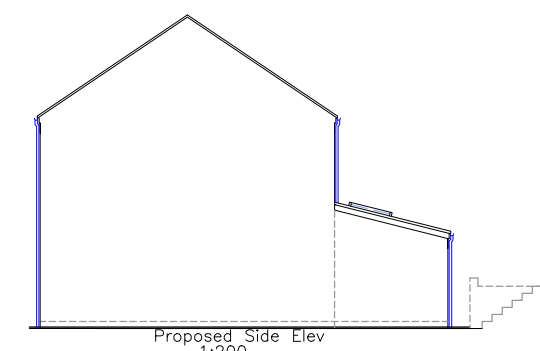
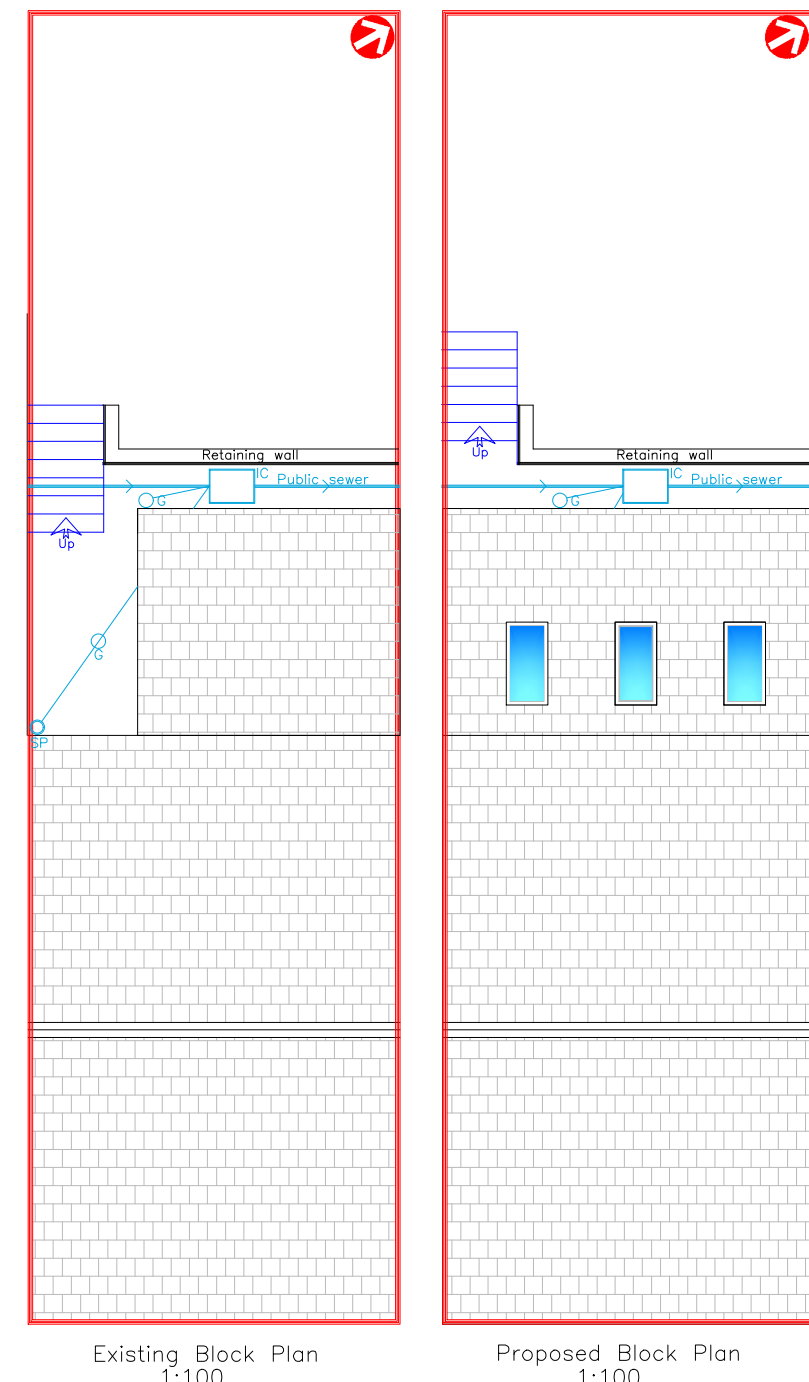
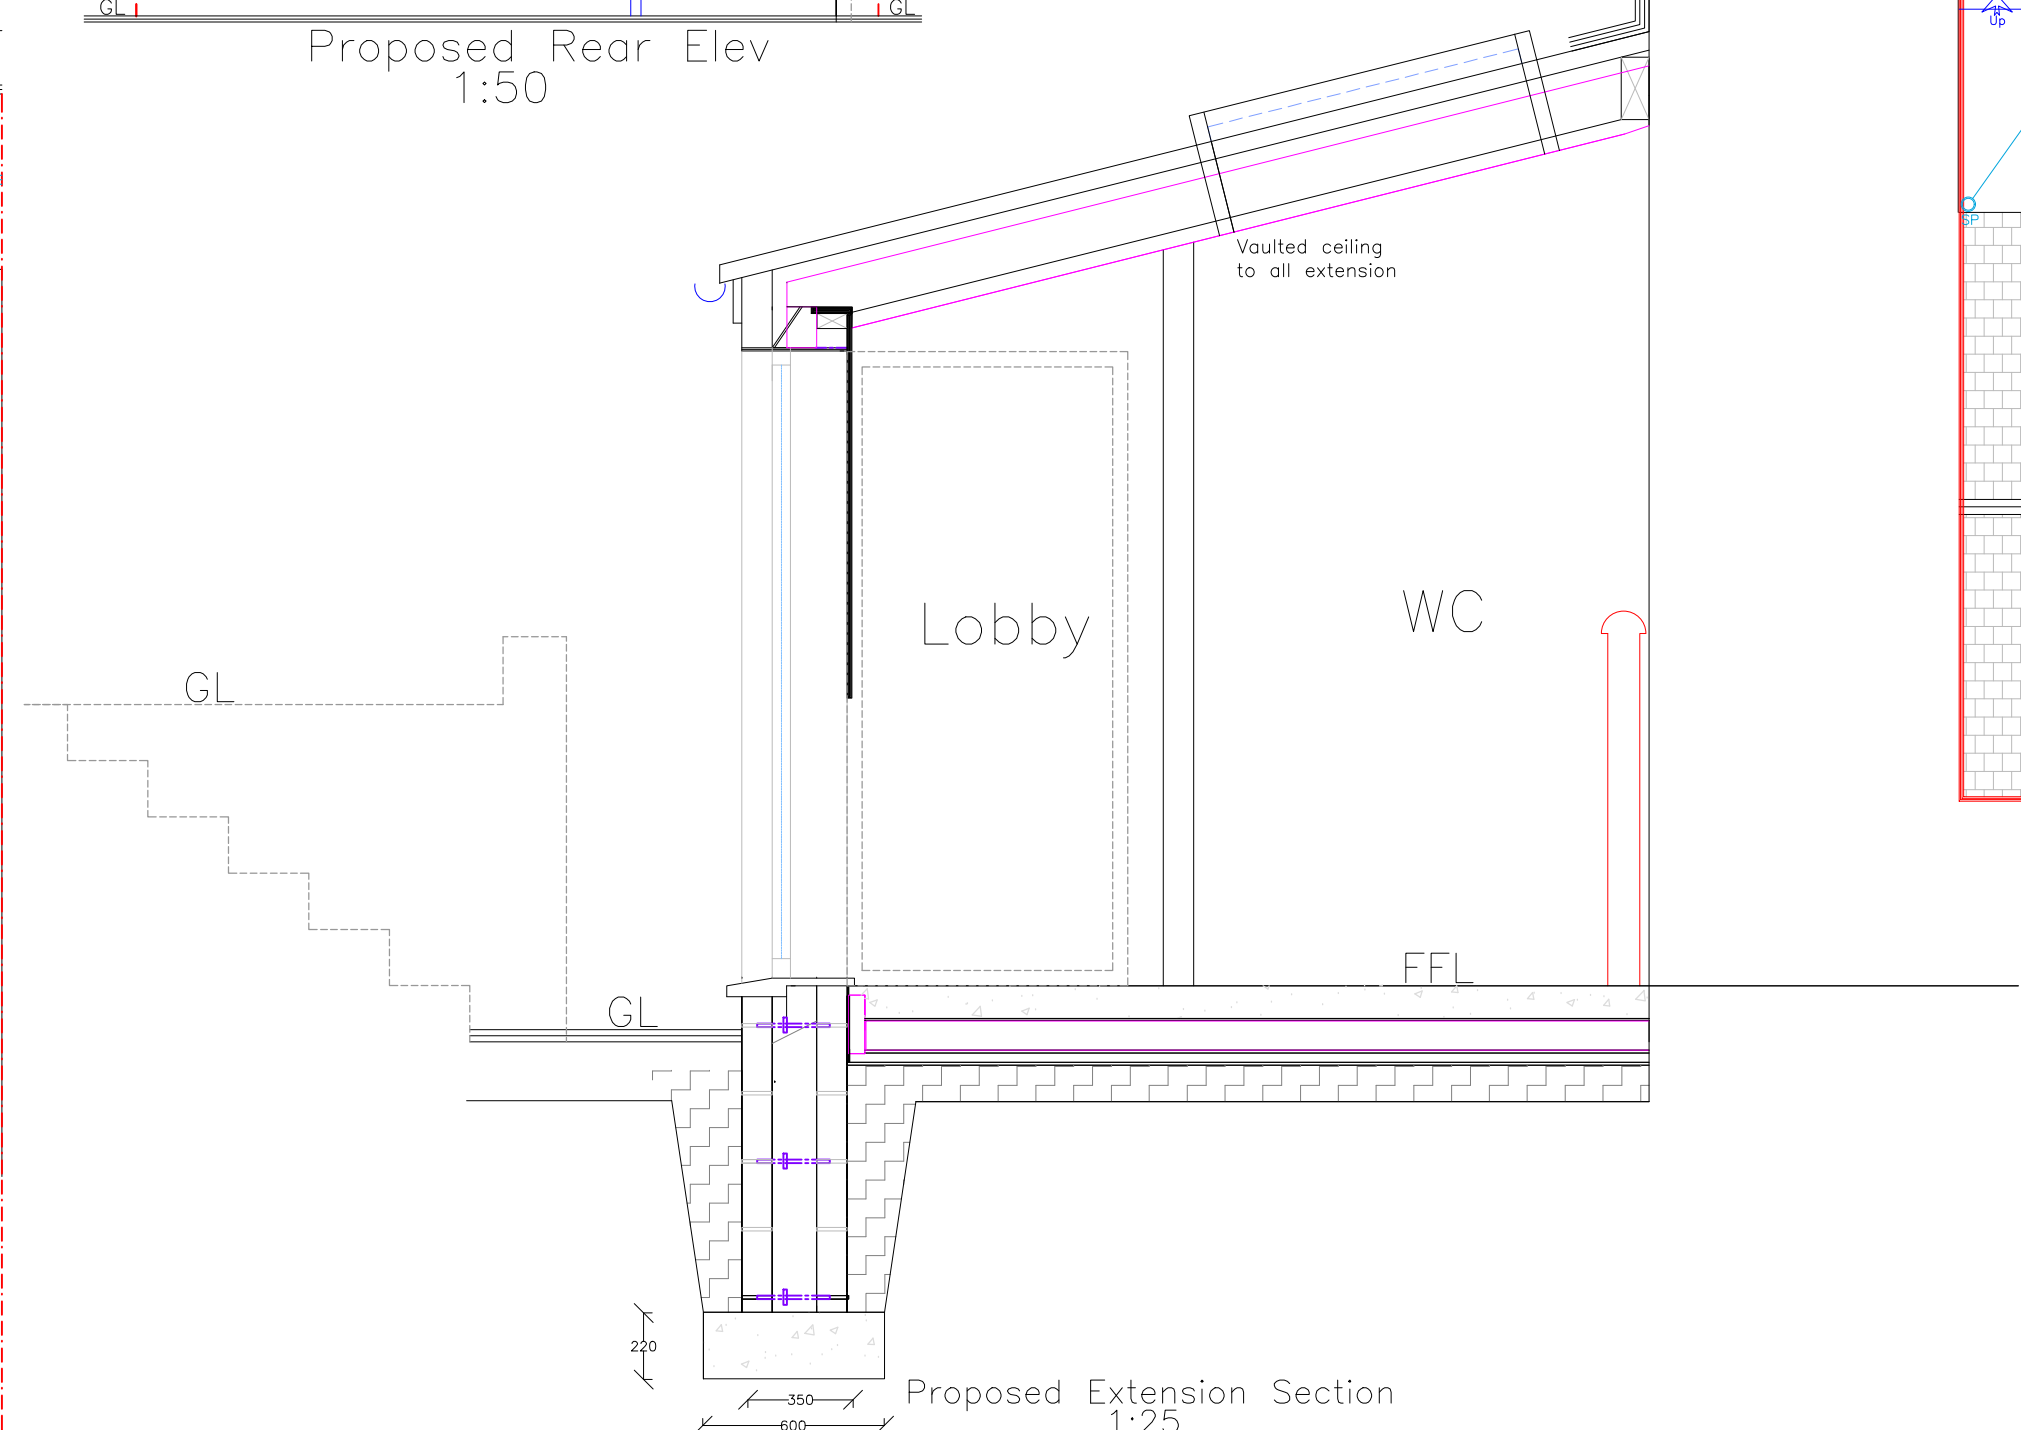
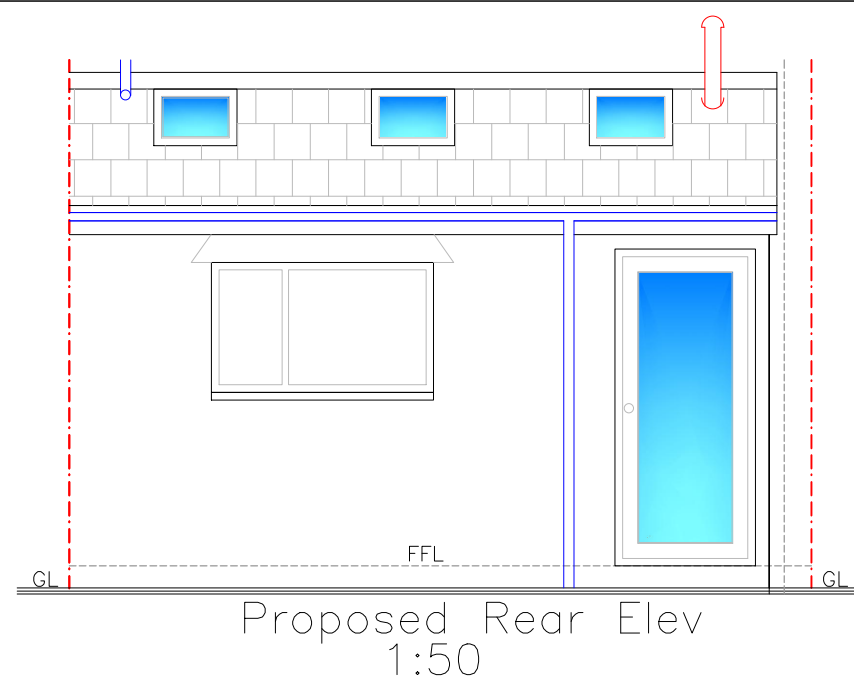


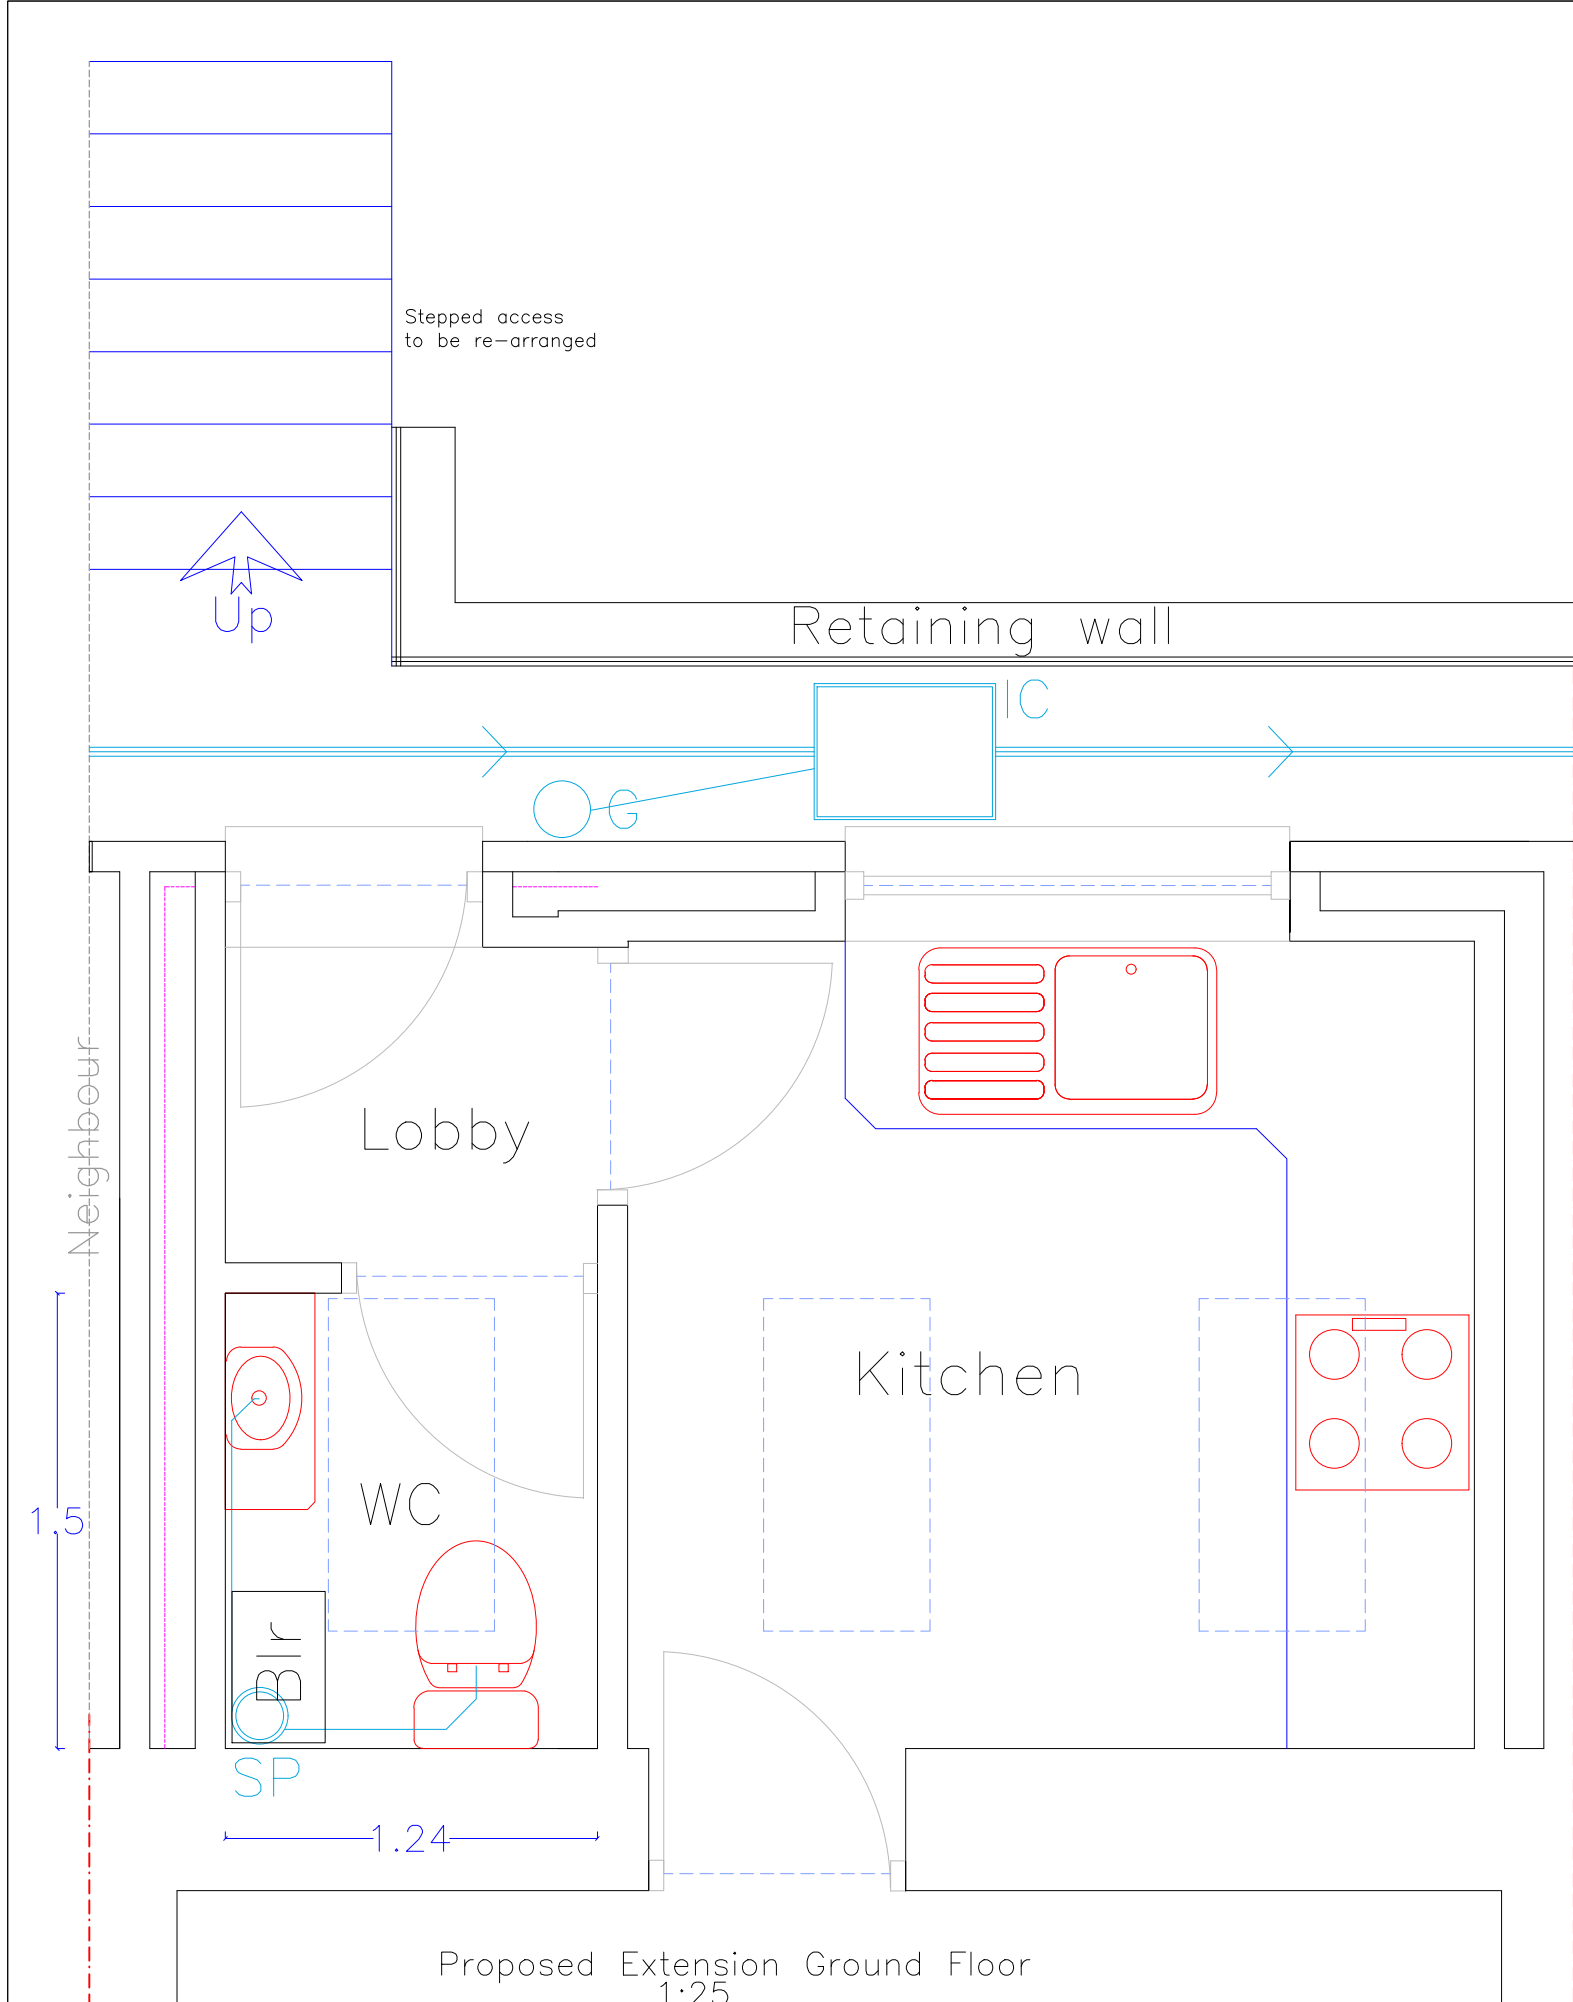

Finishes
Roof: Conc tile matching extg
External walls: Fine down render matching extg
Windows/Doors: White uPVC
Fascia/RWC's: White uPVC

N.B.
All dimensions are between structural components
All dimensions, levels & sewer runs to be checked on site by contractor

Utopia Design Architectural Services	
Address 22, Mount Street The Quar Merthyr Tydfil CF47 8TN	
Project Title Proposed New Rear Extension with Alterations	
Paper A2	Date JUNE 23
Scale 1:25 1:50 1:100 1:200	Drwg Num MOUNT 22_01