


Print Date:11/03/2025 11:18:25

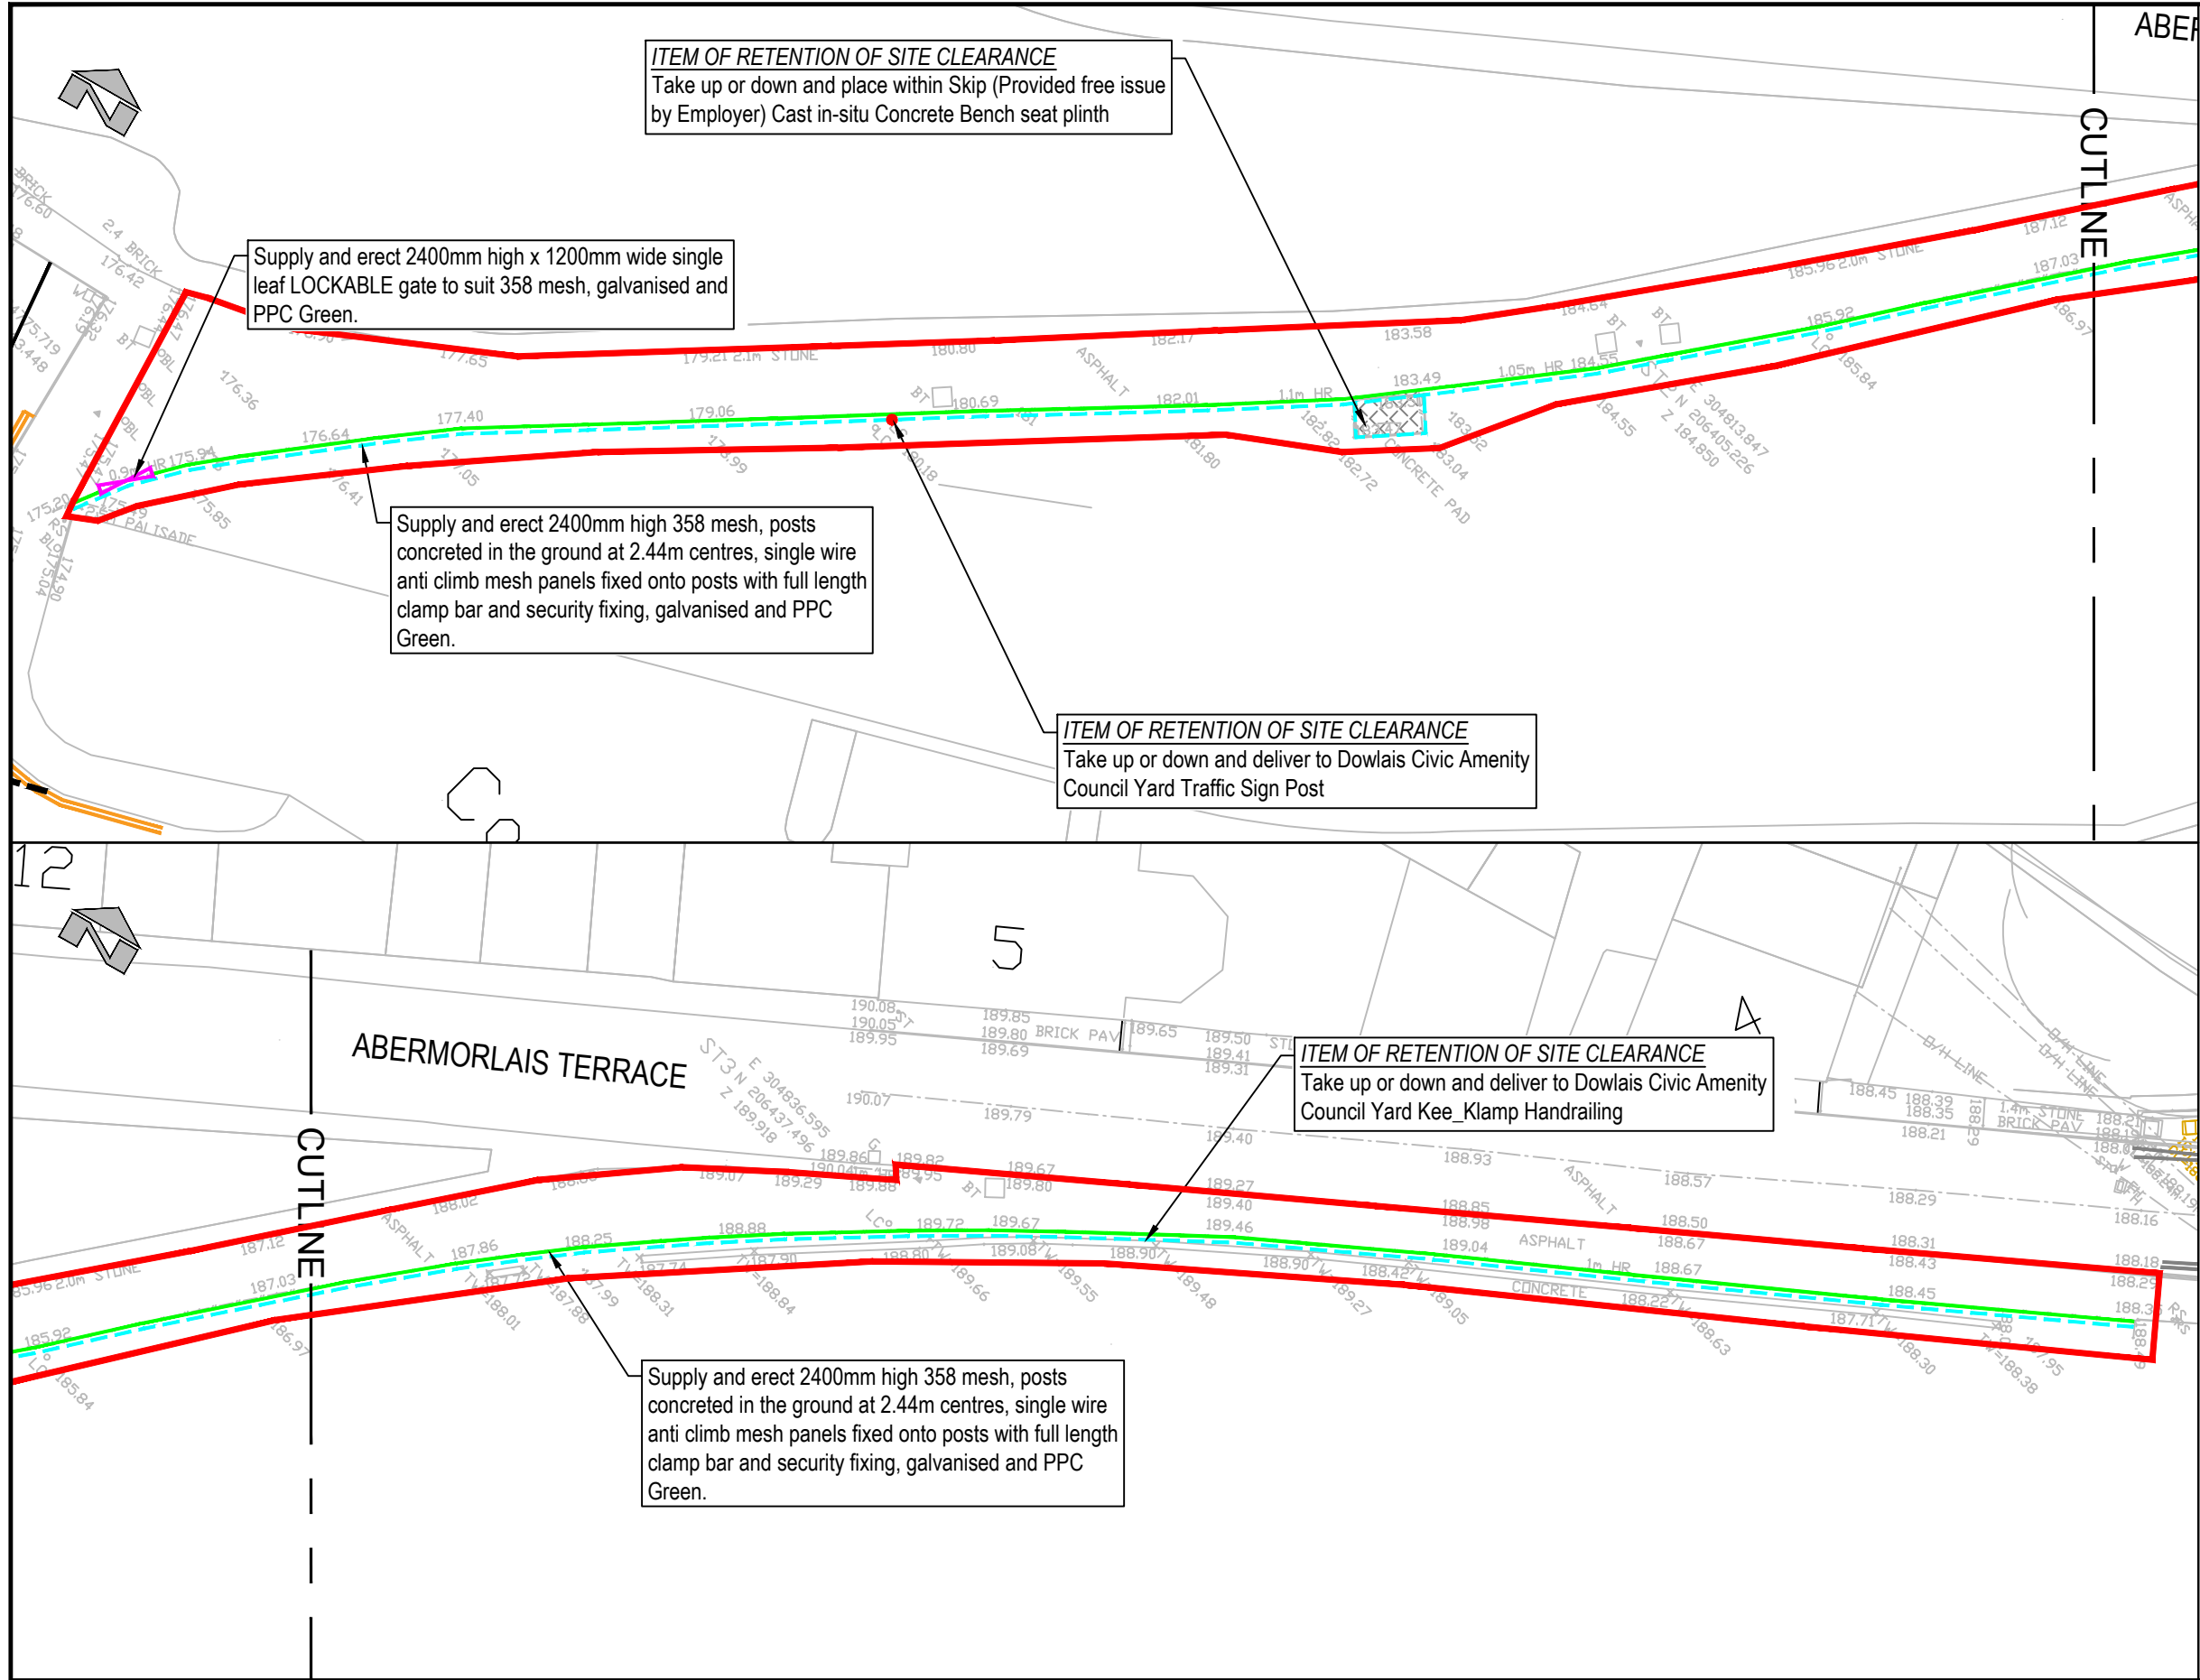

Site Clearance Notes:

- Items for removal under General Site Clearance shall be confirmed with the Project Manager unless specifically noted for removal on this drawing.
- Contractor to ensure footpath closed signs are installed and that the site is made secure.
- Items to be removed for re-use/ disposal/ tip off site to be separated and delivered to Dowlais Civic Amenity Council Refuse Yard for Recycling

KEY:

- Existing Kee-Klamp handrail to be taken up or down and delivered to Dowlais Civic Amenity Council Yard for Recycling
- 2400mm high 358 mesh, posts concreted in the ground at 2.44m centres, single wire anti climb mesh panels fixed onto posts with full length clamp bar and security fixing, galvanised and PPC Green.
- Red Line/ Planning Boundary - (511m2)



SEILWAITH STRATEGOL MERTHYR
TUDFUL / STRATEGIC INFRASTRUCTURE
MERTHYR TYDFIL
Y Ganolfan Ddinesig/ Civic Centre
Stryd y Castell/ Castle Street.
Merthyr Tudful/ Merthyr Tydfil.
CF47 8AN.
Ffôn/Tel: 01443 425001

Cleient/ Client

Merthyr Tydfil
County Borough Council

Prosiect/ Project

British Tip Footpath
Active Travel Improvements

Teitl y Llund/ Dwg Title

Fencing
Fencing Drawing

Manylion Adolygiad/Revision Details

Gan/By

Dyddiad/Date

Adolygiad/
Revision

Rhif y Prosiect/ Project No.

P000

Graddfa/ Scale @ A3

1:250

Dyddiad/ Date

June '24

Rhif y Llund/ Dwg No.

Pxxx-00-00-00

Adolygiad/ Revision

P00

Paratowyd gan/
Prepared by:

S Beaumont

Gwiriwyd gan/
Checked by:

A Beaumont

Cymeradwywyd gan/
Approved by:

A Evans