



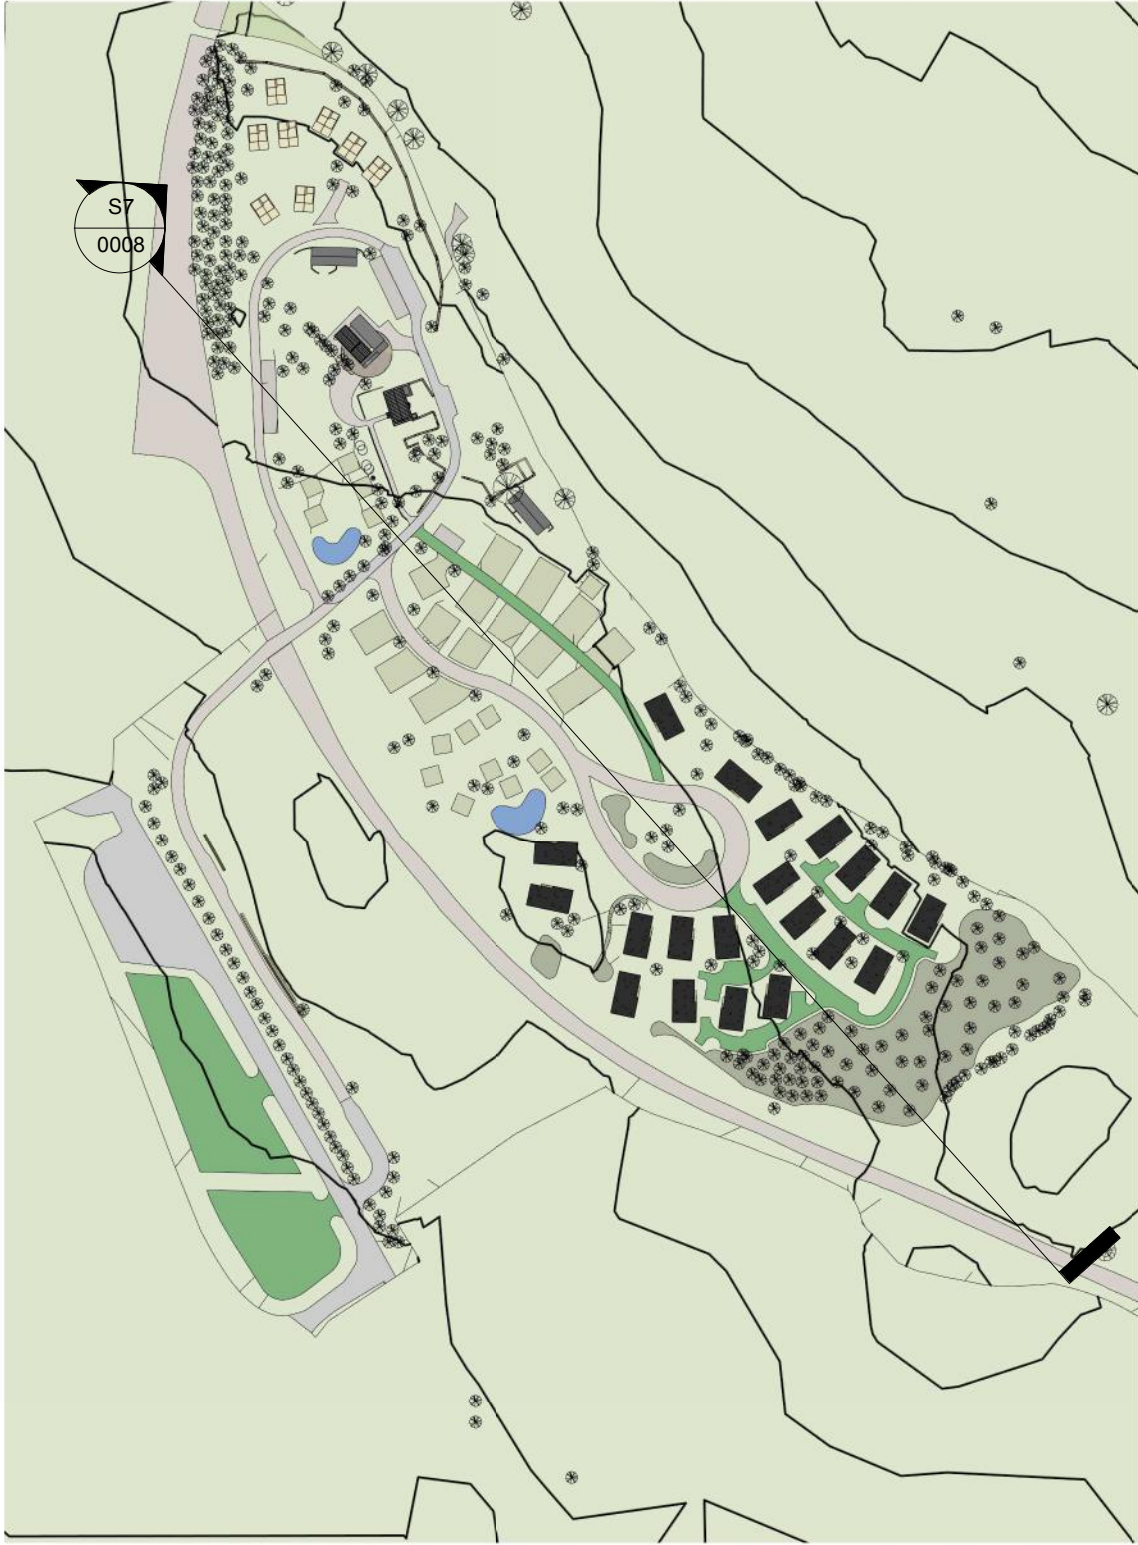

Site Sections - Proposed B

1 : 2500

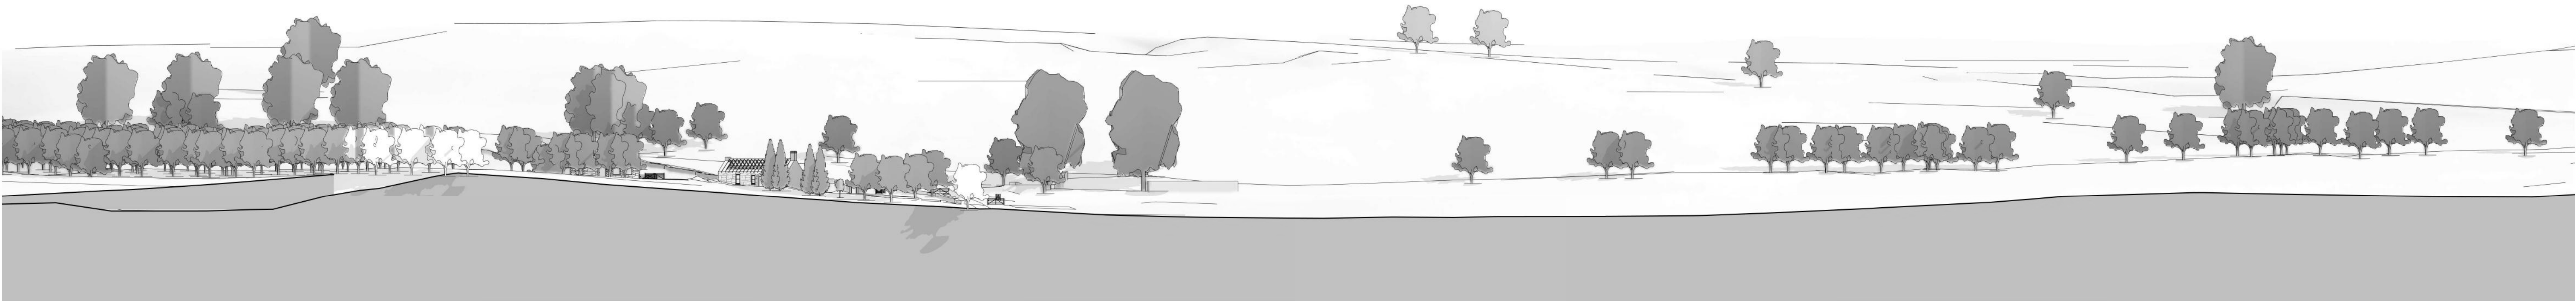

S7 - Existing

1 : 500



S7 - Proposed

1 : 500