


 


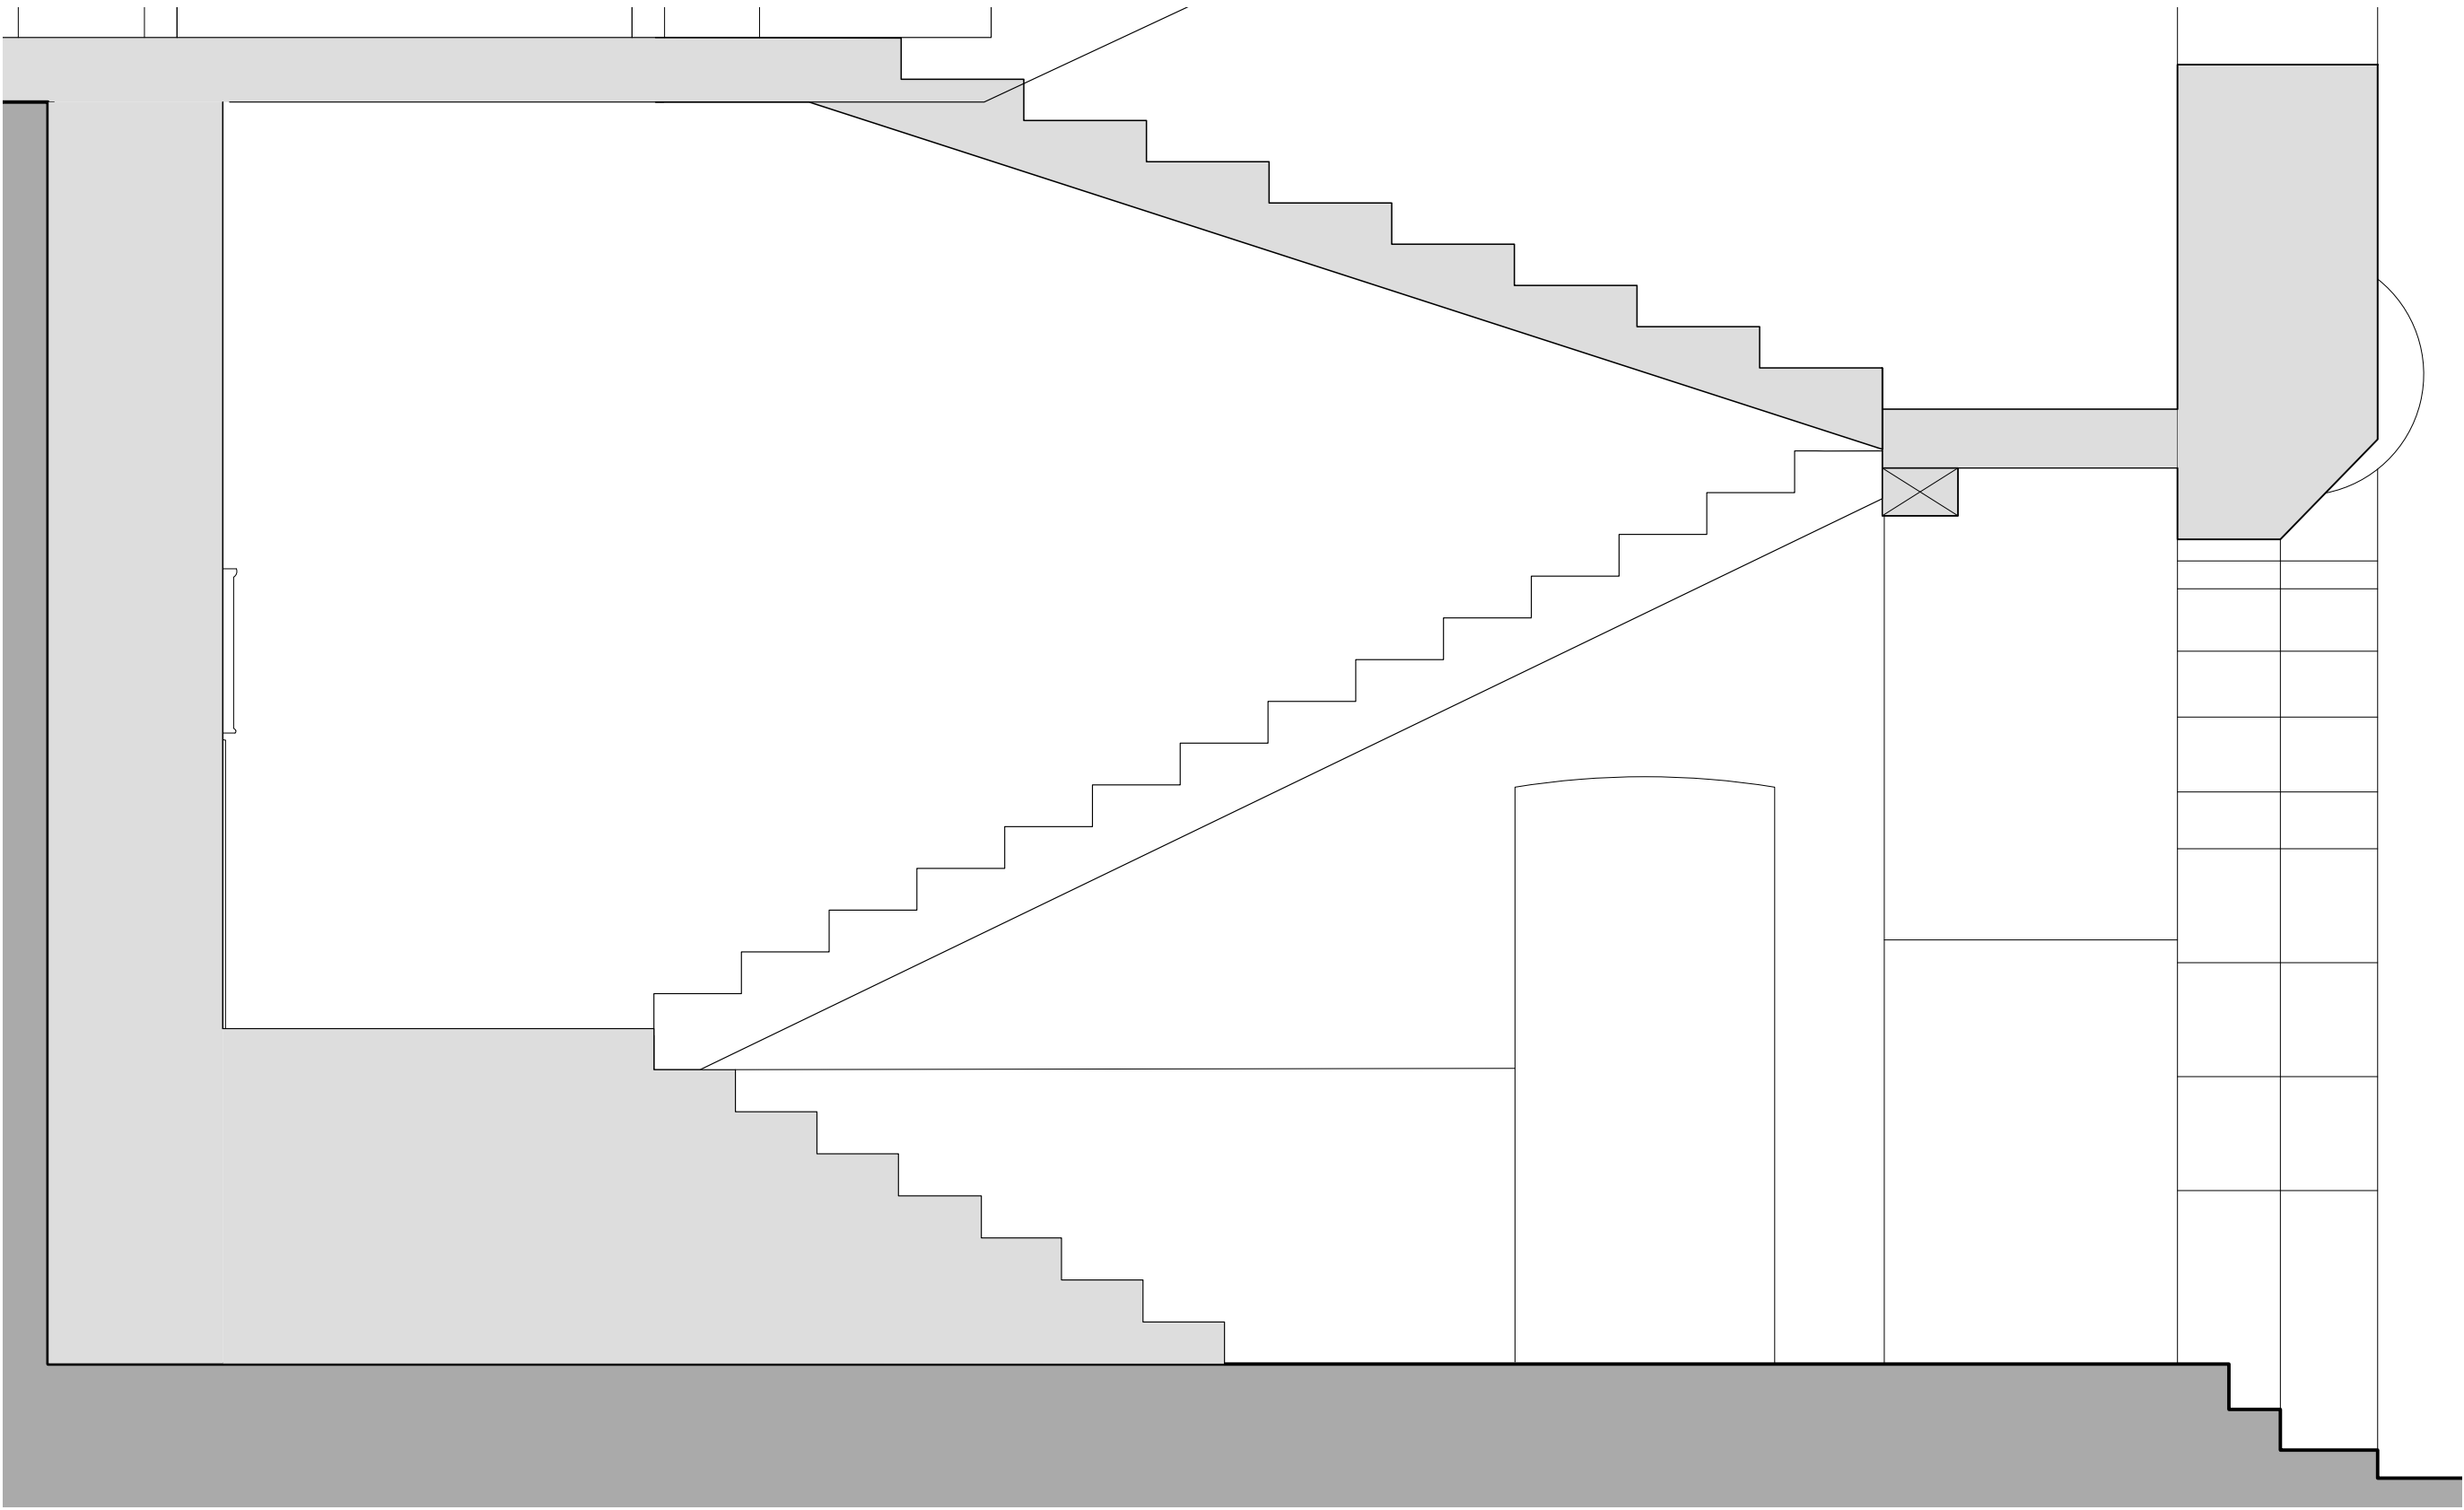


A 567.1 INTERIOR ELEVATION Central ENTRANCE
SCALE 1:25 @ A1, 1:50 @ A3

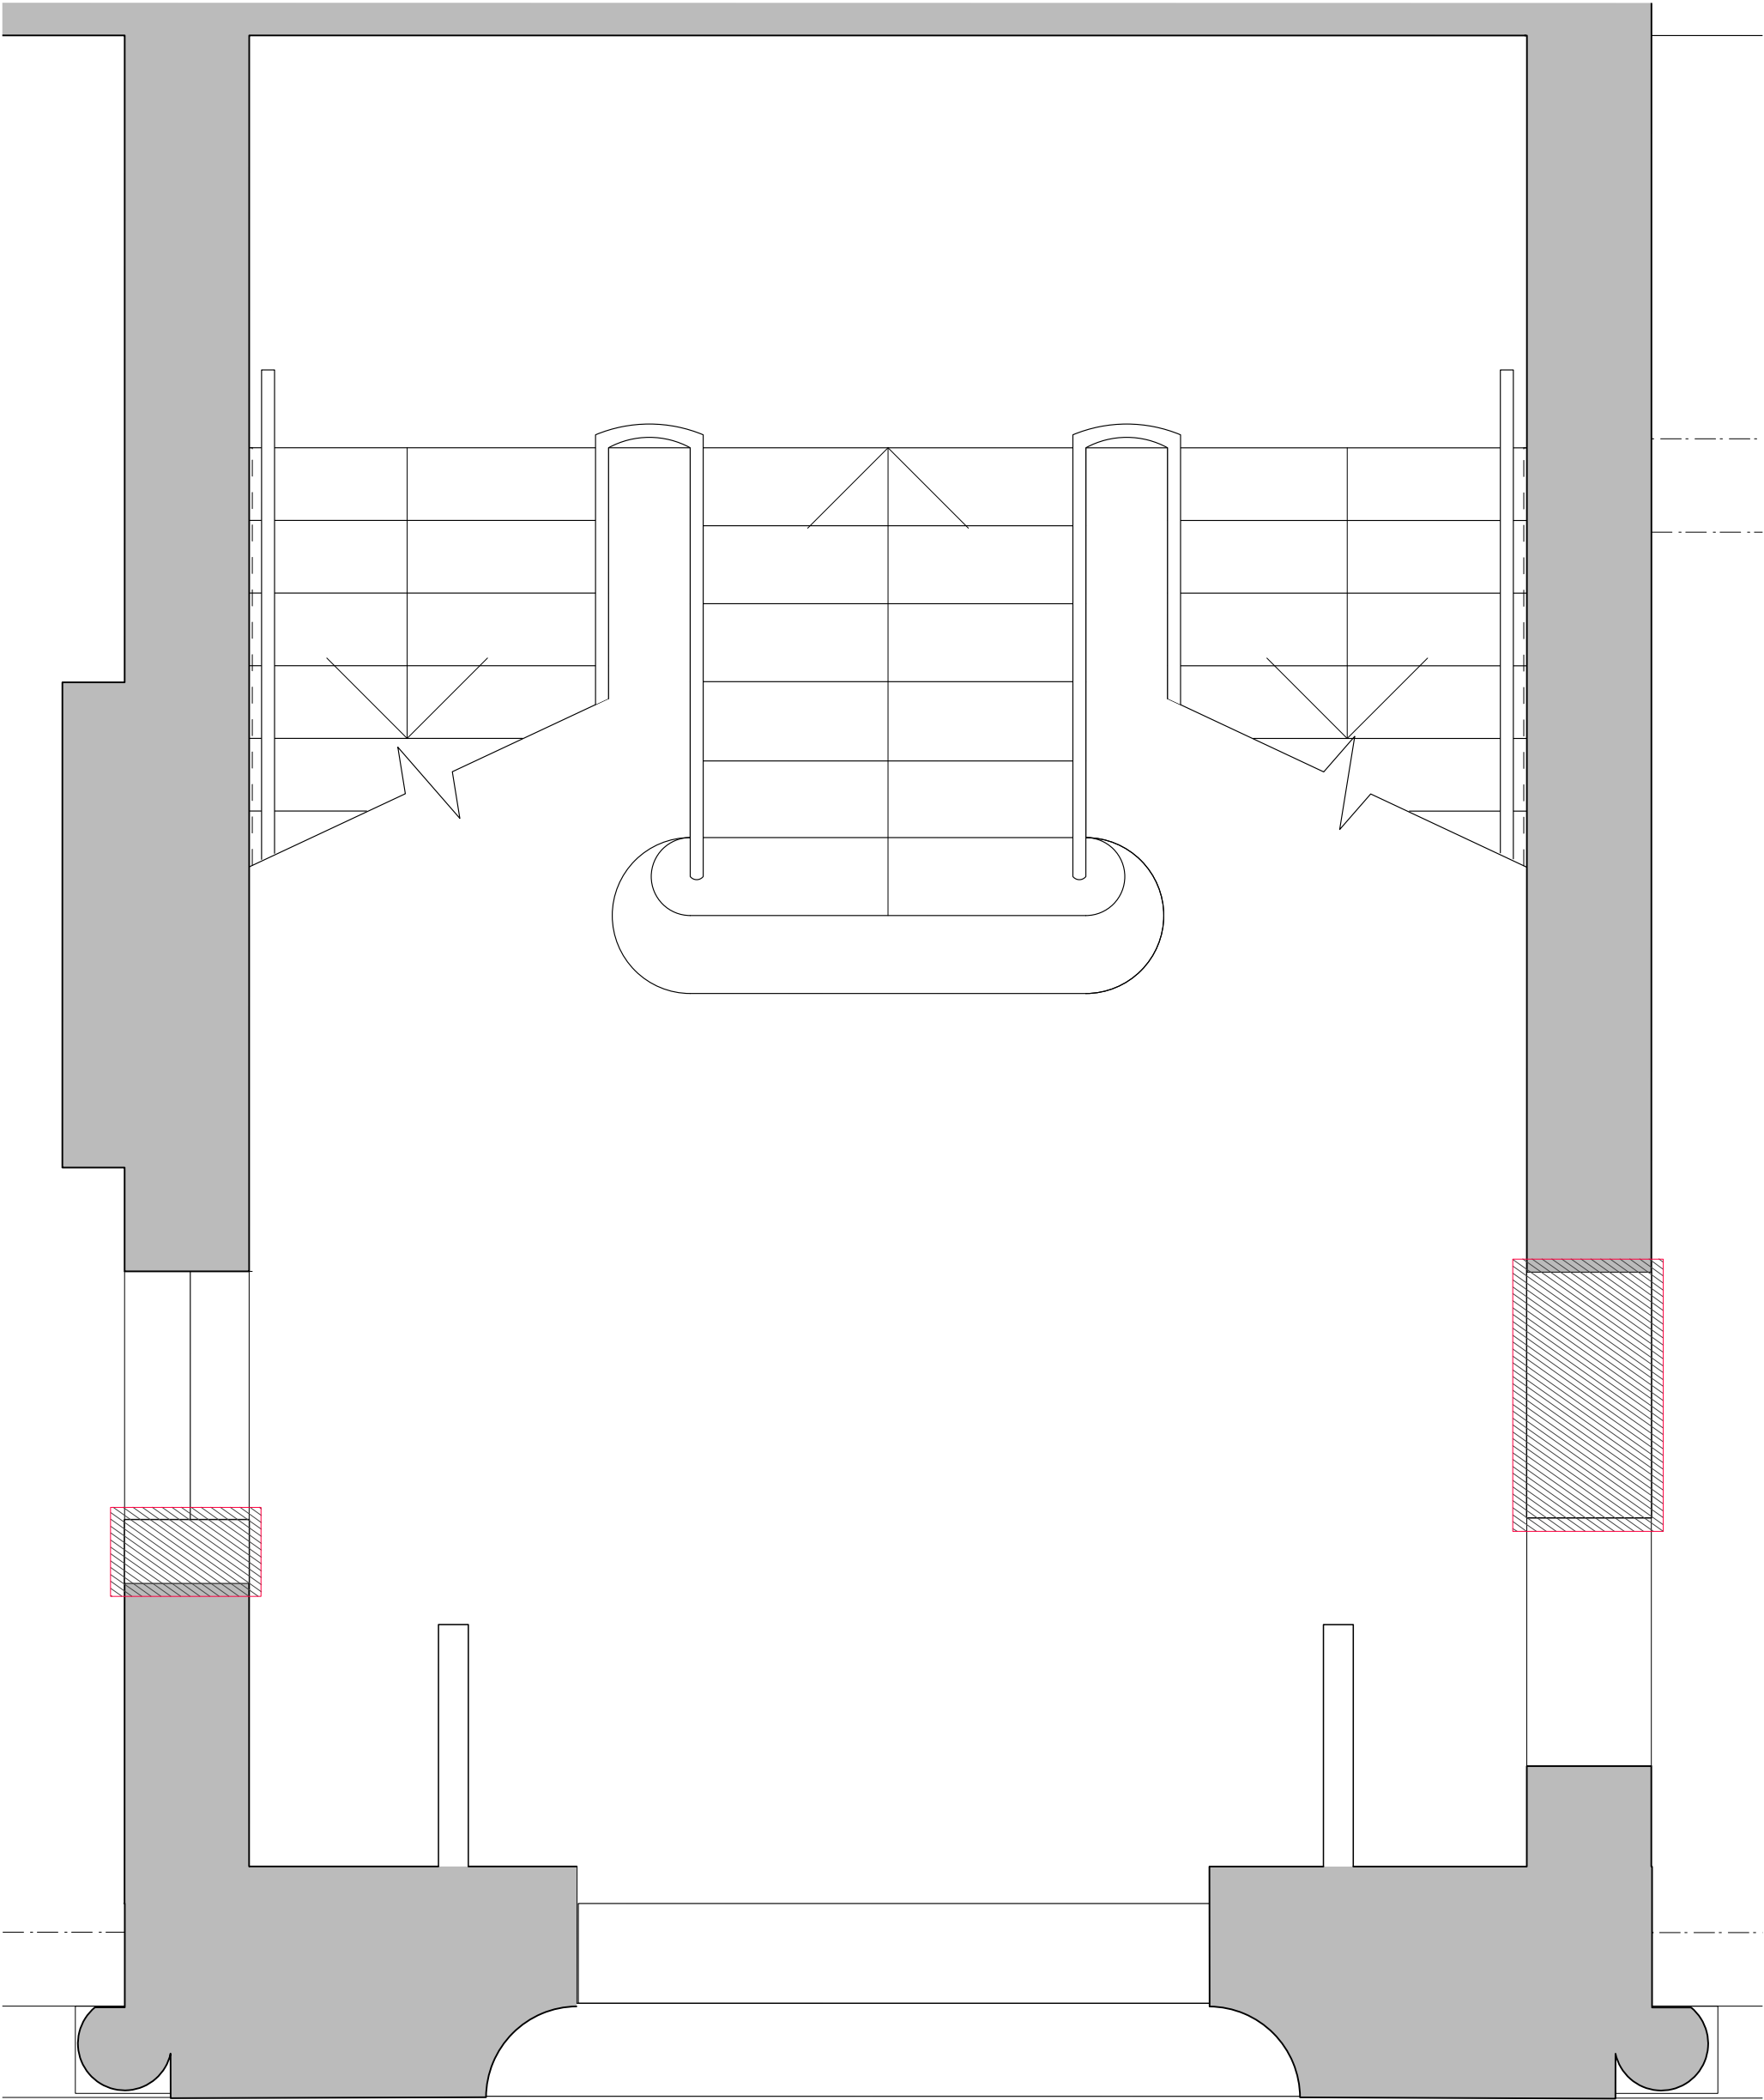

A 567.3 SECTION
SCALE 1:25@ A1, 1:50 @ A3

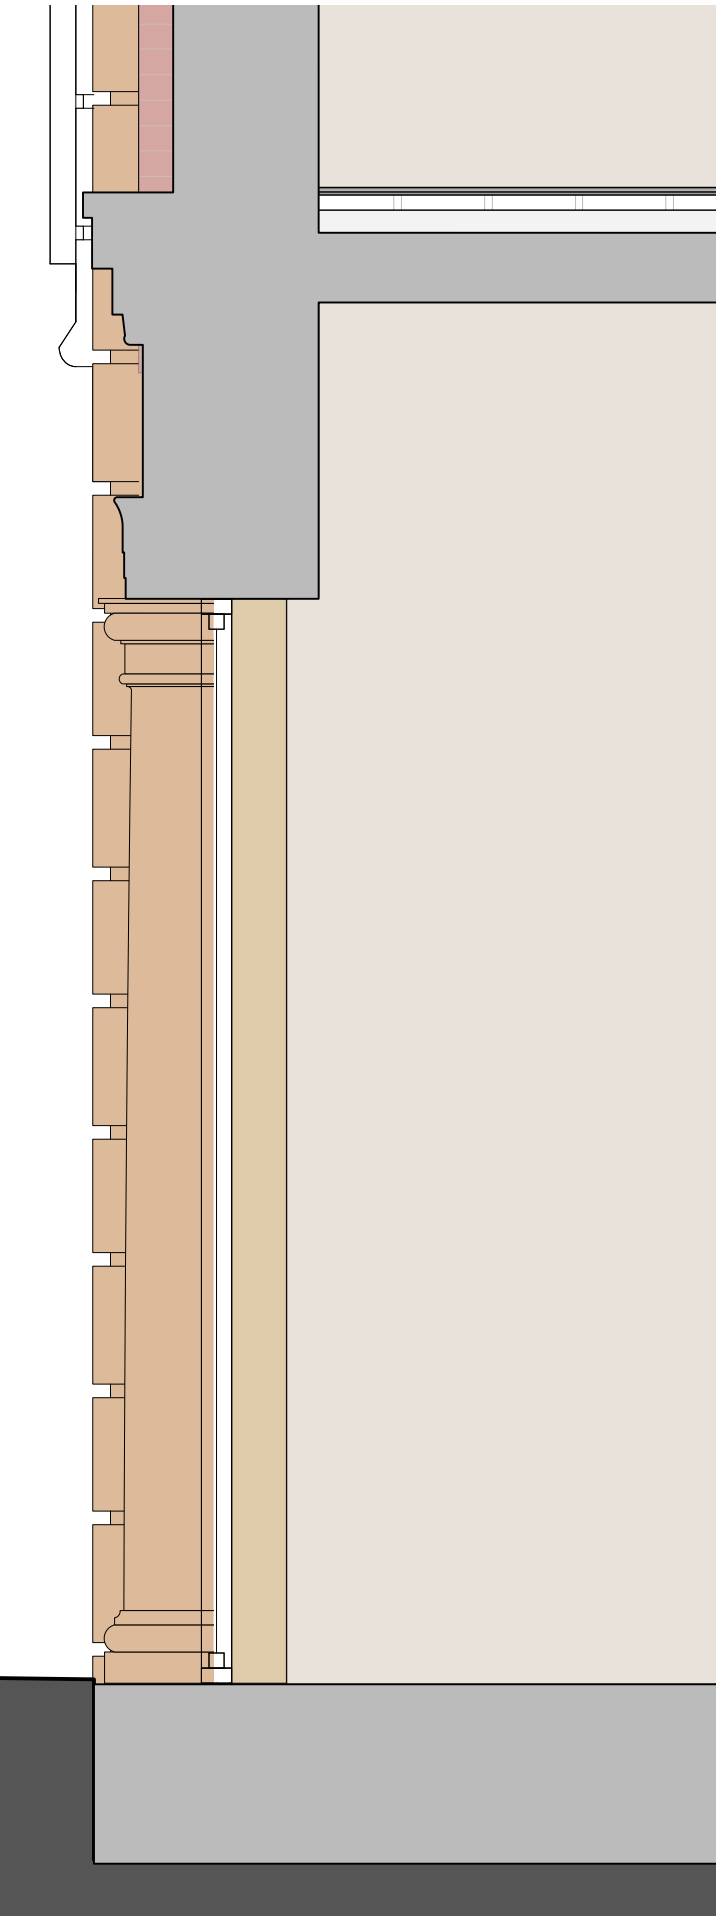

A 567.2 HIGHER LEVEL PLAN ENTRANCE DOOR
SCALE 1:25 @ A1, 1:50 @ A3

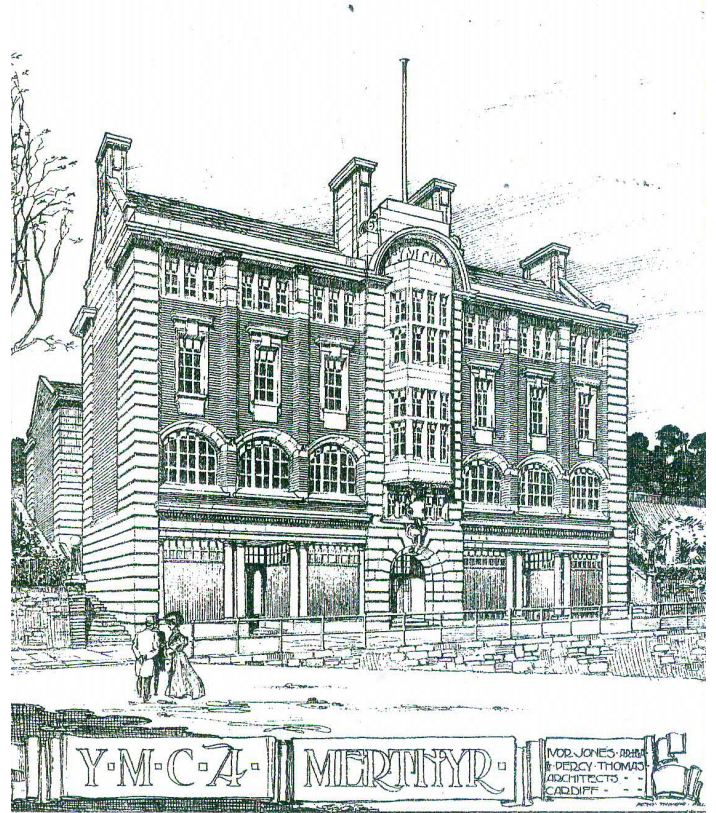

NO.	DATE	REVISION		
CLIENT			CHRT	
PROJECT			Y.M.C.A. Merthyr Tydfil	
DRAWING TITLE			Existing Interior Details - Ground Floor Lobby	
DRAWN/CHECKED	SCALE	DATE	DRAWING NO.	REV.
SK/KS	1:50	10.06.2016	3510_A_567	

DO NOT SCALE FOR CONSTRUCTION PURPOSES • ALL DIMENSIONS TO BE CHECKED ON SITE • NOTIFY ARCHITECT OF ALL DISCREPANCIES • THIS DRAWING IS COPYRIGHT

Notes:

Responsibility is not accepted for errors made by others scaling from this drawing.

All construction information should be taken from figured dimensions only. Dimensions are in millimetres unless otherwise stated.

All dimensions and conditions are to be checked on site prior to preparing drawings or commencing any work.

Any variations or supplementary drawings are to be approved by The Architect.