
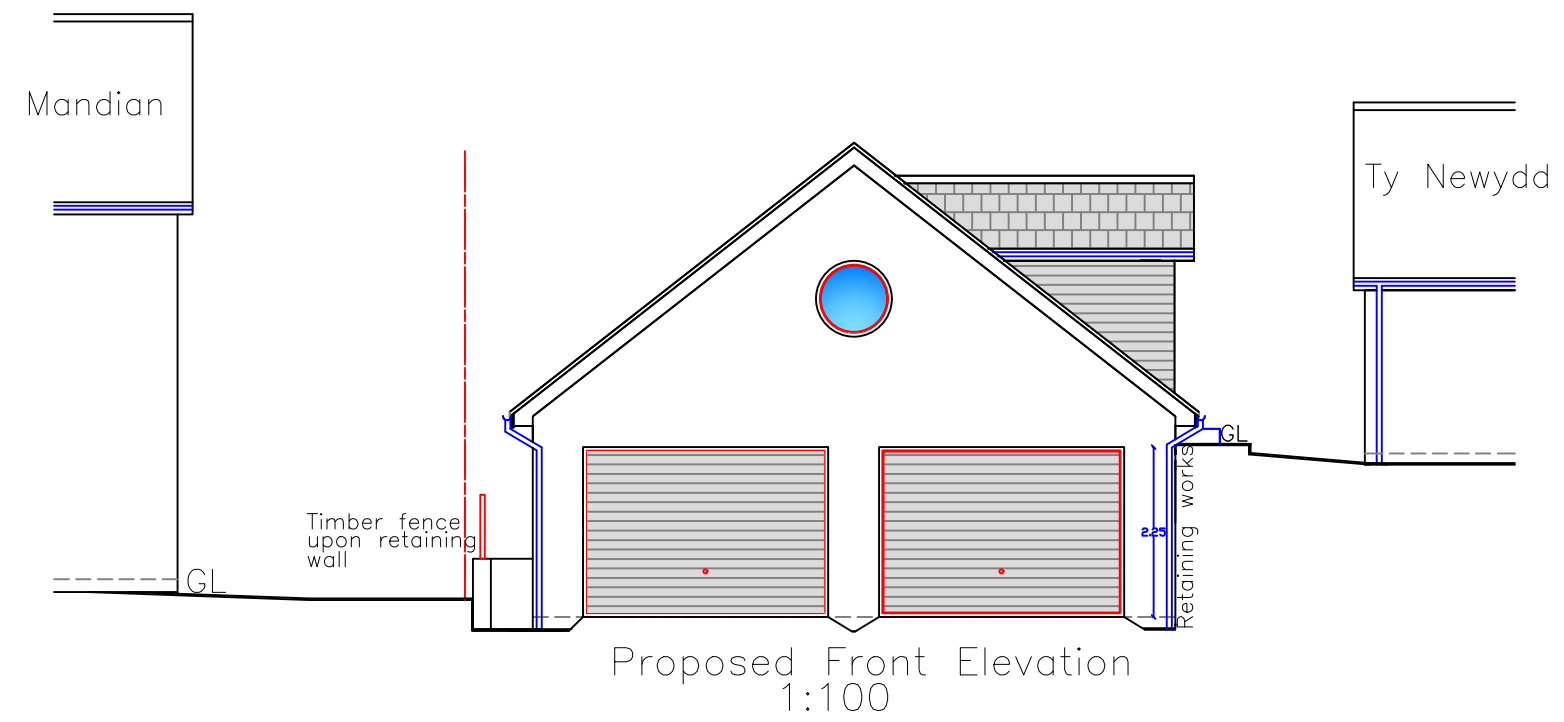
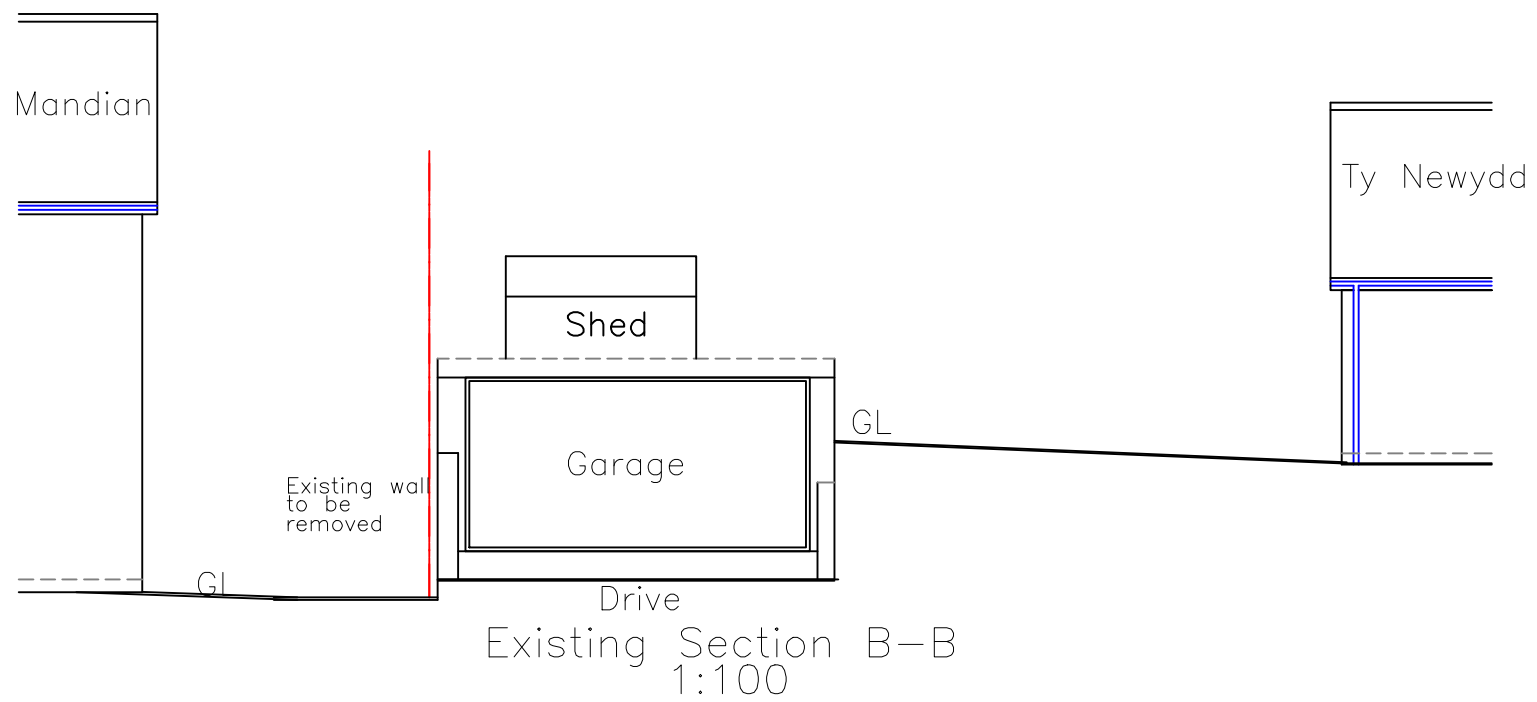
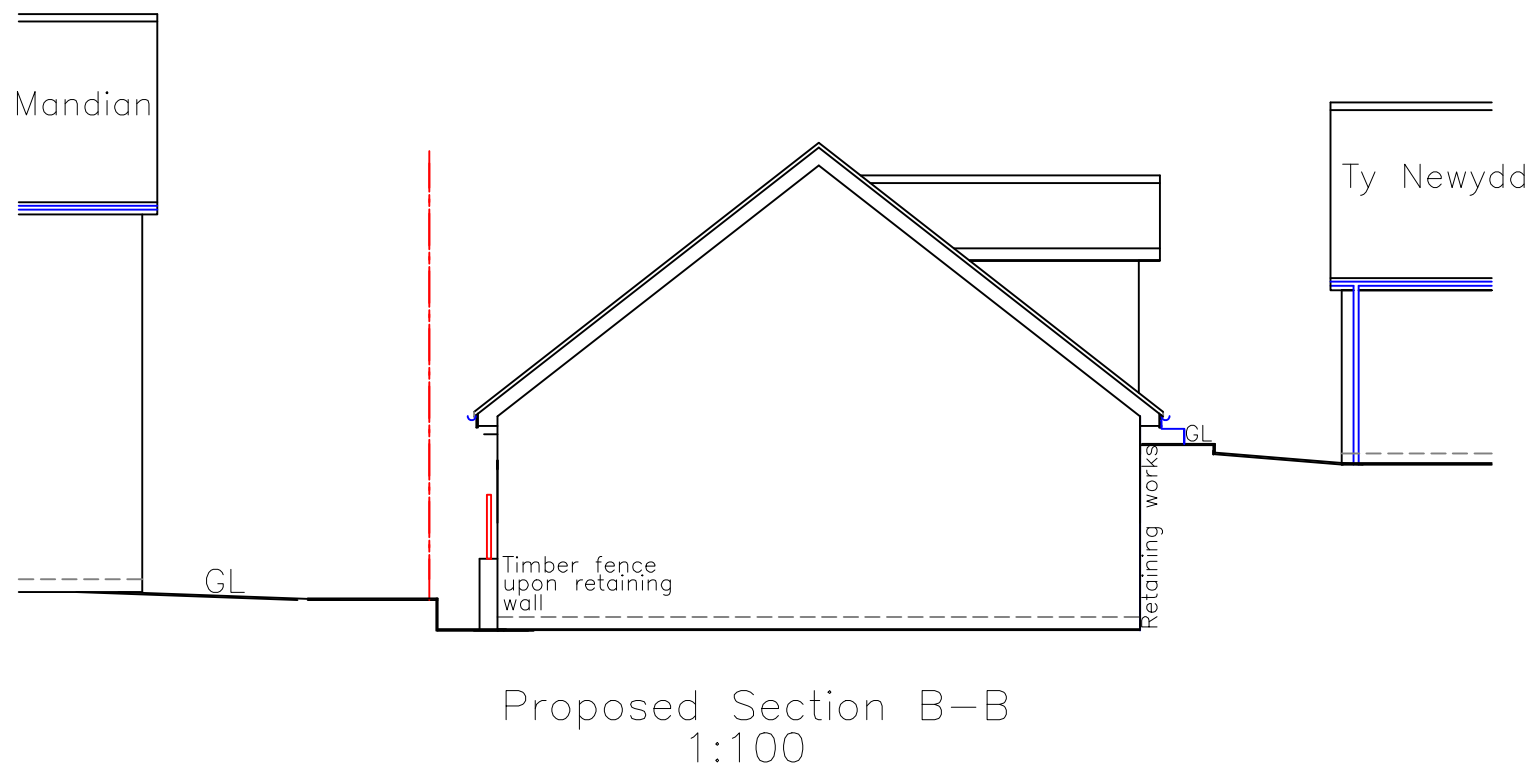
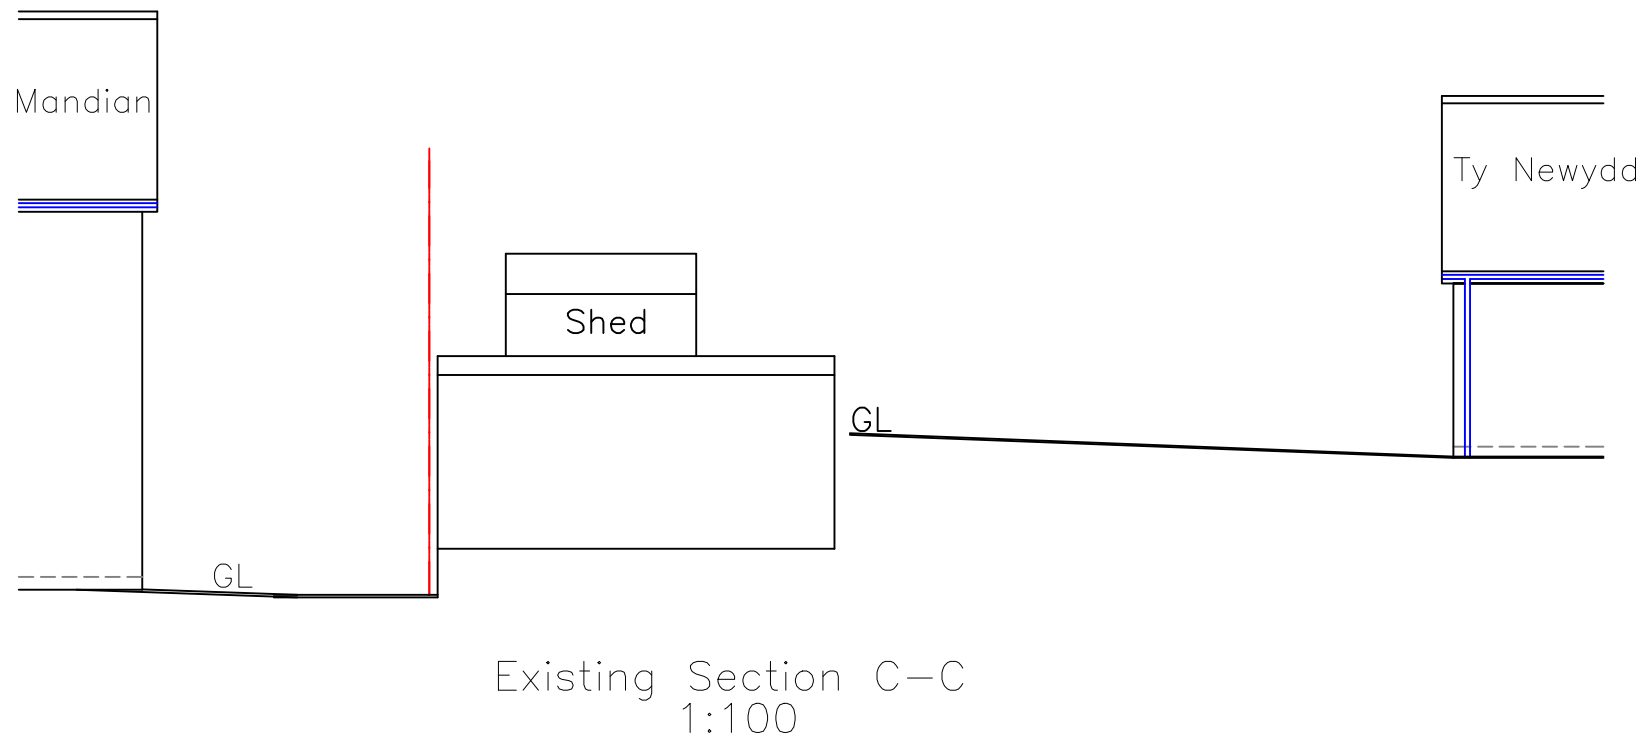


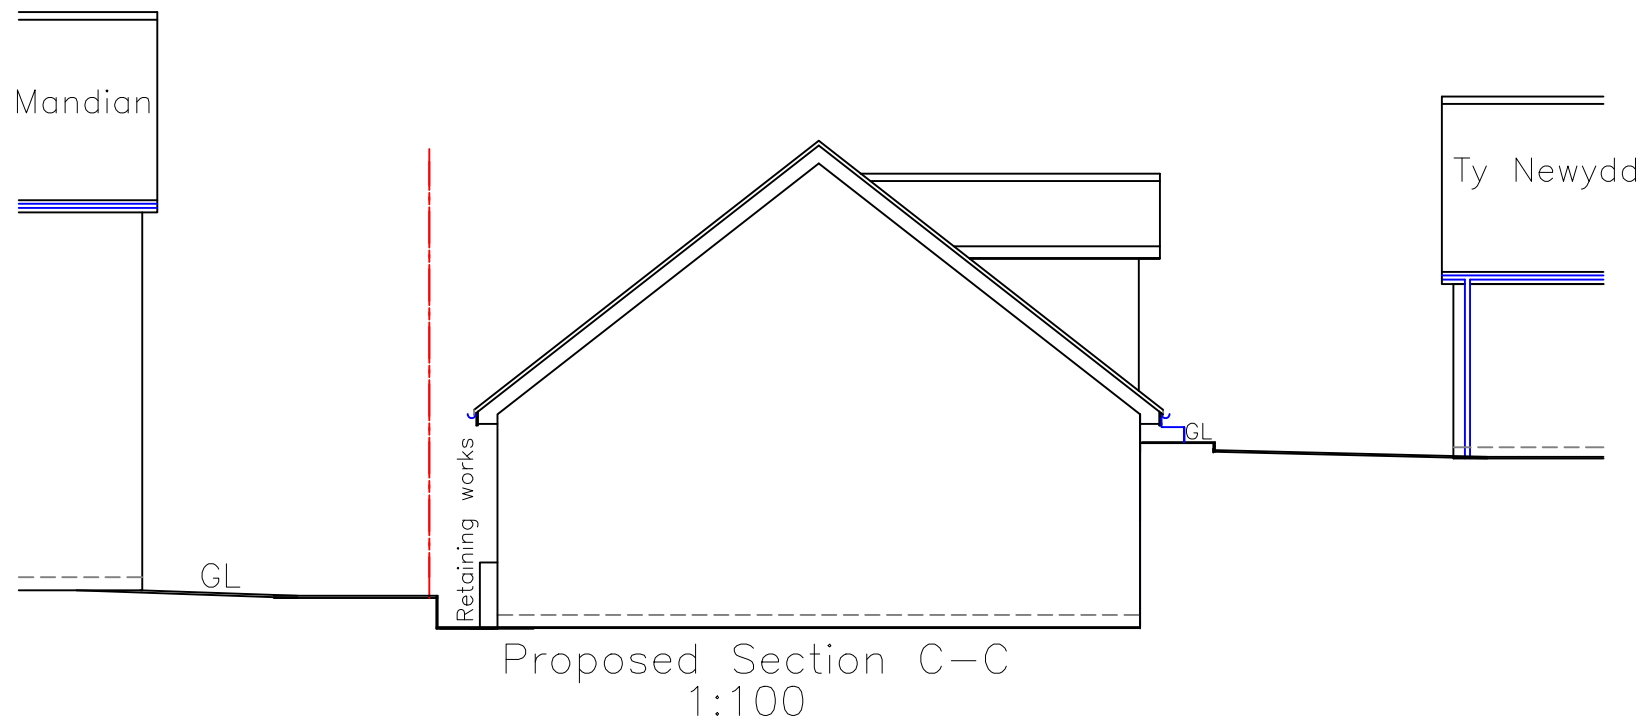

	
Utopia Design Architectural Services	
Building Planning Application Support	
Tel: 01685 559230. Mob: 07908 725065	
Issued Only for Purpose Indicated	
Drawing Status: FOR PLANNING PURPOSES ONLY	
Client	Ty Newydd Brondeg Heolgerrig Merthyr Tydfil CF48 1TW
Job	Demolition of Existing Garage with Proposed New Larger Garage, Access & Associated Retaining Works
Drawn by	PT
Date	20.05.22
Title	Scale
Existing & Proposed Elevations & Sections	1:100
	1:200
Drwg No	
TY NEWYDD GAR 03B	