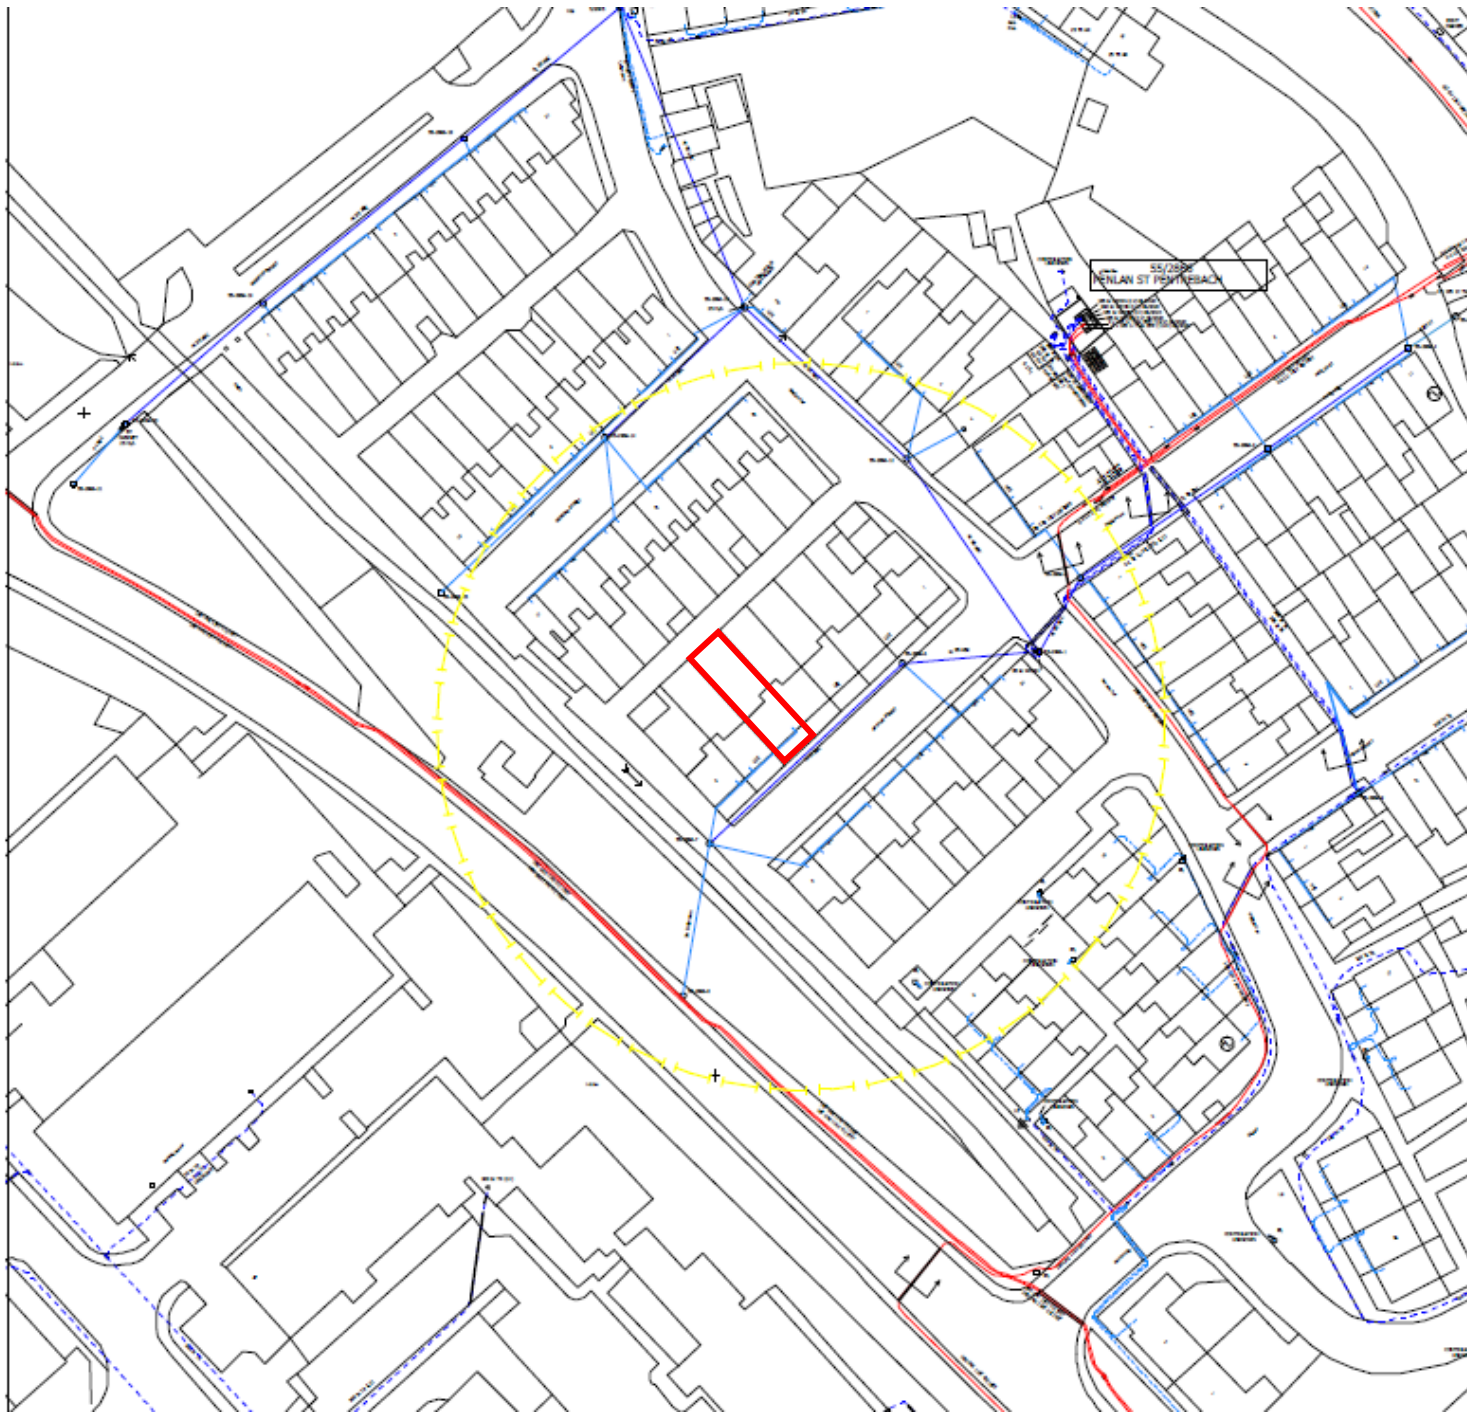


Location plan for.....

6. Arthur Street, Pentrebach. Merthyr Tydfil, CF48 4DG.

Scale – 1:1250

Paper – A4