
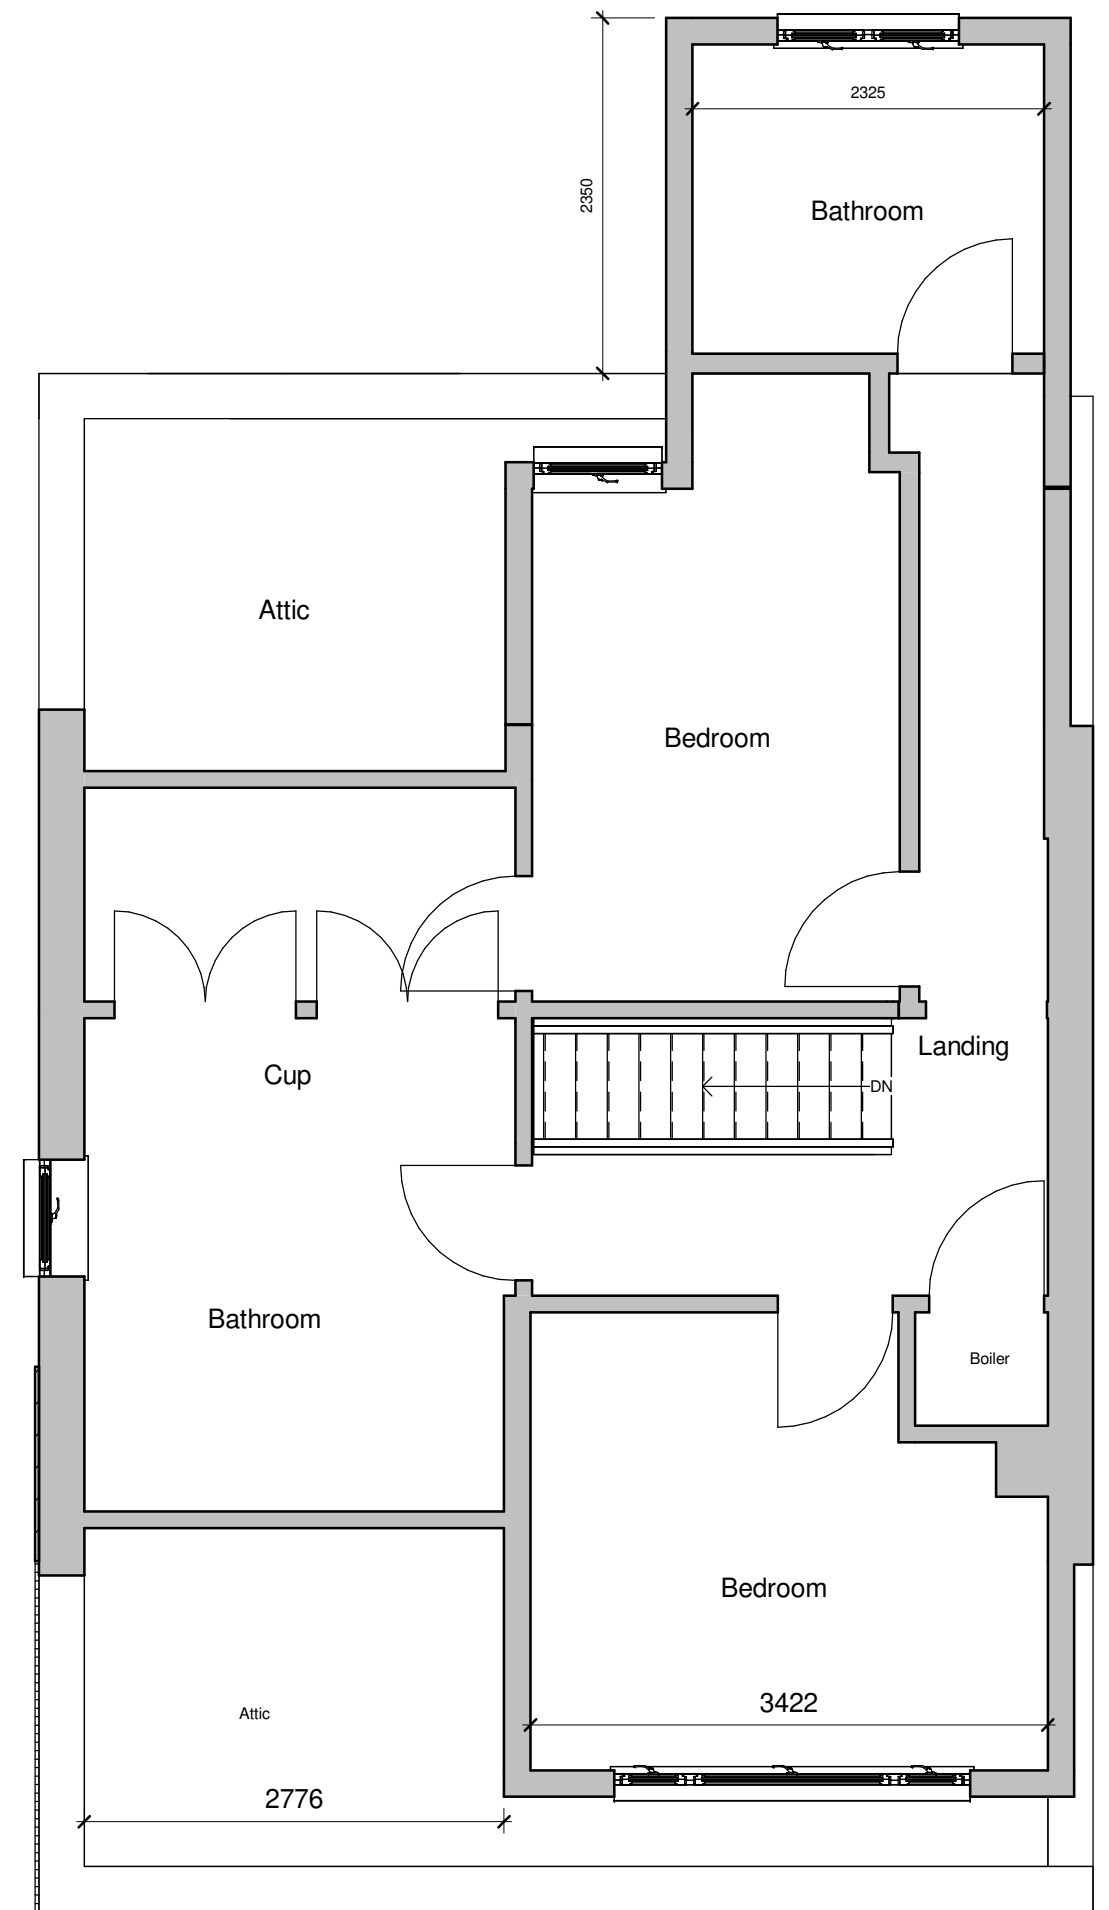


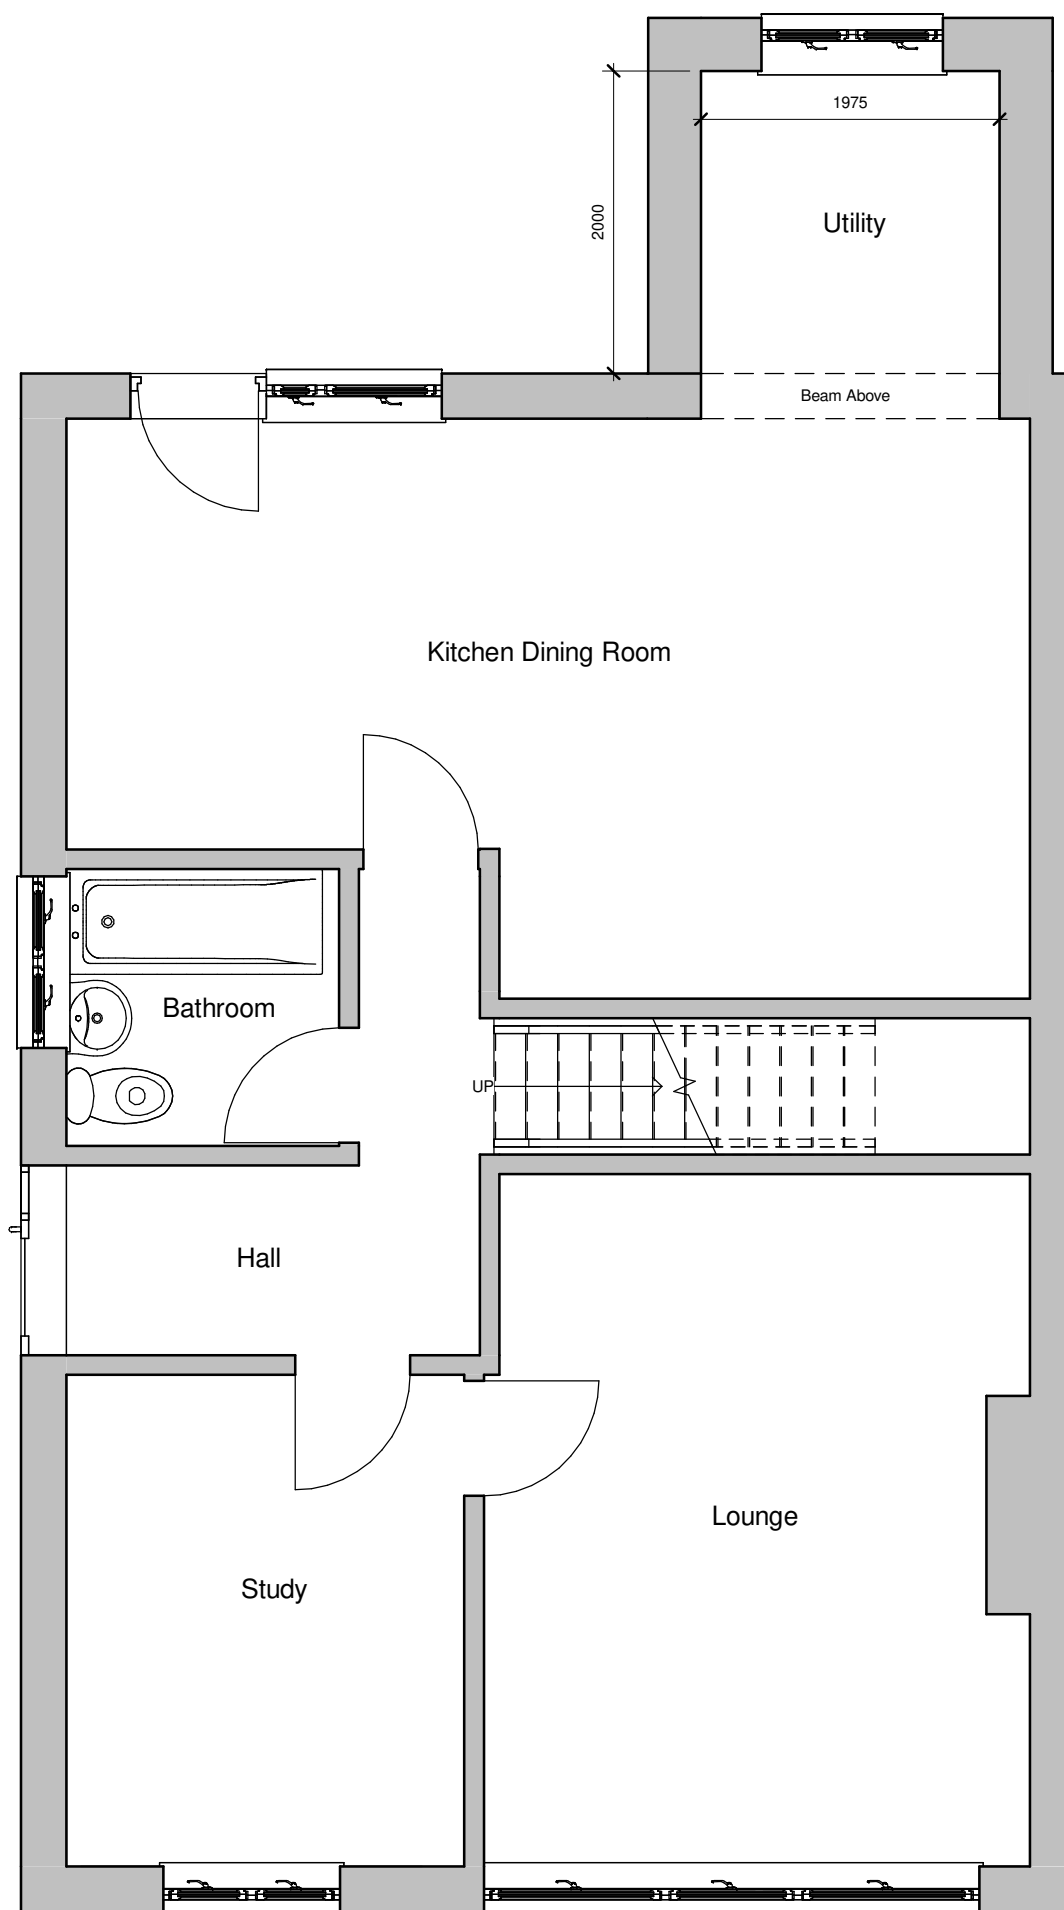

Checked by JH	This Drawing is Copyright, Dimensions to be checked on site and not scaled from this drawing	PROJECT Extend Rear Dormer and side extension	SHEET Proposed Plans			<table><tr><td>Rev No</td><td>Description</td><td>Date</td></tr><tr><td>A</td><td>Issue</td><td>01/07/2026</td></tr><tr><td></td><td></td><td></td></tr><tr><td></td><td></td><td></td></tr><tr><td></td><td></td><td></td></tr><tr><td></td><td></td><td></td></tr></table>	Rev No	Description	Date	A	Issue	01/07/2026												
				Rev No	Description		Date																	
A	Issue	01/07/2026																						
Drawn by PH	Scale (@ A3) 1 : 50	INDIGO DESIGN (Part of 3dcadwales Ltd) 5 Ashlea Drive, Merthyr Tydfil, CF47 0NY Tele 01685 385746 Mob - 07940913216 Email: philip@3dcadwales.co.uk	Address 1 Milbourne Close, Merthyr Tydfil, CF47 0UH	PURPOSE OF ISSUE Planning Approval	DRWAING NUMBER MC-02																			