
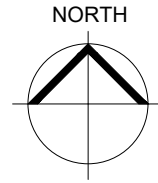
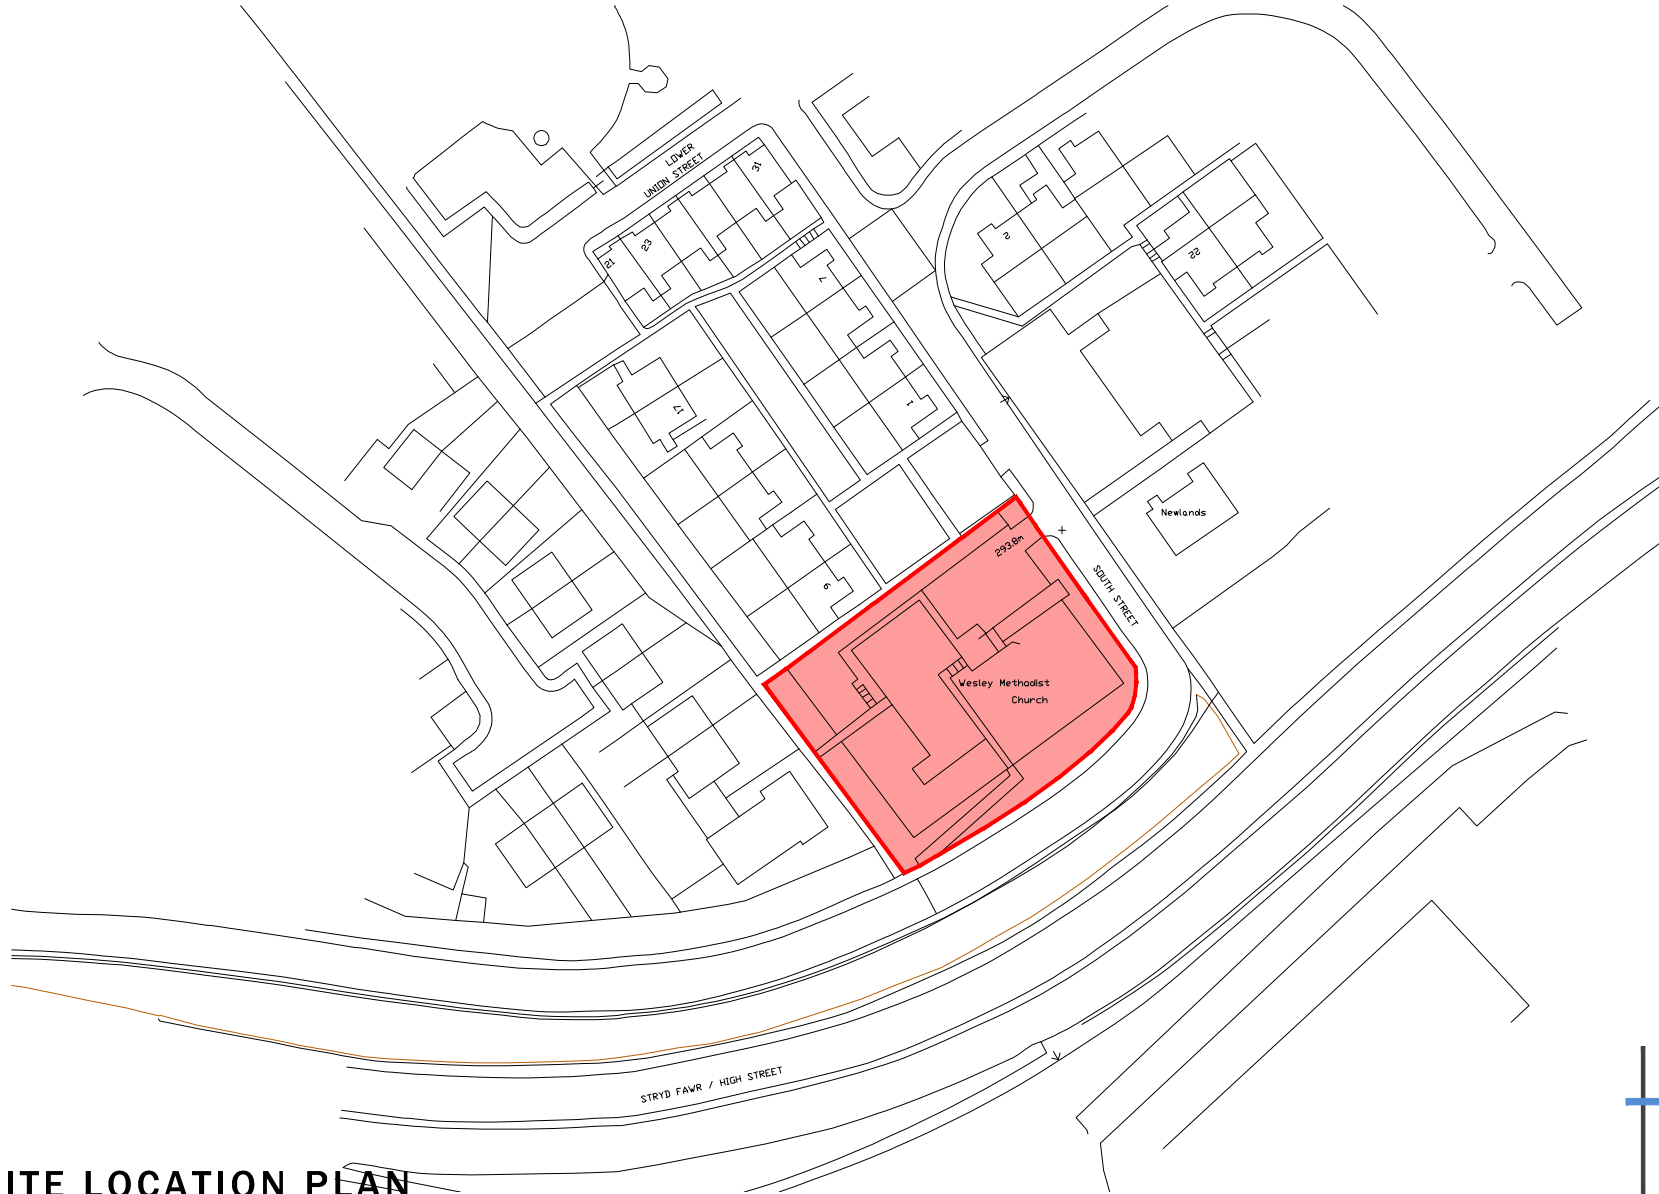


SITE LOCATION PLAN

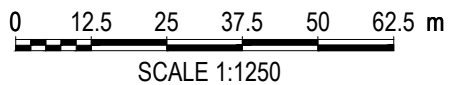

Drawing Purpose
PLANNING

				Do not scale from this drawing. Dimensions are given in all units and all dimensions & report all errors and omissions to LeFructo Design.	
Client	Drawing No	Scale	Revisions		
			Revision		
Mr A Thomas	LT2116.00.01	1:1250@A4			
Job Title	Drawing Title	Date	Checked		
		Nov 21	KML		
Wesley Chapel, Dowlais	Site Location Plan				

Do not scale from this drawing. All dimensions are given in millimetres and report all errors and omissions to LeTrucco Design.
This drawing is copyright. It must not be copied, used or disclosed to third parties without prior permission of LeTrucco Design.