



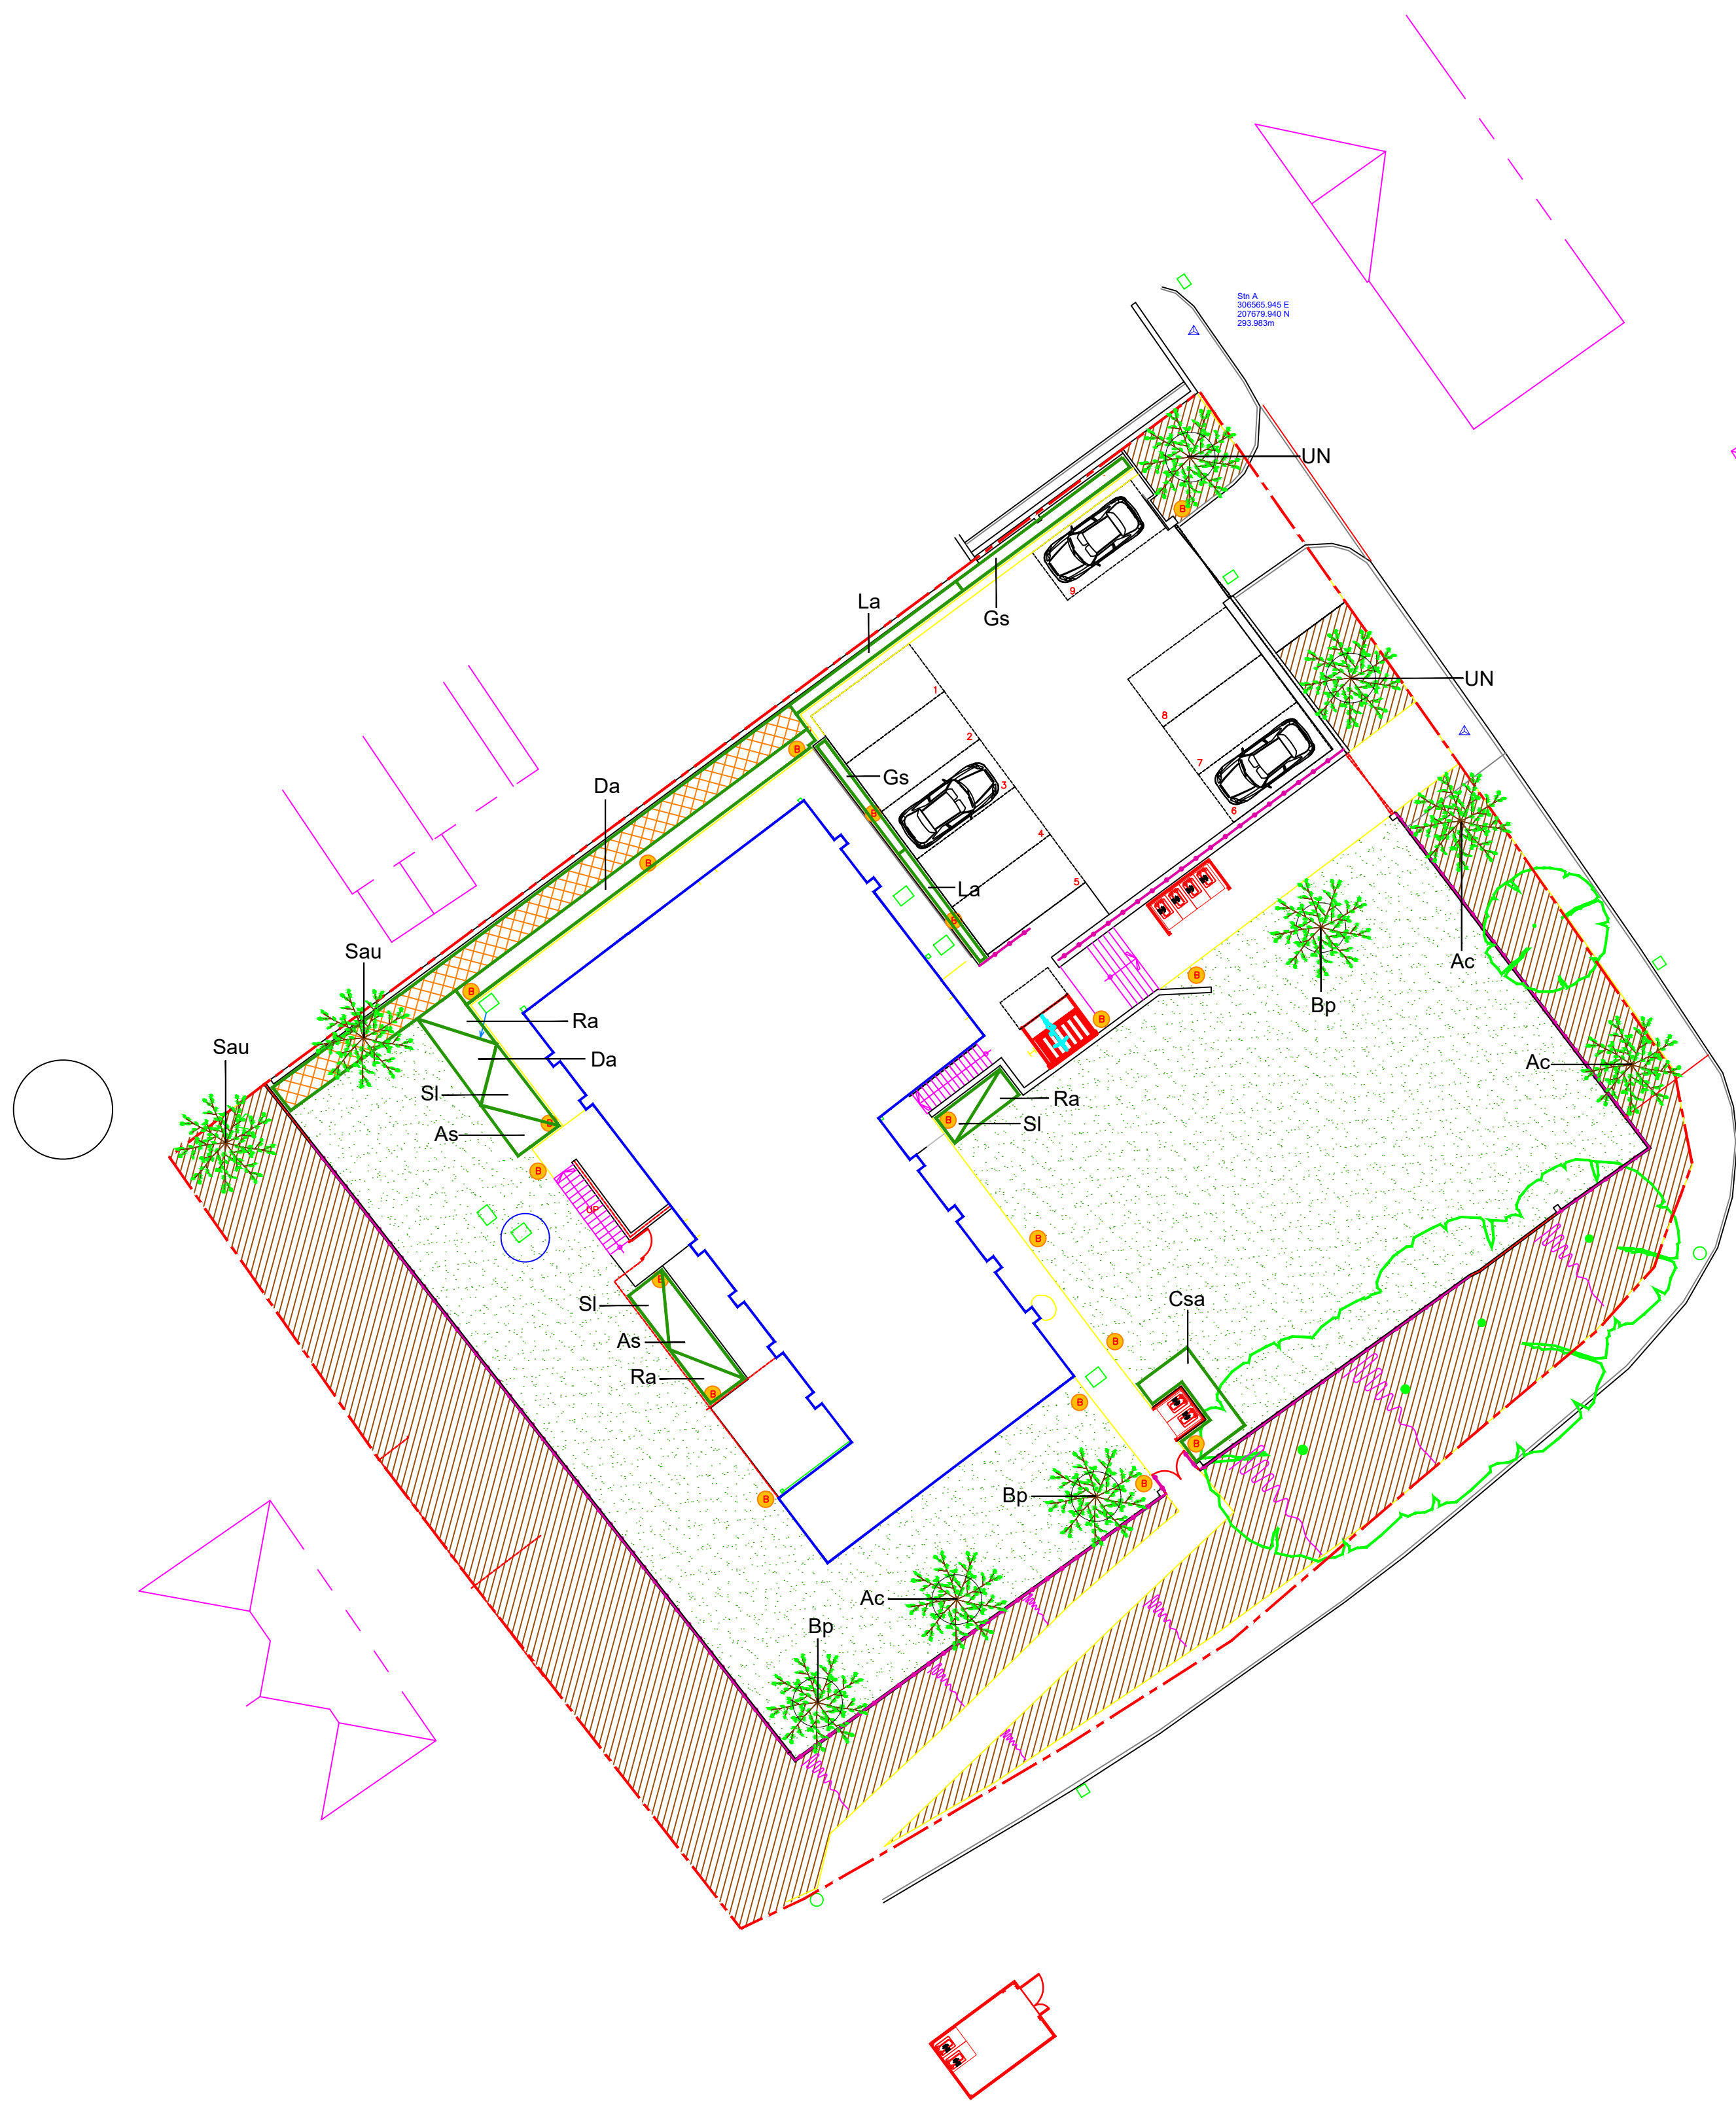

TREE PIT CONSTRUCTION DETAIL

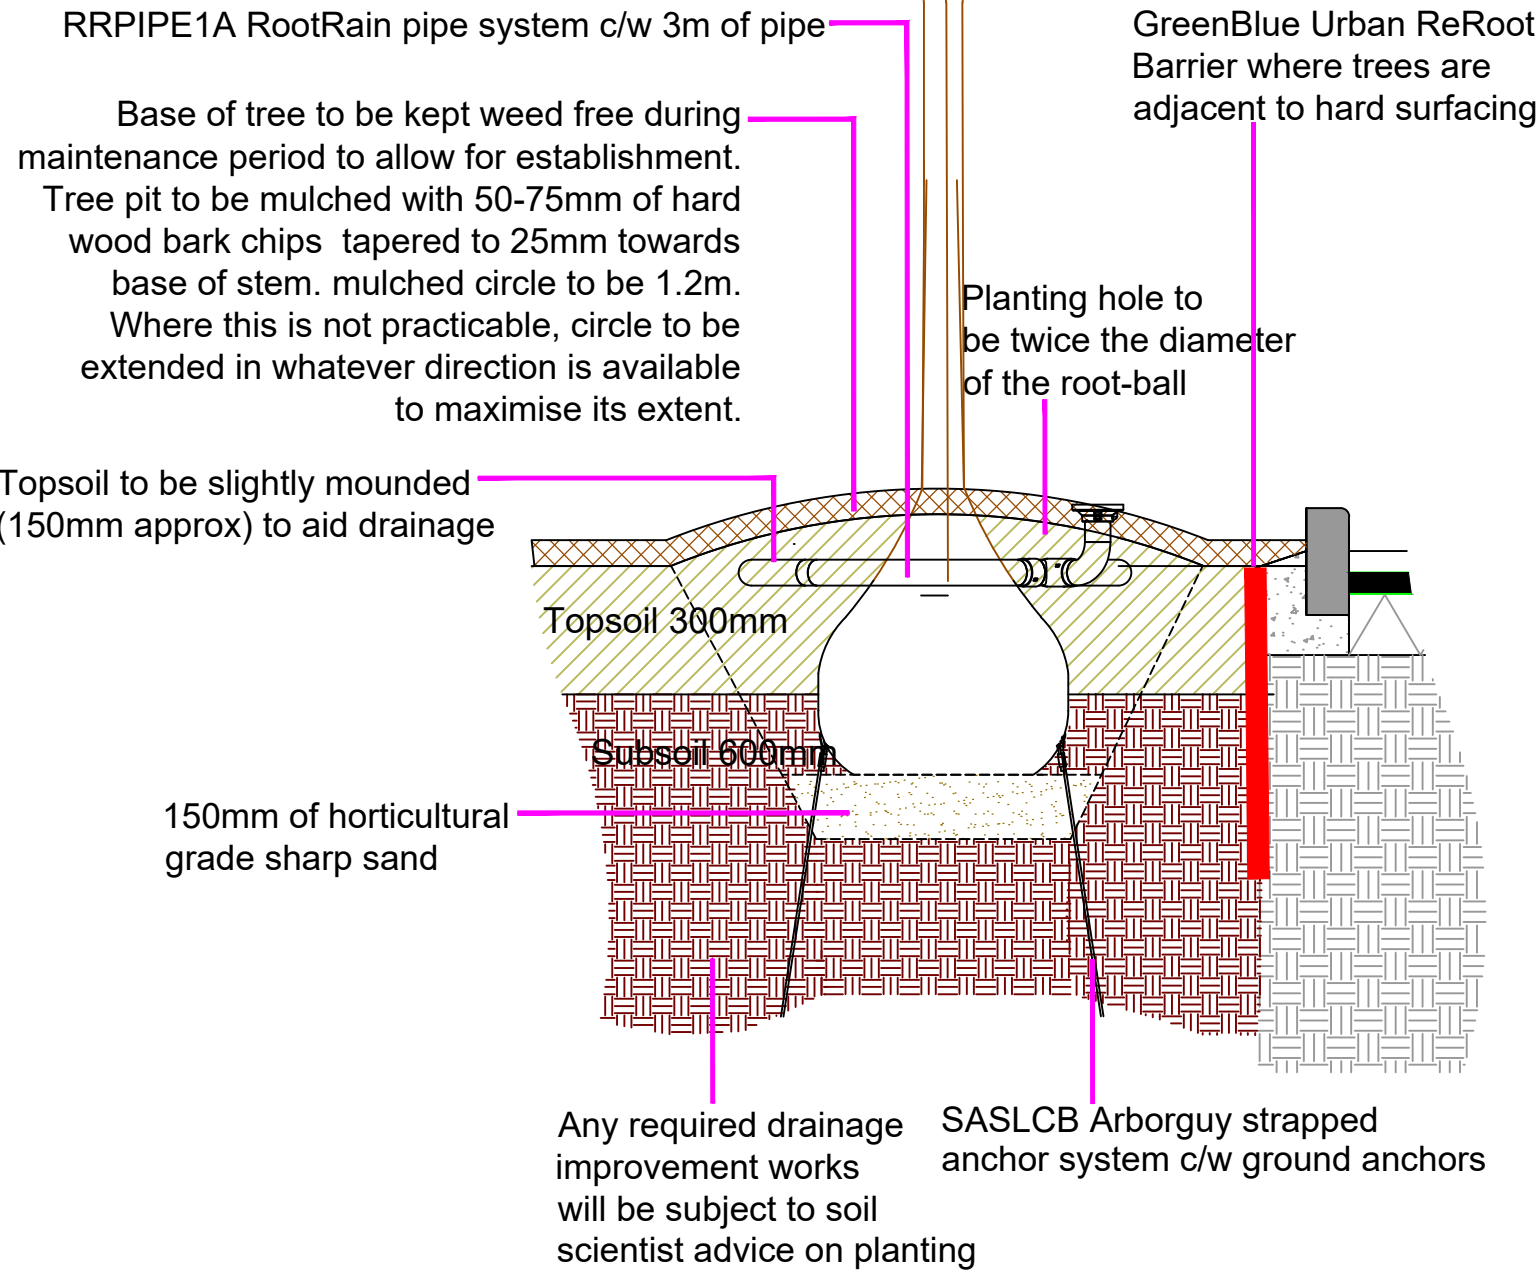

NOTES:

No container/root-balled tree shall be supplied and planted until it has been found to be compliant with BS 8545:2014, Table 1, P.21

TOPSOIL:

300mm site won topsoil. Approved for use by a suitably qualified soil scientist in receipt of the landscape proposals drawing

SUBSOIL:

600mm insitu subsoil. Approved for use by a suitably qualified soil scientist in receipt of the landscape proposals drawing

Backfilling to reinstate the pre-existing soil profile

Areas around proposed trees to be securely fenced prior to commencement of construction operations on site to avoid compaction / contamination of soils.

Non-biodegradable & biodegradable root-ball wrappings to be removed. Where root-ball collapse is a concern, Wrapping to be cut & peeled back to one-third root-ball height. Peeled wrapping to be removed and not folded back into the root-ball.


Mulch circles around trees shall be maintained for at least 3 years post-planting.

SOFT LANDSCAPE KEY

- EXISTING TREES TO BE RETAINED (Refer to schedule for species)
- PROPOSED TREE PLANTING (Refer to schedule for species)
- PROPOSED SHRUB PLANTING (Refer to schedule for species/densities. 200mm maintenance strip to be left clear between shrubs and structures & fences)
- PROPOSED NATIVE HEDGEROWS (Refer to Plant schedule for species/densities)
- PROPOSED GRASS AREAS (Seeding to be Emorsgate EL1)
- EXISTING GRASS / LANDSCAPE TO BE RETAINED

PLANT SCHEDULE

NATIVE TREE PLANTING							
ABBREV	SPECIES	DENSITY	HEIGHT/GIRTH	ROOT	COND	POT SIZE	TOTAL
Ac	Acer campestre		12 - 14 (g)	ROOTBALLED	--	--	
Bp	Betula pendula	AS	12 - 14 (g)	ROOTBALLED	--	--	
Sau	Sorbus aucuparia	SHOWN	12 - 14 (g)	ROOTBALLED	--	--	
UN	Ulmus New Horizon		12 - 14 (g)	ROOTBALLED	--	--	
NATIVE HEDGEROW PLANTING							
ABBREV	SPP. & PERCENTAGE IN MIX	DENSITY	HEIGHT/GIRTH	ROOT	COND	POT SIZE	TOTAL
	Corylus avellana (30%)		60 - 80 (h)	BR	-	-	
	Crataegus monogyna (30%)		60 - 80 (h)	BR	-	-	
AS KEY	Ilex aquifolium (15%)	5 per lin/m	60 - 80 (h)	CON	-	-	
	Rosa arvensis (10%)		60 - 80 (h)	BR	-	-	
	Viburnum opulus (15%)		60 - 80 (h)	BR	-	-	
(Hedgerows to be planted as double staggered rows 500mm apart)							
SHRUB PLANTING							
ABBREV	SPECIES	DENSITY	HEIGHT/GIRTH	ROOT	COND	POT SIZE	TOTAL
As	Asplenium scolopendrium	4 sqm	30 - 40 (h)	CON	-	2-3L	-
Csa	Cornus sanguinea	3 sqm	30 - 40 (h)	CON	-	2-3L	-
Da	Dryopteris affinis	3 sqm	30 - 40 (h)	CON	-	2-3L	-
Gs	geranium sanguineum	4 sqm	30 - 40 (h)	CON	-	2-3L	-
La	Lavandula angustifolia	5 sqm	30 - 40 (h)	CON	-	2-3L	-
Ra	Ruscus aculeatus	3 sqm	30 - 40 (h)	CON	-	2-3L	-
SI	Salix laniana	3 sqm	30 - 40 (h)	CON	-	2-3L	-

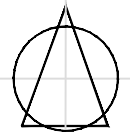REV	NOTES	BY	DATE
TDA THE GRANARY NEWLAND FAWR FARM LLANGAN CF35 5DN TEL: 01446 789367		 TDA Environment + Landscape + Design	
CLIENT			
GRAFT HEATING			
DRAWING NUMBER TDA.2849.01		SCALE 1:200 @ A1	
DRAWN RHC/AMP		DATE MARCH 2023	
PROJECT			
WESLEY CHAPEL, DOWLAIS			
DRAWING TITLE			
DETAILED SOFT LANDSCAPE PROPOSALS			