



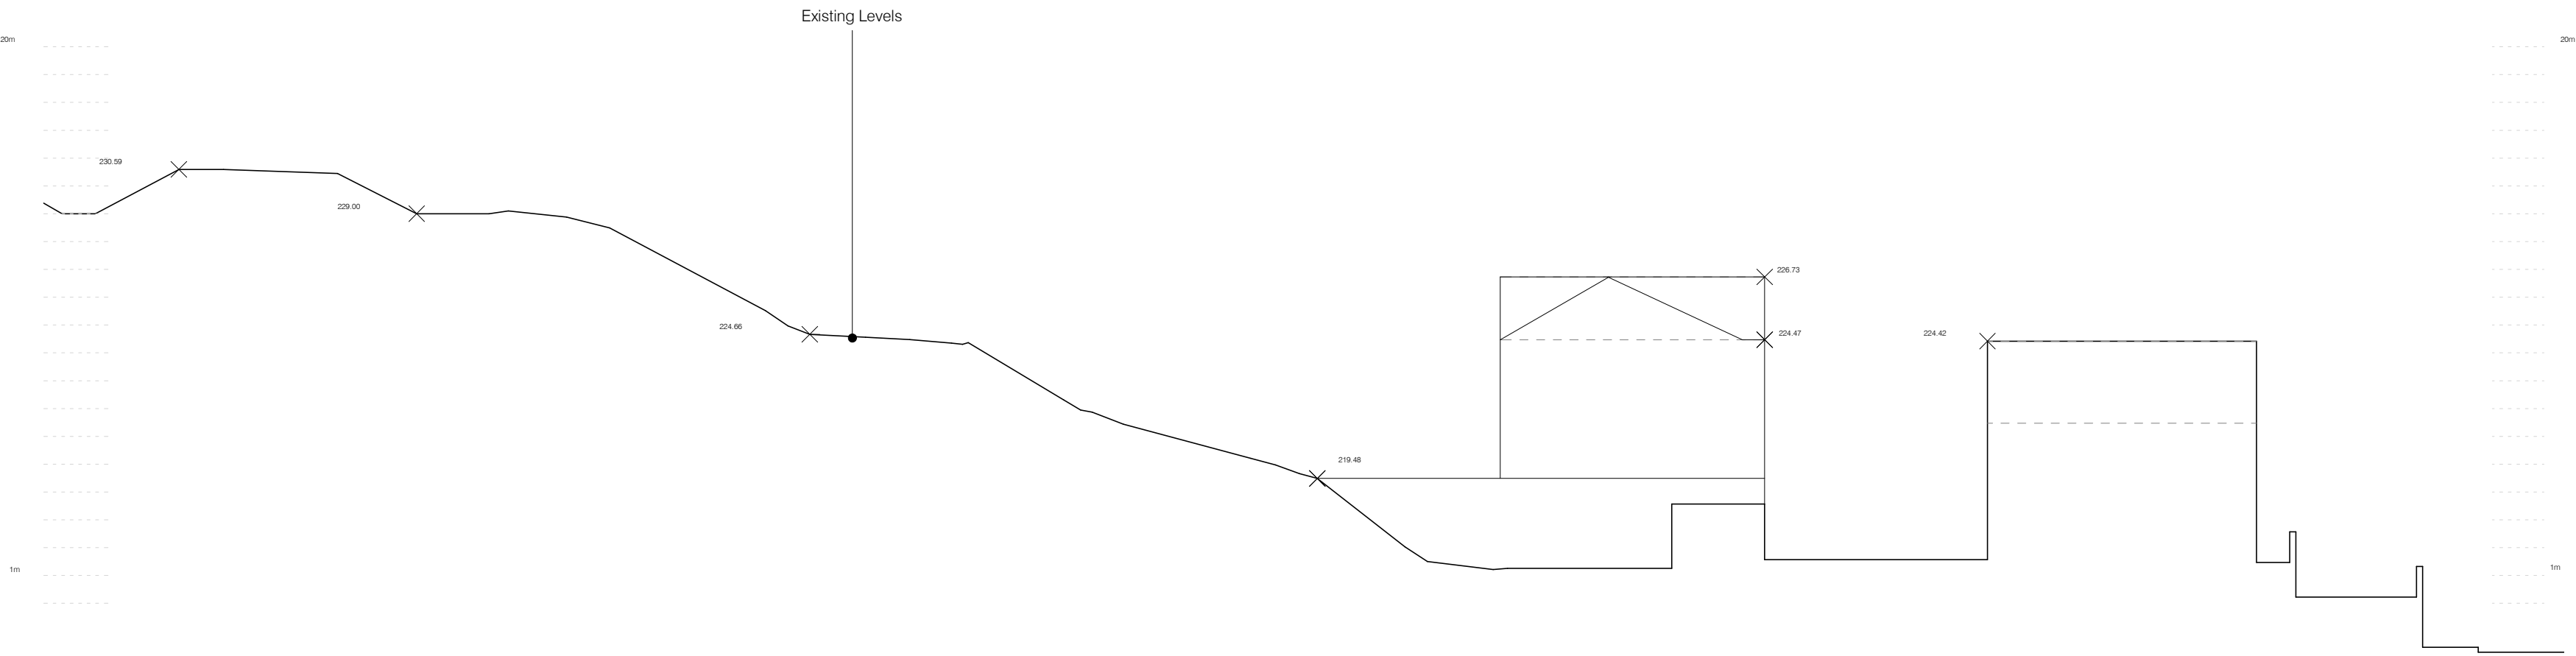

Section AA
Existing

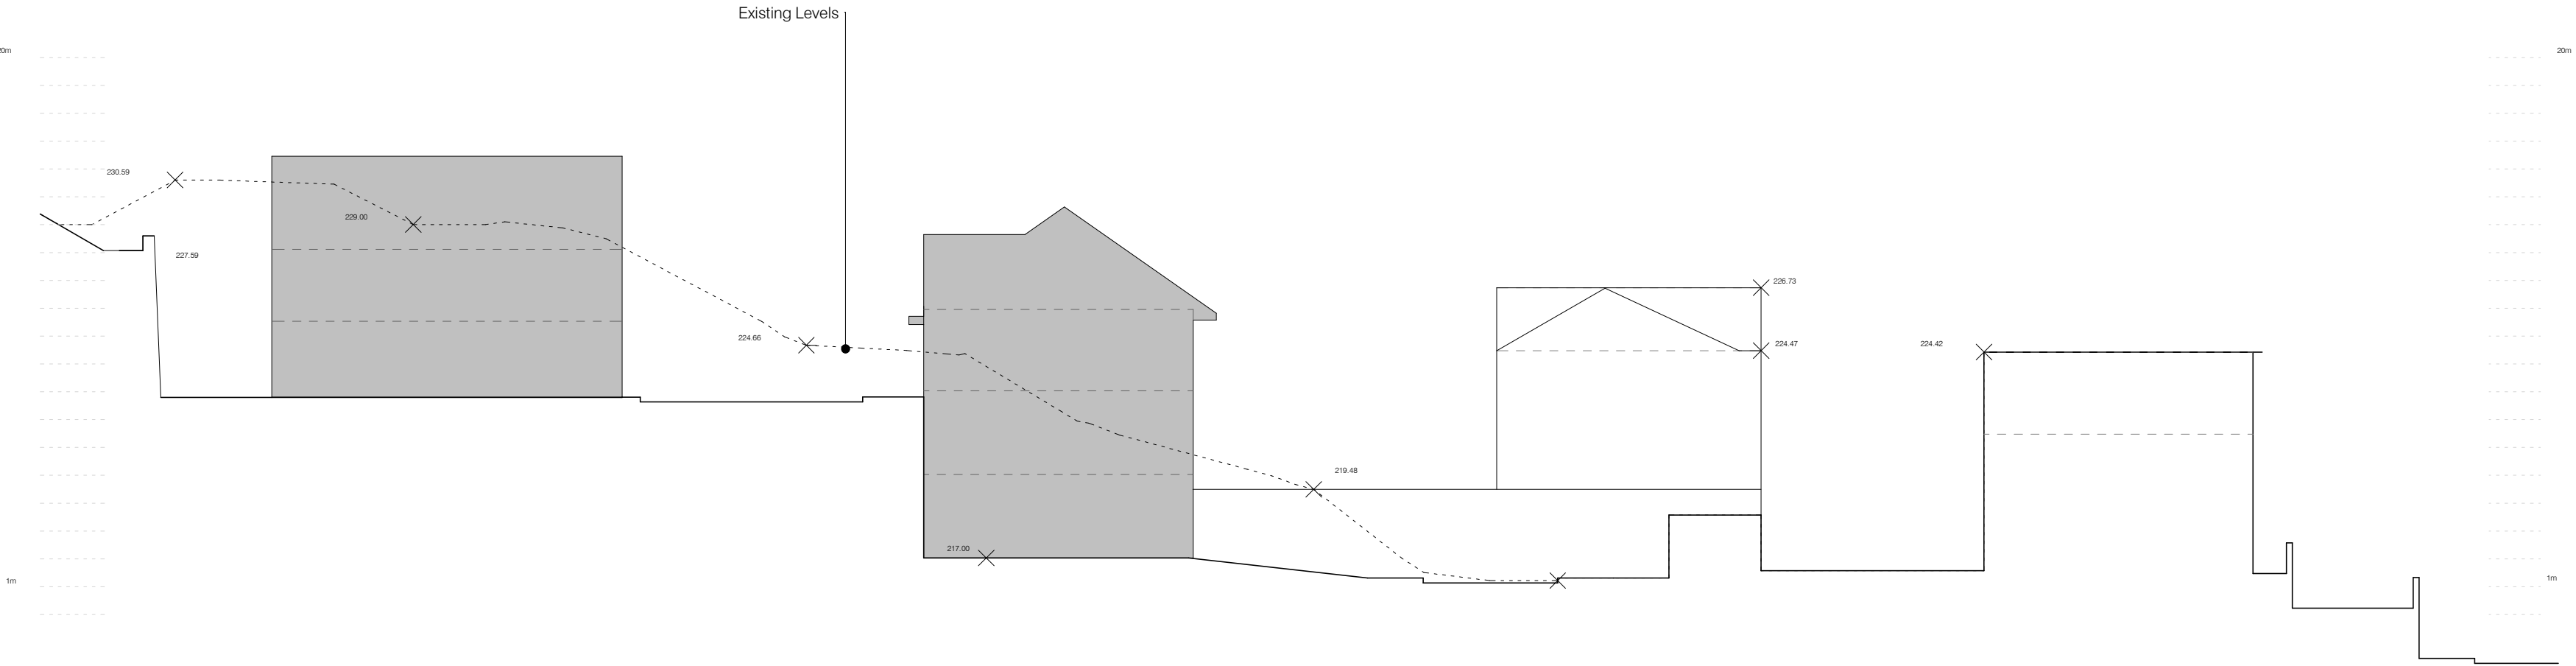

Section AA
Proposed

Please note levels shown are indicative.

P3	Issued for Approval.	HJ	AL	14.12.21
P2	Revised alongside updated engineering drawing.	HJ	AL	02.11.21
P1	Issued for comment.	HJ	AL	18.08.21
Rev.	Description	Drawn	Check	Date

FOR APPROVAL

pentan
architects

22 Cathedral Road
Cardiff CF11 9LJ
t. 029 2030 9010
info@pentan.co.uk

Project

Springfield Rise, Treharris

Client

Holbrook Construction

Drawing Title

Section AA

Job no.	Org.	Zone	Level	Type	Role	Description	Status	Rev.
3845	PEN	ZZ	ZZ	DR	A	1107	S4	P3

Scale

1 : 200 @ A2

Date

Aug' 2021

NOTES Do not scale. All dimensions are in millimetres unless stated otherwise