



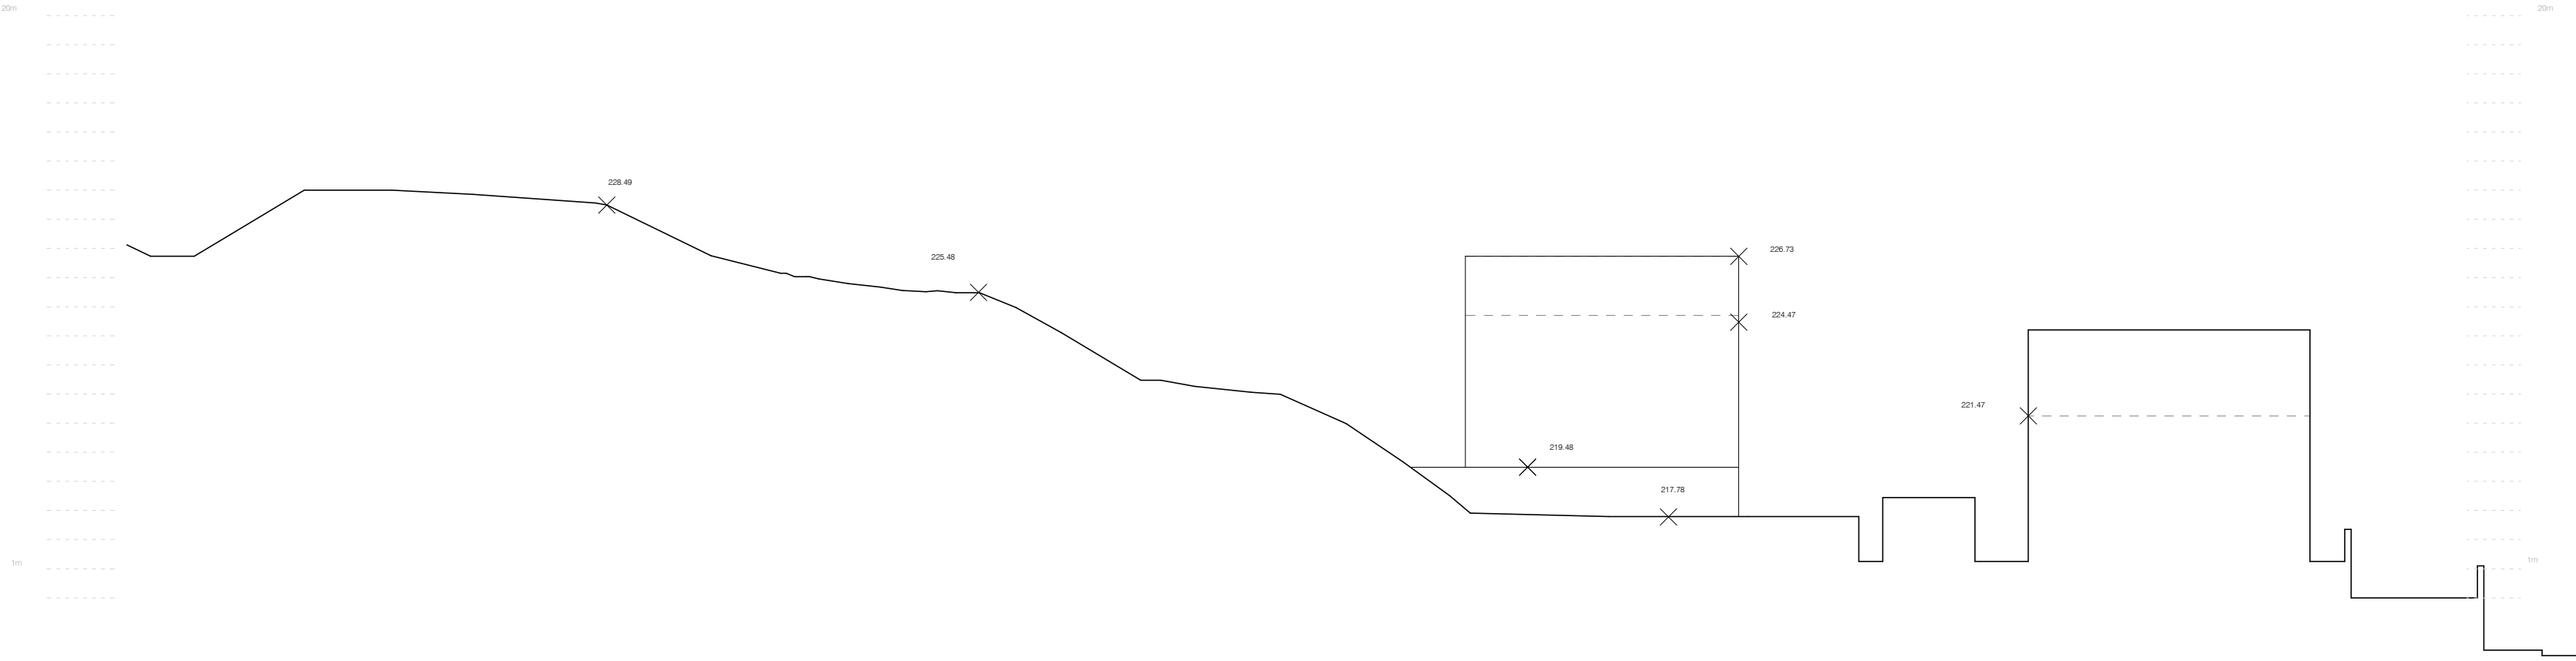

Section BB  
Existing

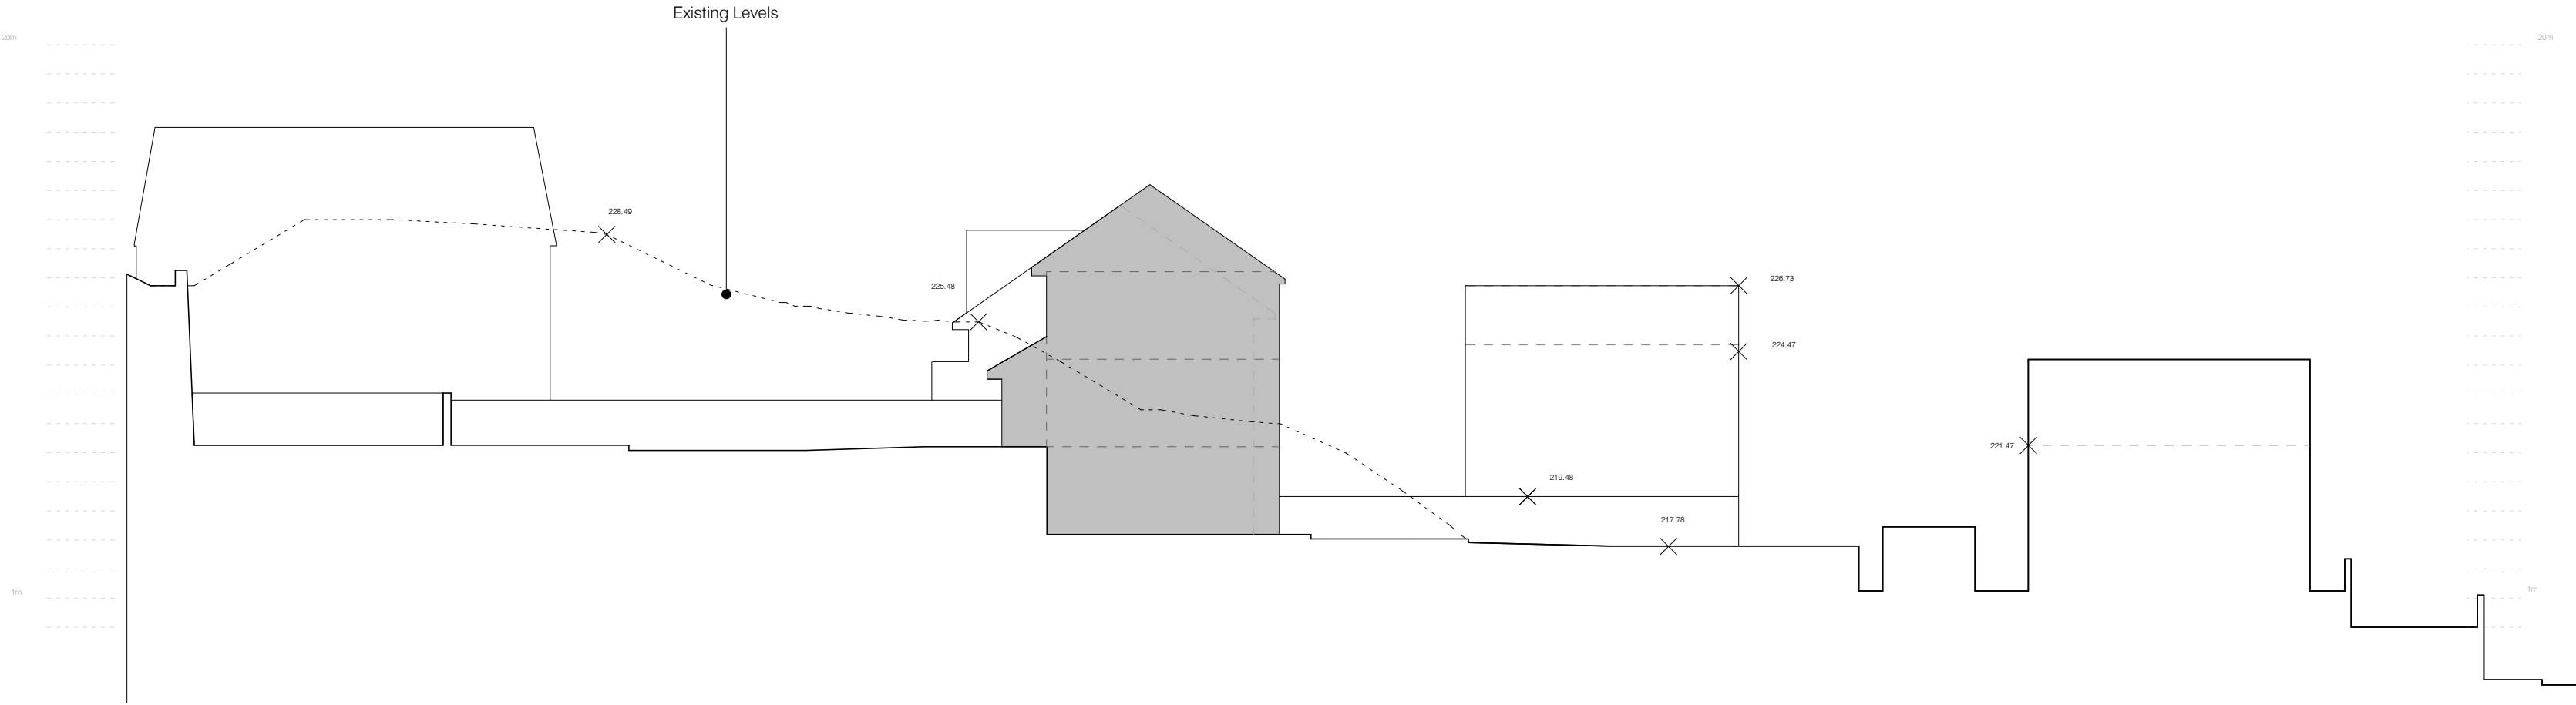

Section BB  
Proposed

Please note levels shown are indicative.

|      |                      |       |       |          |
|------|----------------------|-------|-------|----------|
|      |                      |       |       |          |
| P1   | Issued for Approval. | HJ    | AL    | 14.12.21 |
| Rev. | Description          | Drawn | Check | Date     |

FOR APPROVAL

pentan  
architects

22 Cathedral Road  
Cardiff CF11 9LJ  
t. 029 2030 9010  
info@pentan.co.uk

|                             |
|-----------------------------|
| Project                     |
| Springfield Rise, Treharris |
| Client                      |
| Holbrook Construction       |
| Drawing Title               |

Section BB

| Job no.      | Org. | Zone | Level | Type | Role | Description | Status    | Rev. |
|--------------|------|------|-------|------|------|-------------|-----------|------|
| 3845         | PEN  | ZZ   | ZZ    | DR   | A    | 1108        | S4        | P1   |
| Scale        |      |      |       |      |      |             | Date      |      |
| 1 : 200 @ A2 |      |      |       |      |      |             | Nov' 2021 |      |

NOTES Do not scale. All dimensions are in millimetres unless stated otherwise