
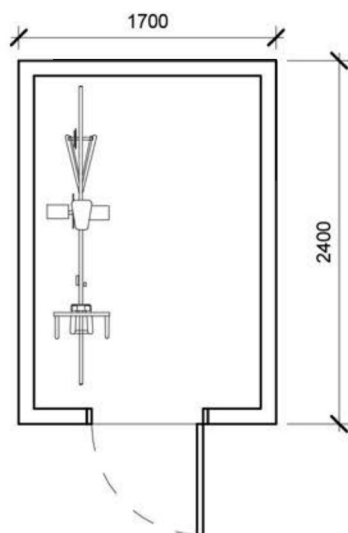


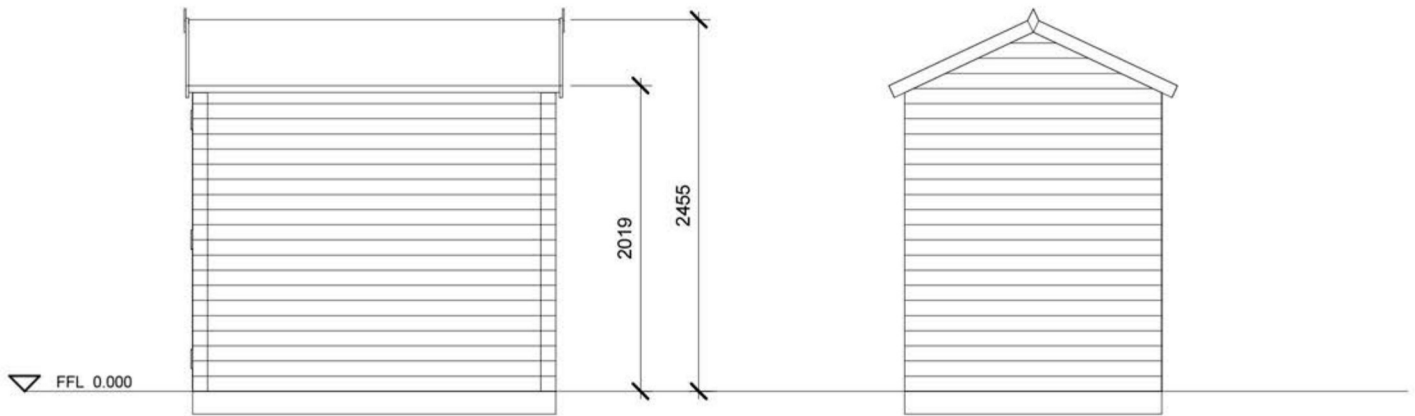

P1	Issued for Approval.	HJ	AL	14.12.21
Rev.	Description	Drawn	Check	Date

FOR APPROVAL

pentan
architects

22 Cathedral Road
Cardiff CF11 9LJ
t. 029 2030 9010
info@pentan.co.uk

Project

Springfield Rise, Treharris

Client

Holbrook Construction

Drawing Title

Garden Shed Details

Job no.	Org.	Zone	Level	Type	Role	Description	Status	Rev.
3845	PEN	ZZ	ZZ	DR	A	6901	S4	P1

Scale

1 : 50 @ A4

Date

Nov' 2021

NOTES Do not scale. All dimensions are in millimetres unless stated otherwise