

The Party Wall etc. Act, 1996 :

The Proposed Works could evoke proceedings under the terms of the above Act. Therefore the owners of 'Silverstone' are to be informed of the proposed scheme. They should also be notified at least one month before commencement on site.

200181


MICBC
PLANNING DEPARTMENT

10 AUG 2020

RECEIVED


Garage
(Silverstone)

Shed.

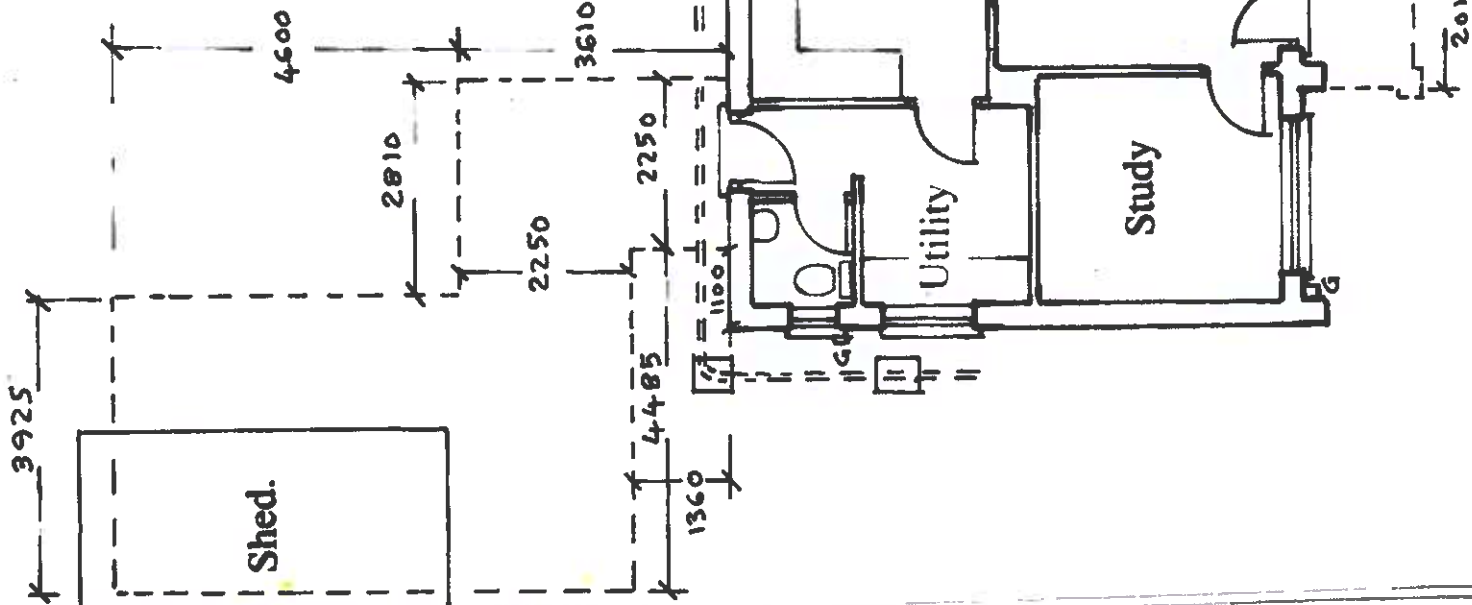

Proposed Front Porch.

SITE PLAN. SCALE: 1/500.

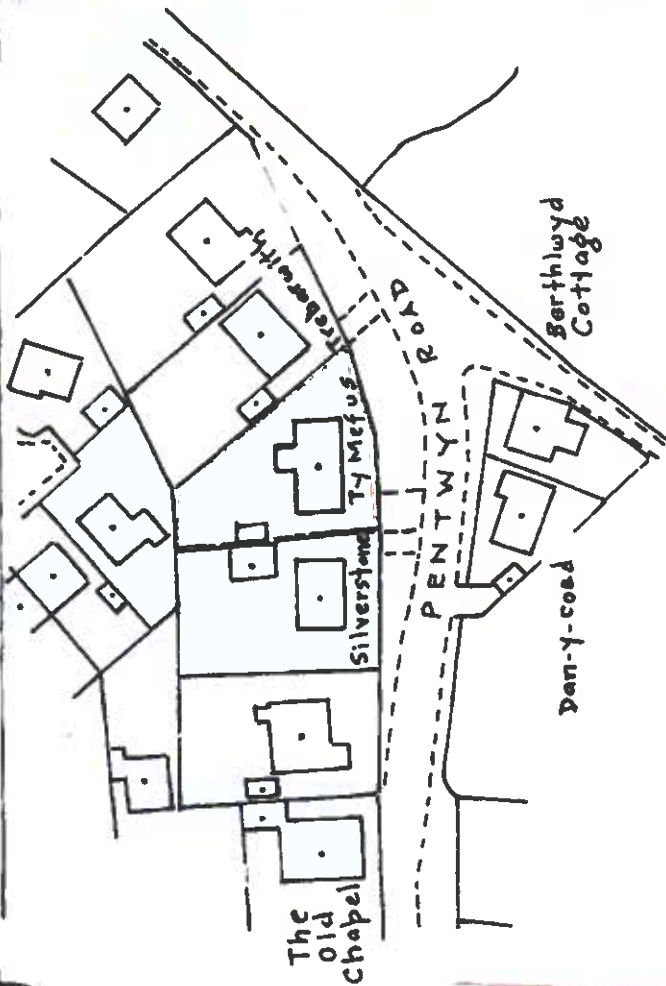

LOCATION PLAN. SCALE: 1/1250.

**PROPOSED WORKS at 'Ty Mefus',
PENTWYN ROAD, QUAKERS YARD,
TREHARRIS, CF46 5BS.**

- Sheet 1: Existing Layout.
- Sheet 2: Proposed Attached Garage.
- Sheet 3: Proposed Front Porch.
- Sheet 4: Sections.
- Sheet 5: Existing Elevations.
- Sheet 6: Proposed Elevations.