


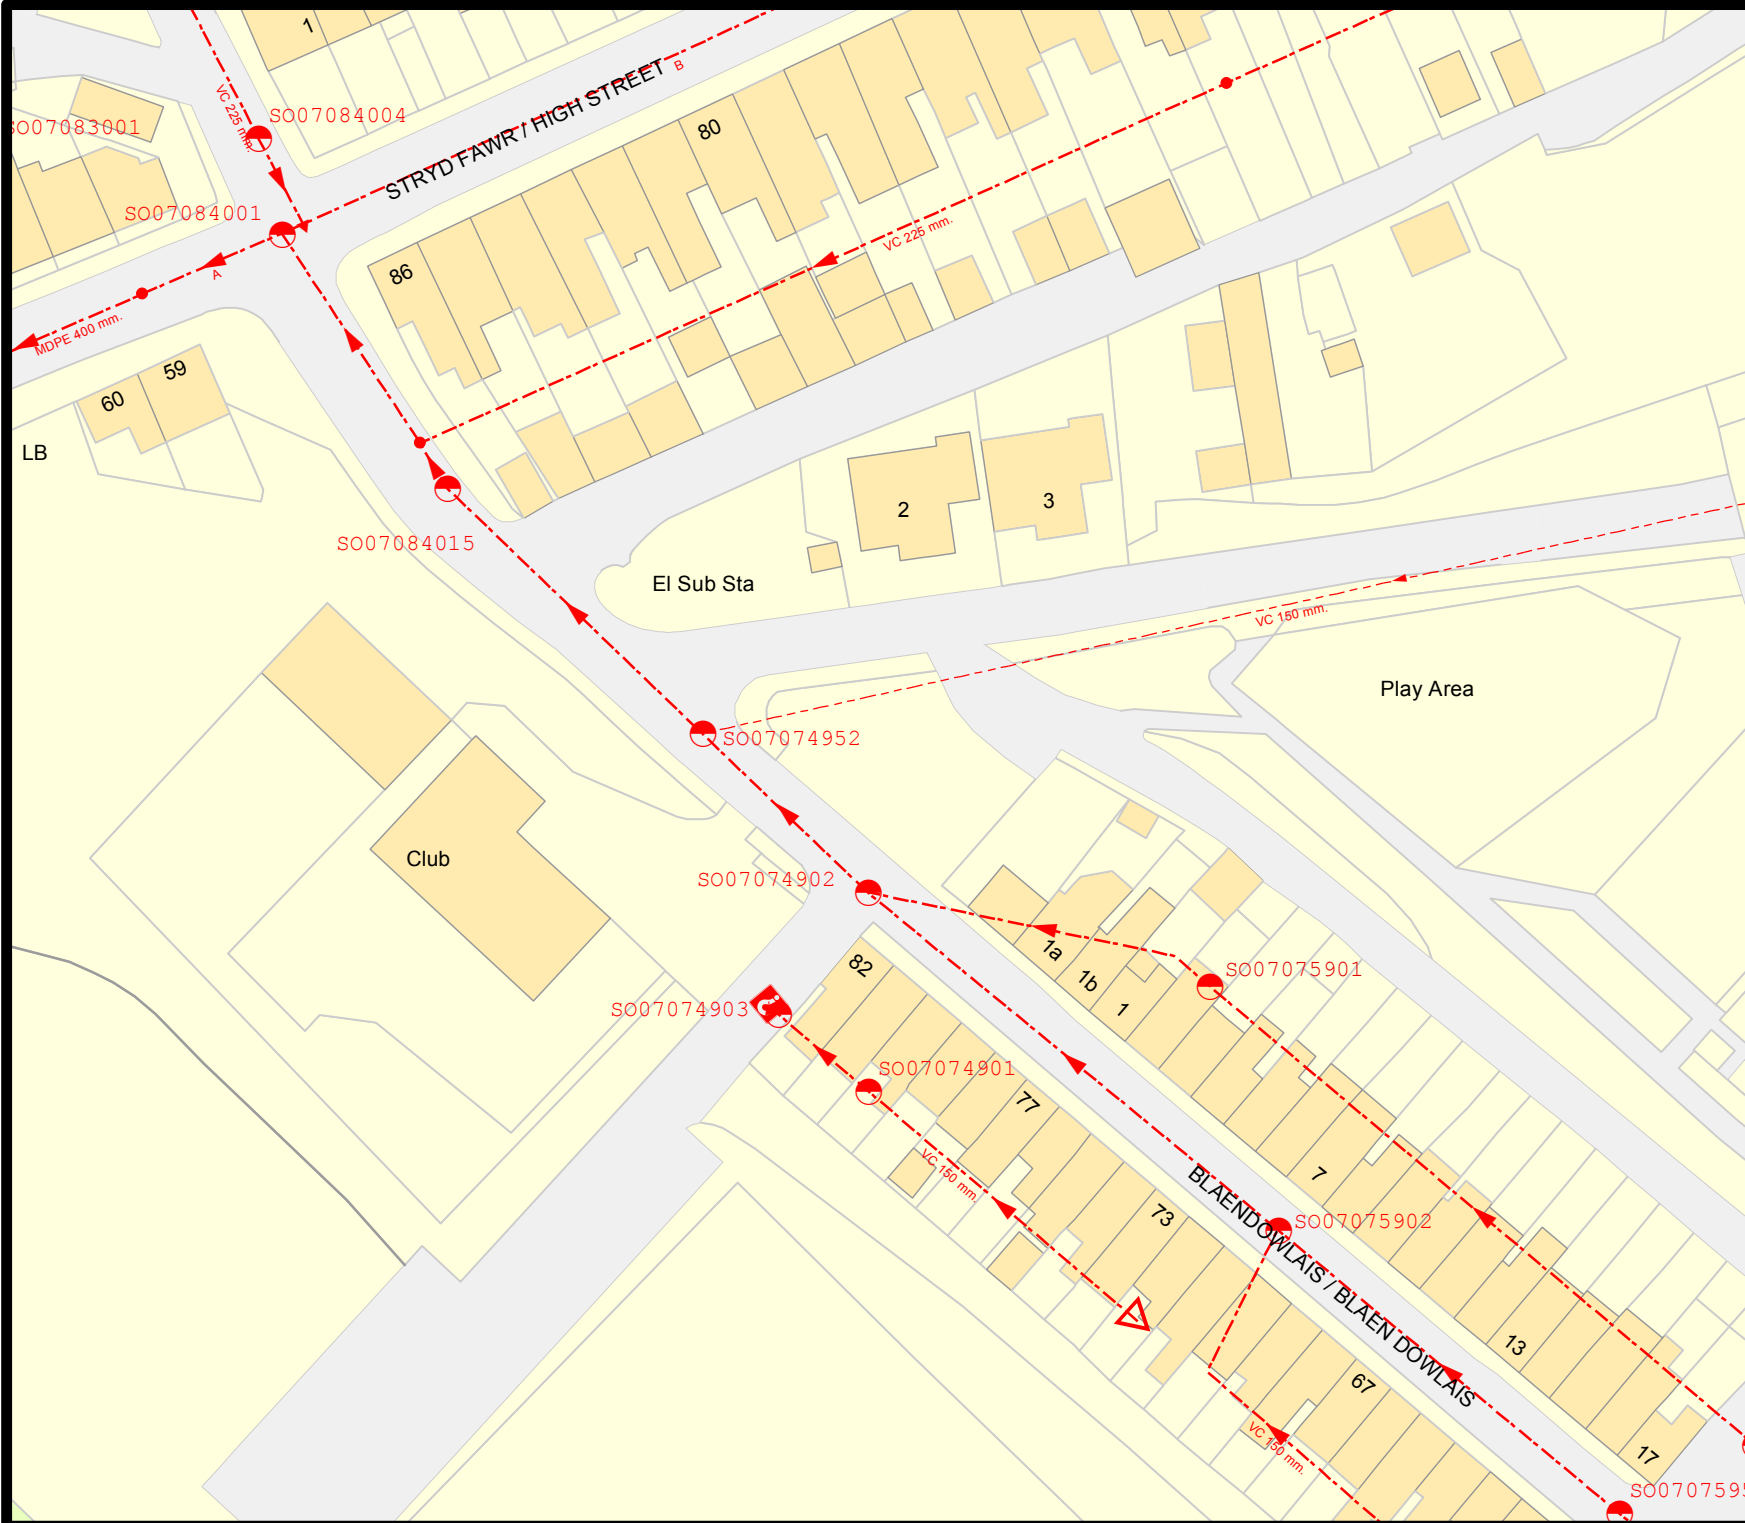

Dŵr Cymru
Welsh Water

PLA0065930



LEGEND(Representative of most common features)

Waste networks:

	Foul chamber		Surface water chamber		Outfall
	Combined sewer chamber		Combined sewer overflow		Lampole
	Special purpose chamber		Storm Overflow		Rising main
	Treatment works		Gravity sewer		Private sewer
	Pumping station		Private sewer subject to Sect. 104 adoption agreement		Private Sewer Transfer
			Lateral Drain		Inspection Chamber

NB: Sewer symbol colour indicates the type.

RED - Combined
GREEN - Surface Water
BROWN - Foul
Purple - Former S24 sewers (for indicative purposes only)

Notes:

Whilst every reasonable effort has been taken to correctly record the pipe material of DCWW assets, there is a possibility that in some cases pipe material (other than Asbestos Cement or Pitch Fibre) may be found to be asbestos cement (AC) or Pitch Fibre (PF). It is therefore advisable that the possible presence of AC or PF pipes be anticipated and considered as part of any risk assessment prior to excavation.

Dŵr Cymru Cylngor (the Company) gives this information as to the position of its underground apparatus by way of general guidance only and on the understanding that it is based on the best information available and is not warranted as to its correctness in the event of excavations or other works made in the vicinity of the company's apparatus. The error of locating apparatus liable carrying out any excavations made entirely on your. The information which is supplied by the Company is done so in accordance with statutory requirements of sections 103 and 109 of the Water Industry Act 1991 which is based upon the best information available and, in particular, but without prejudice to the generality of the foregoing, it should be noted that the records that are available to the Company may not include the existence of water mains, service pipes, drains, lateral drains or other apparatus and any excavation apparatus laid between 1 September 1990 and 1 September 1991, or if the apparatus is located between the period of 1 September 1990 and 1 September 1991, it must be considered that the furnishing of this information is entirely without prejudice to the provisions of the New Roads and Street Works Act 1991 and the Company's rights to be compensated for any damage to its apparatus.

Service pipes are not generally shown but their presence should be anticipated.

**EXACT LOCATIONS OF ALL APPARATUS
TO BE DETERMINED ON SITE.**

Reproduced by permission of the Ordnance Survey on behalf of
HMSSO. © Crown copyright and database right 2017.
All rights reserved.
Ordnance Survey Licence number 100019534

Map Ref: 307481,207983
Map scale: 1:750
Printed by: Chris Trower
Printed on: 15 Jun 2022