

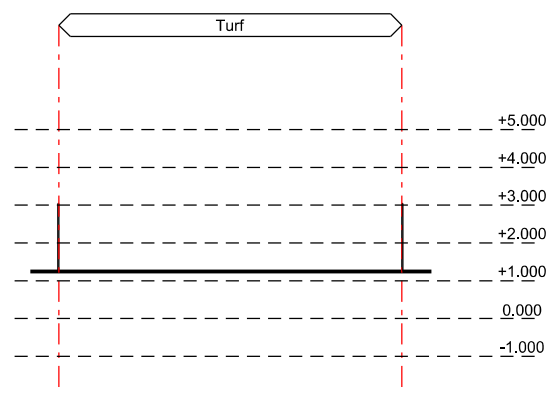



# Existing

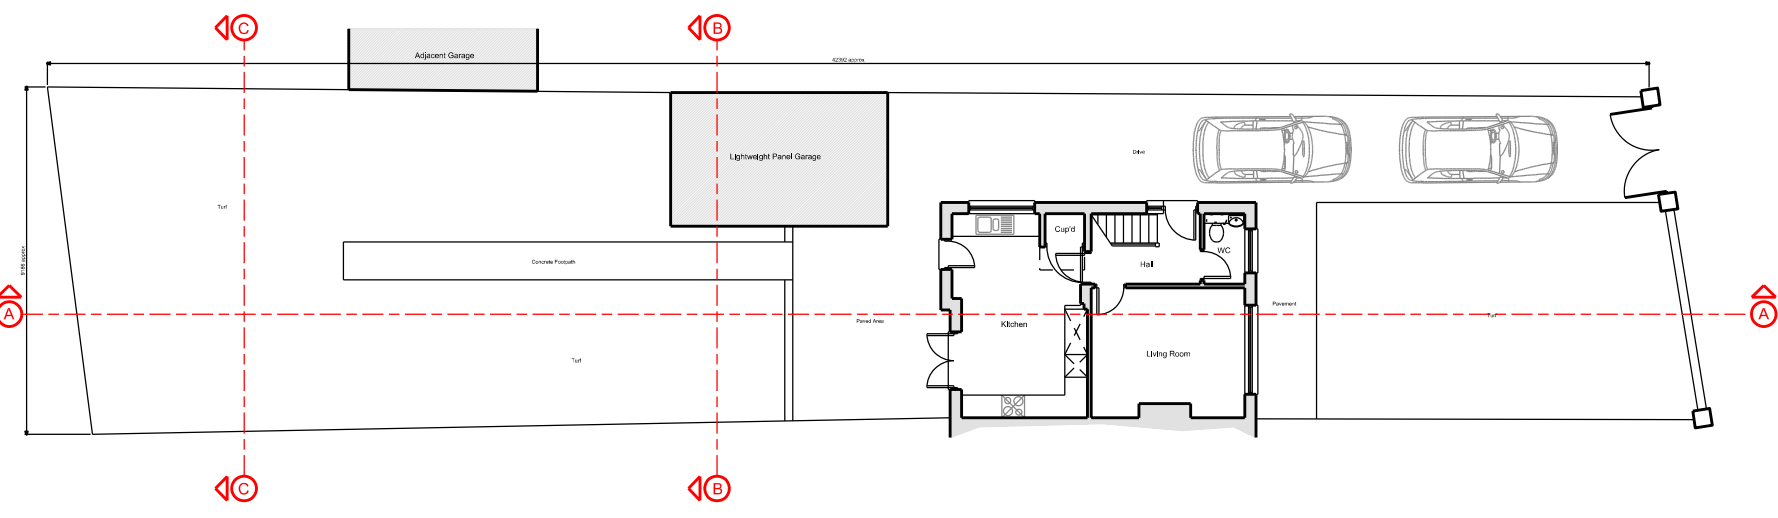

Section C-C


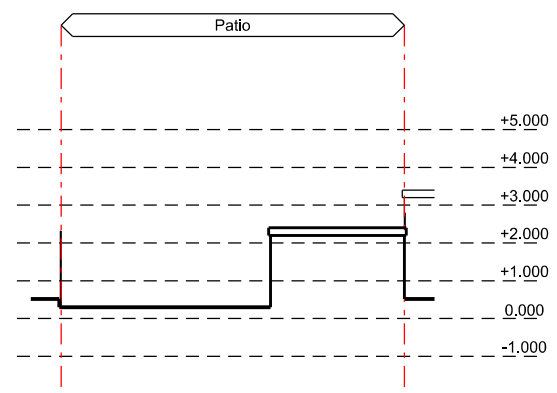


Section B-B

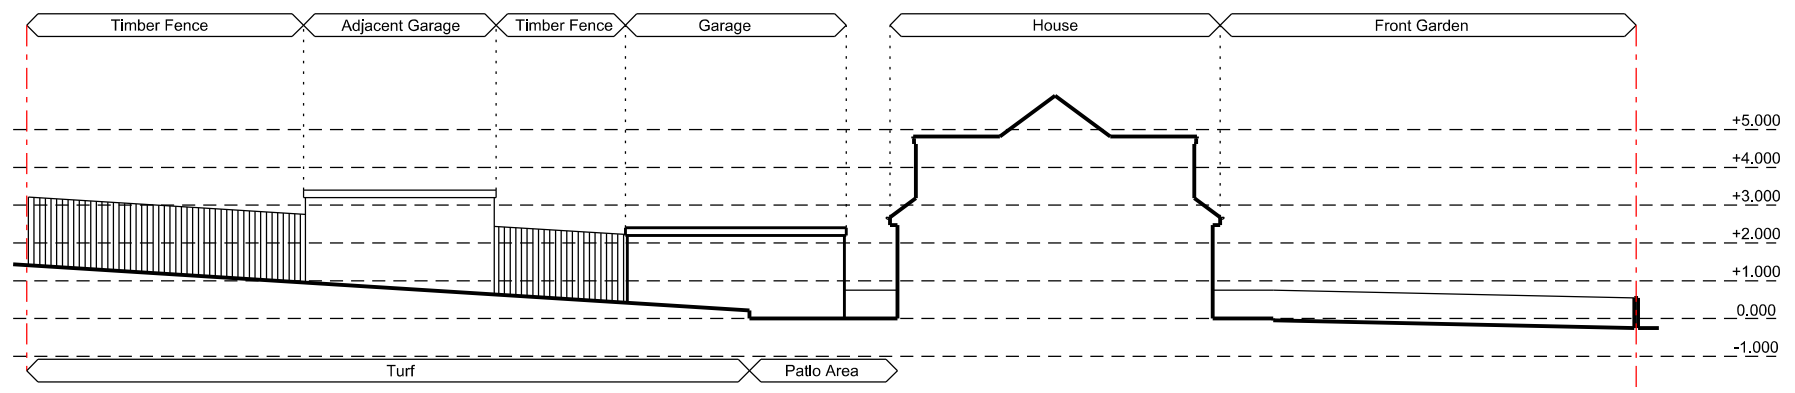


Section A-A


# Proposed

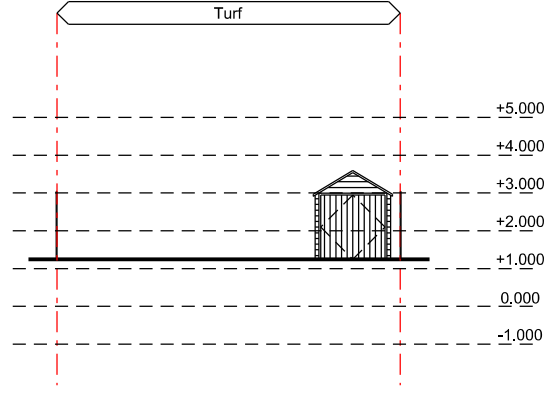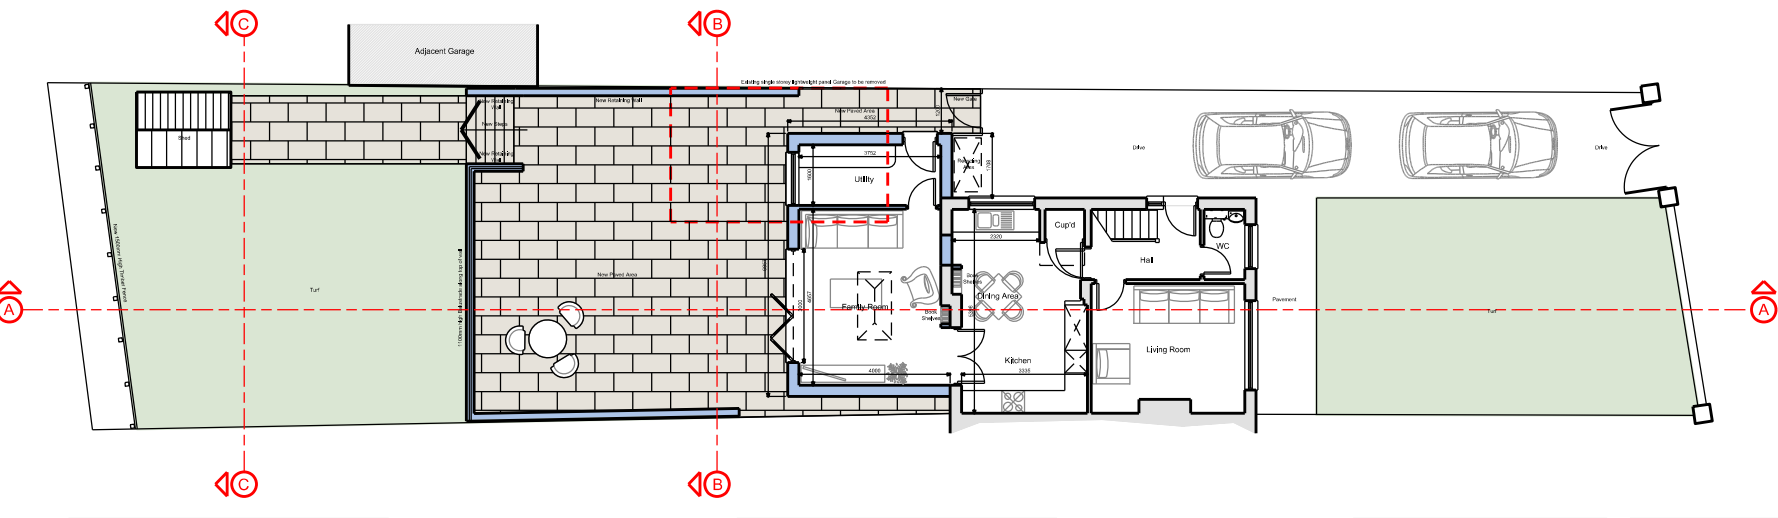

Section C-C

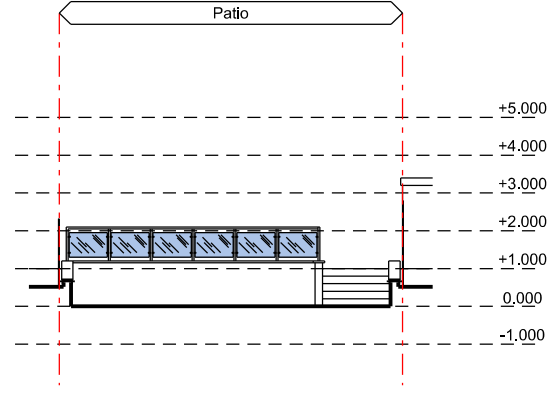

Section B-B

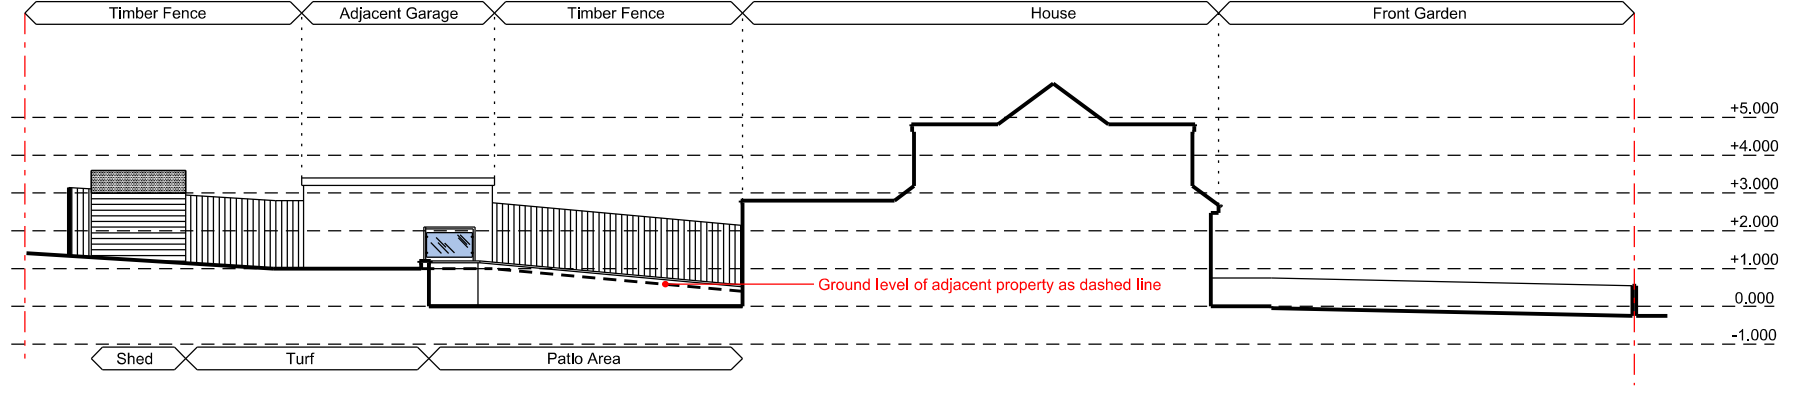

Section A-A