
unit 1

SURVEY PLAN

scale 1:200 m

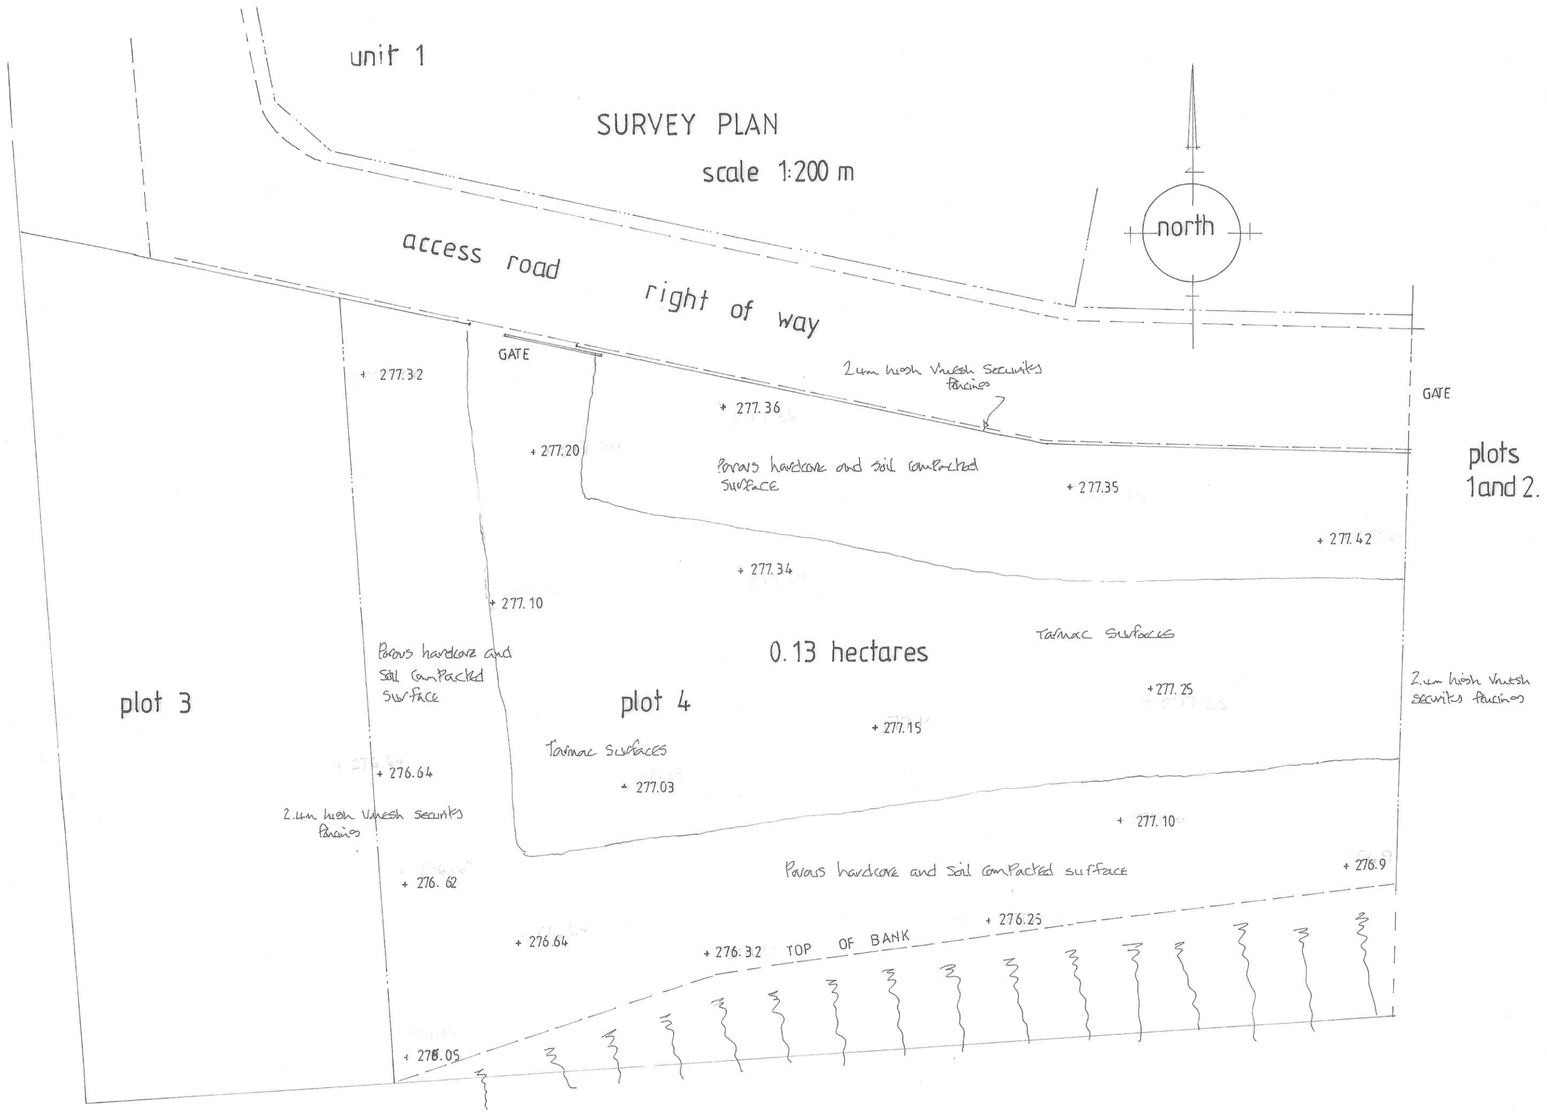


0 1 2 4 6 8 10 12 14 16 18 20

SCALE BAR 1:200M

unit 1

LAYOUT PLAN


scale 1:200 m

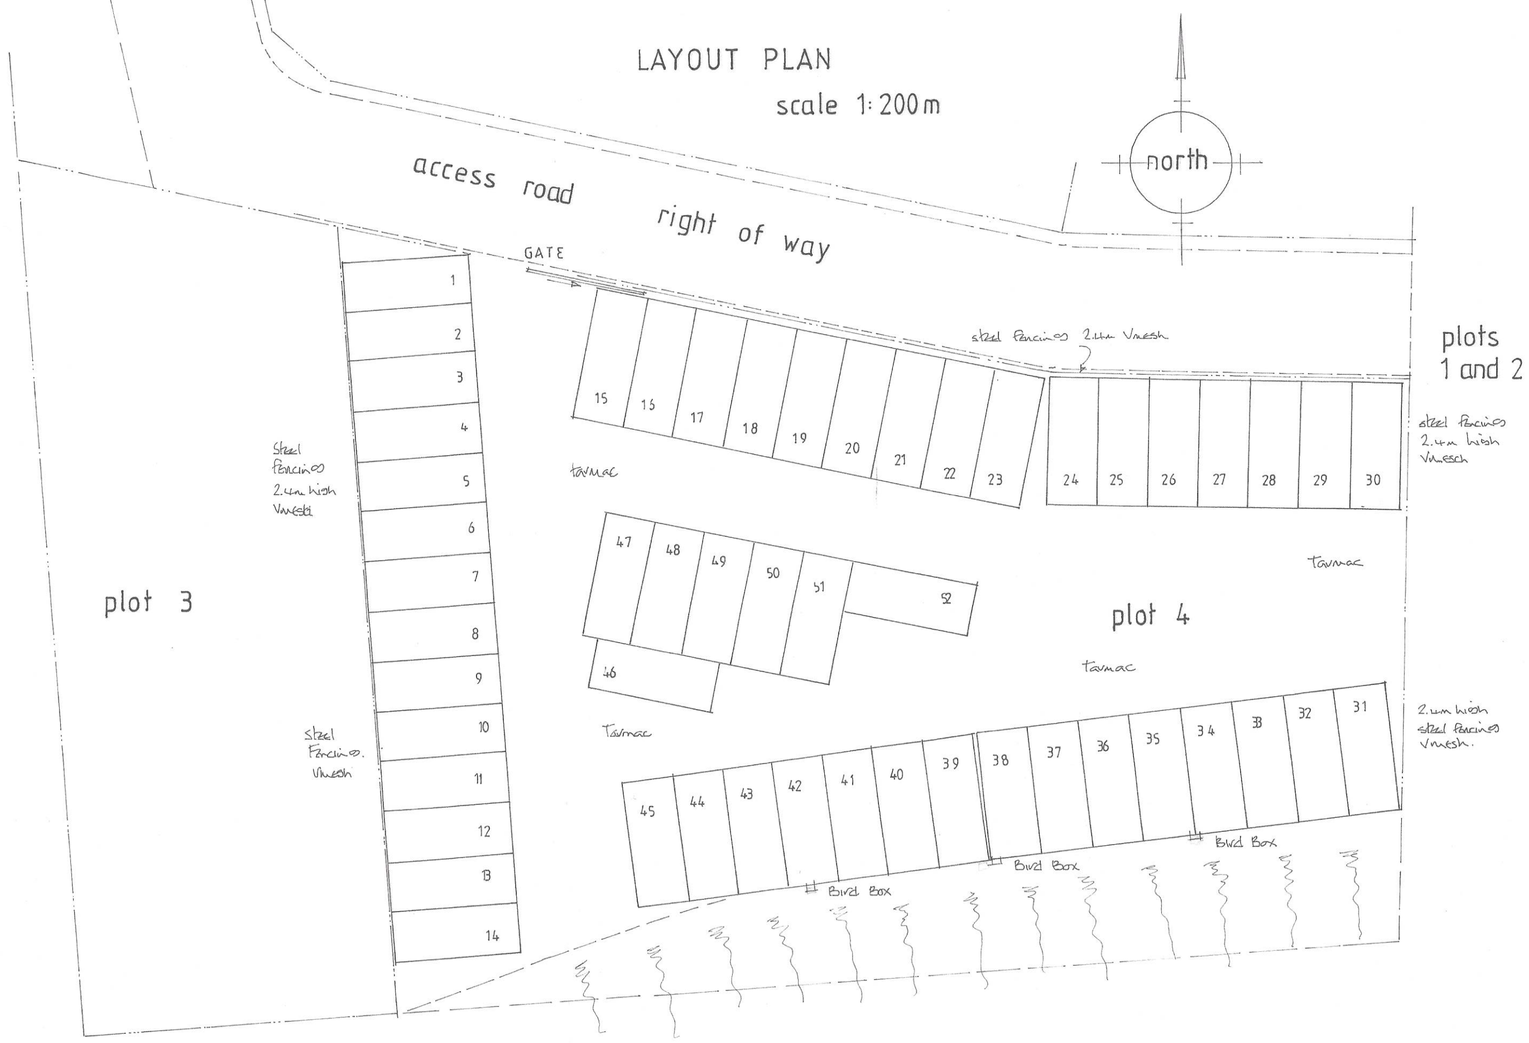


0 0.5 1 2 3 4 5

SCALE BAR 1:50 M

CONTAINERS scale 1:50 m

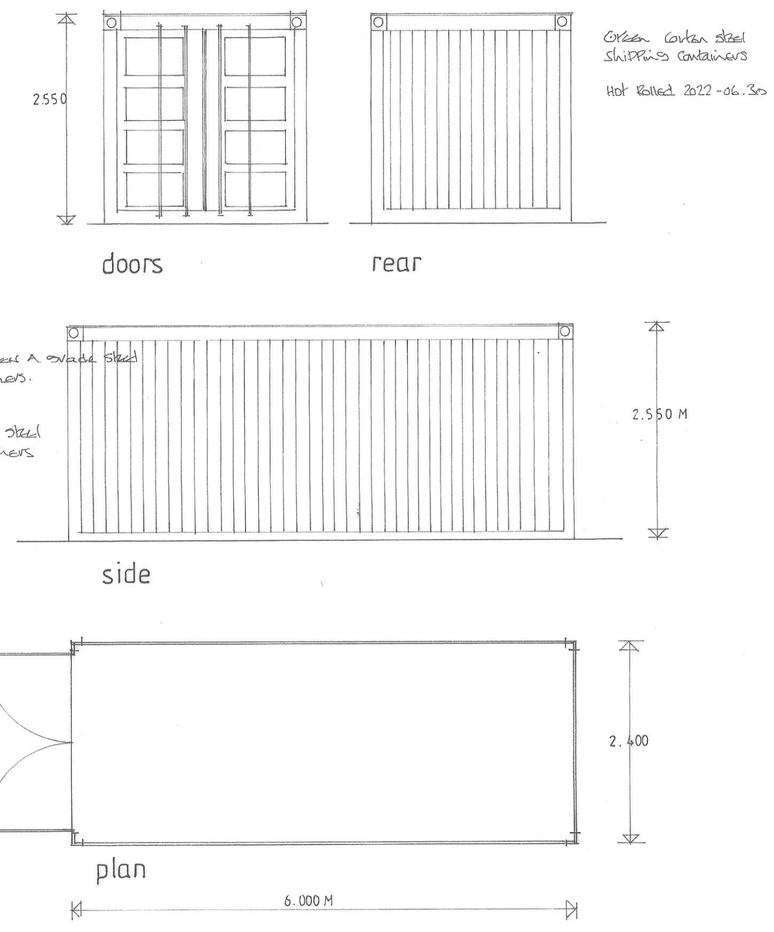

LOCATION PLAN scale 1:2500

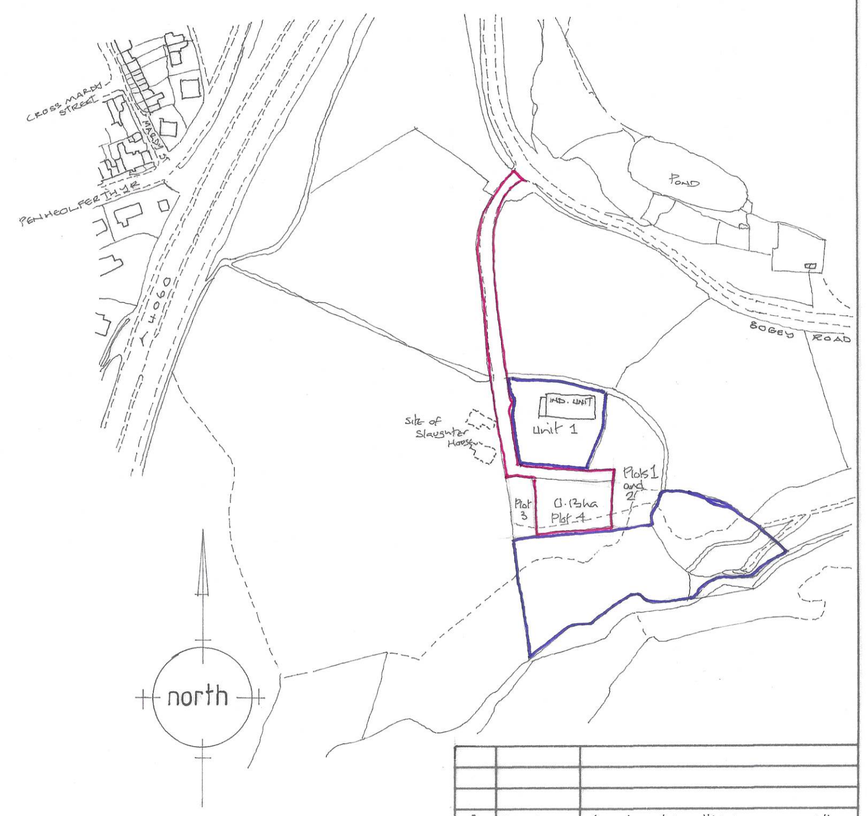

NOTES:

All dimensions must be checked on site and not scaled from this drawing.

This plan has been prepared for Planning and /or Building Regulation purposes only.

Some forms of building works may require action by the owners under The Party Wall Act 1996. The adjoining owners are to be informed of the proposals at least one month before commencement of works and their written approvals obtained.

A	24.04.2026	Blue boundary altered. VD
	Date	Revisions

© copyright

D. Vivian Jones AssocRICS
Building Design Services
114, Brecon Road,
HIRWAUN,
Rhondda Cynon Taff,
CF44 9NS
Tel. 01685 812069
Mobile 07702 380869
Email: vivjonesdesign@yahoo.co.uk

Client
PRIMESPACE UK. LTD.

Job Title
Change of Use of Open Storage to Self Storage Containers

Drawing Title
Plot 4,
Oakland Business Park,
Bogey Road,
MERTHYR TYDFIL.
CF48 4AP

Scale 1:50 m 1:200 m 1:2500

Date 23.01.2026 **Drawn by** VD.

Drg. No. 3066 C **Rev.**

DS 342

594 x 841mm A1