


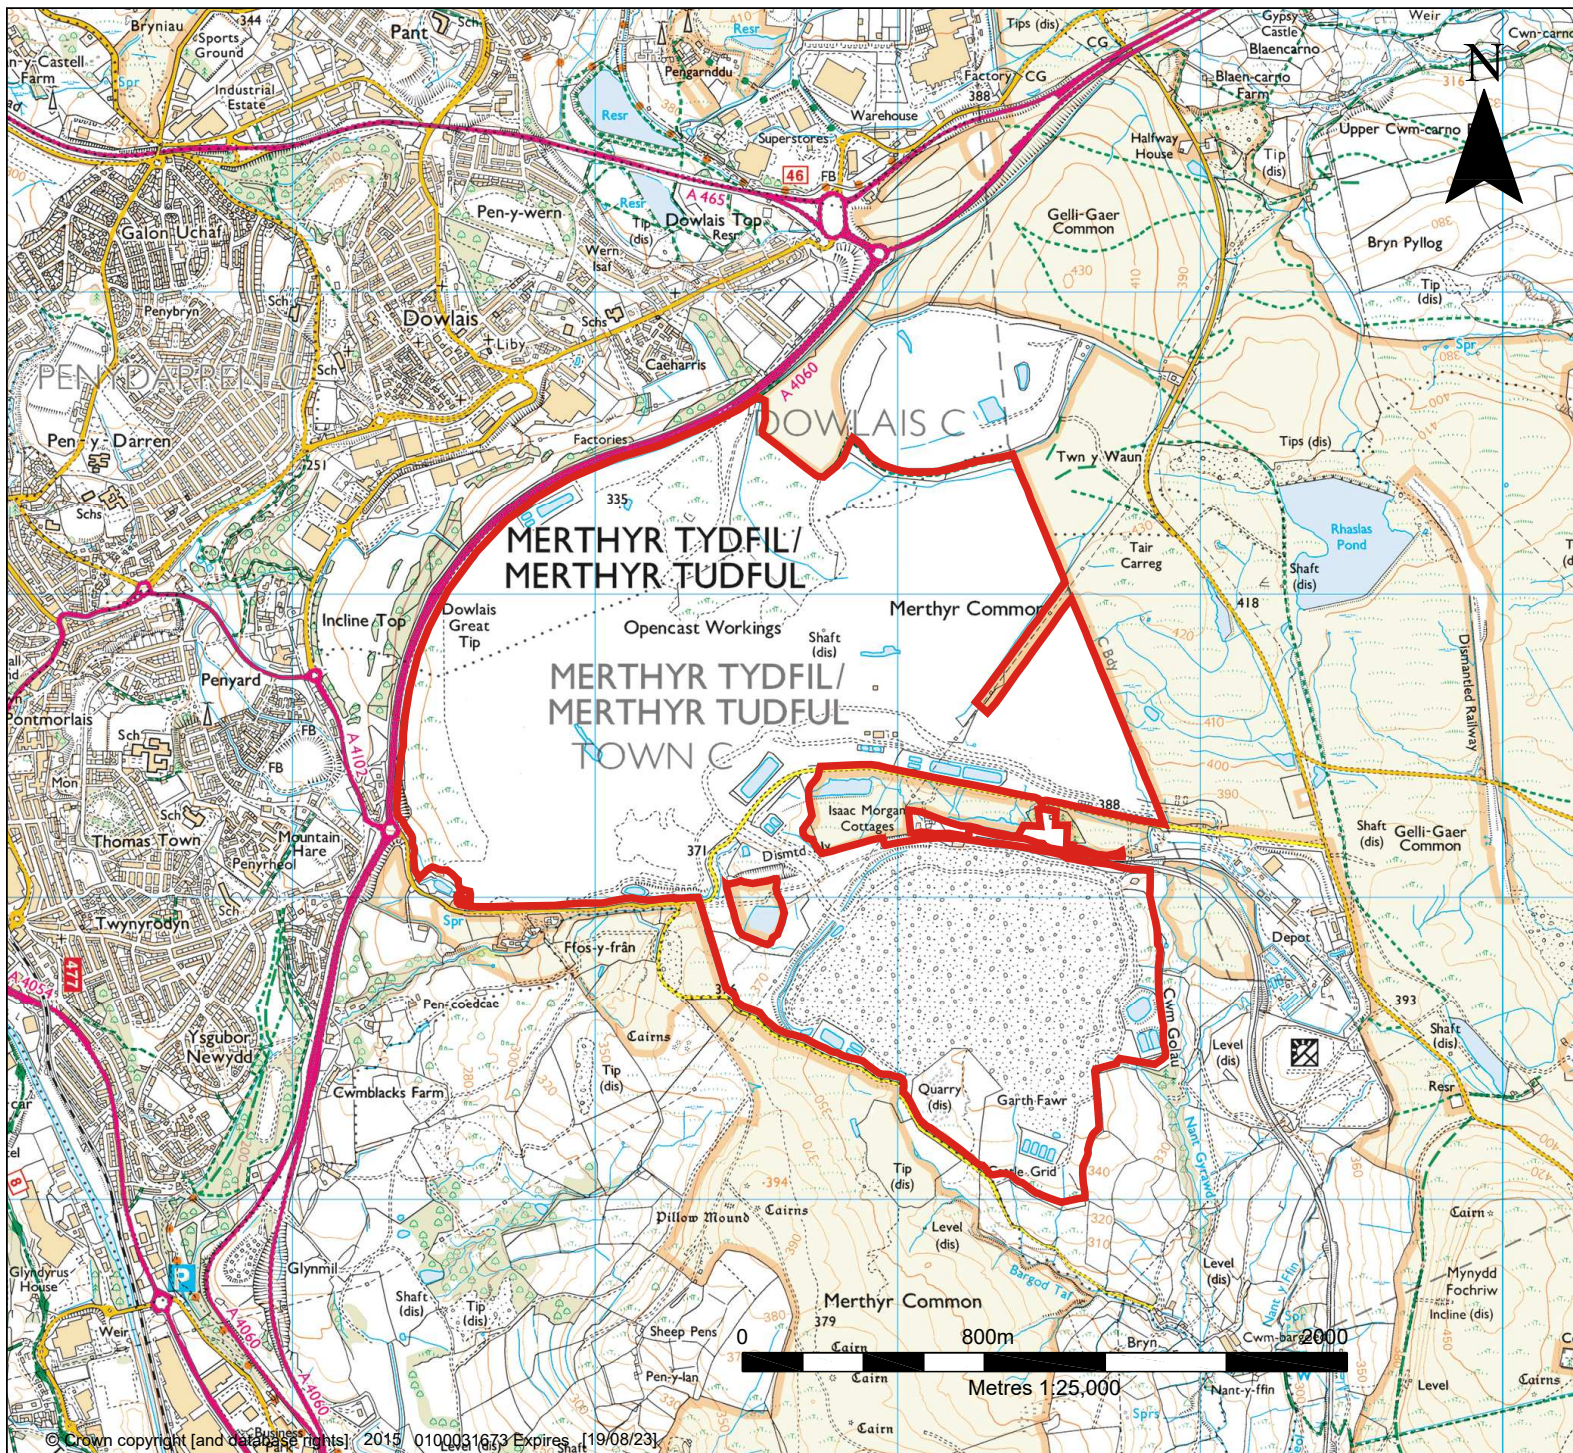

LEGEND PLANNING APPLICATION SITE BOUNDARY	
Merthyr (South Wales) Limited	
SLR global environmental solutions 3RD FLOOR THE BREW HOUSE JACOB STREET BRISTOL, BS2 0EQ T: 01179 064280 www.slrconsulting.com	
MERTHYR TYDFIL FFOS Y FRAN LAND RECLAMATION SCHEME LOCATION PLAN FLRS/PA2	
Scale 1:25,000 @ A4	Date AUGUST 2022