




LEGEND

- PLANNING APPLICATION SITE BOUNDARY
- PHASE 1 SITE BOUNDARY (WORKS COMPLETED)
- PHASE 2 SITE BOUNDARY (WORKS COMPLETED)
- PHASE 3 SITE BOUNDARY
- FFOS Y FRAN / PHASE 3A SCHEME (WITHDRAWN)
- EAST MERTHYR PHASE 3 RECLAMATION SCHEME AS IDENTIFIED IN THE LOCAL PLAN

Merthyr (South Wales) Limited

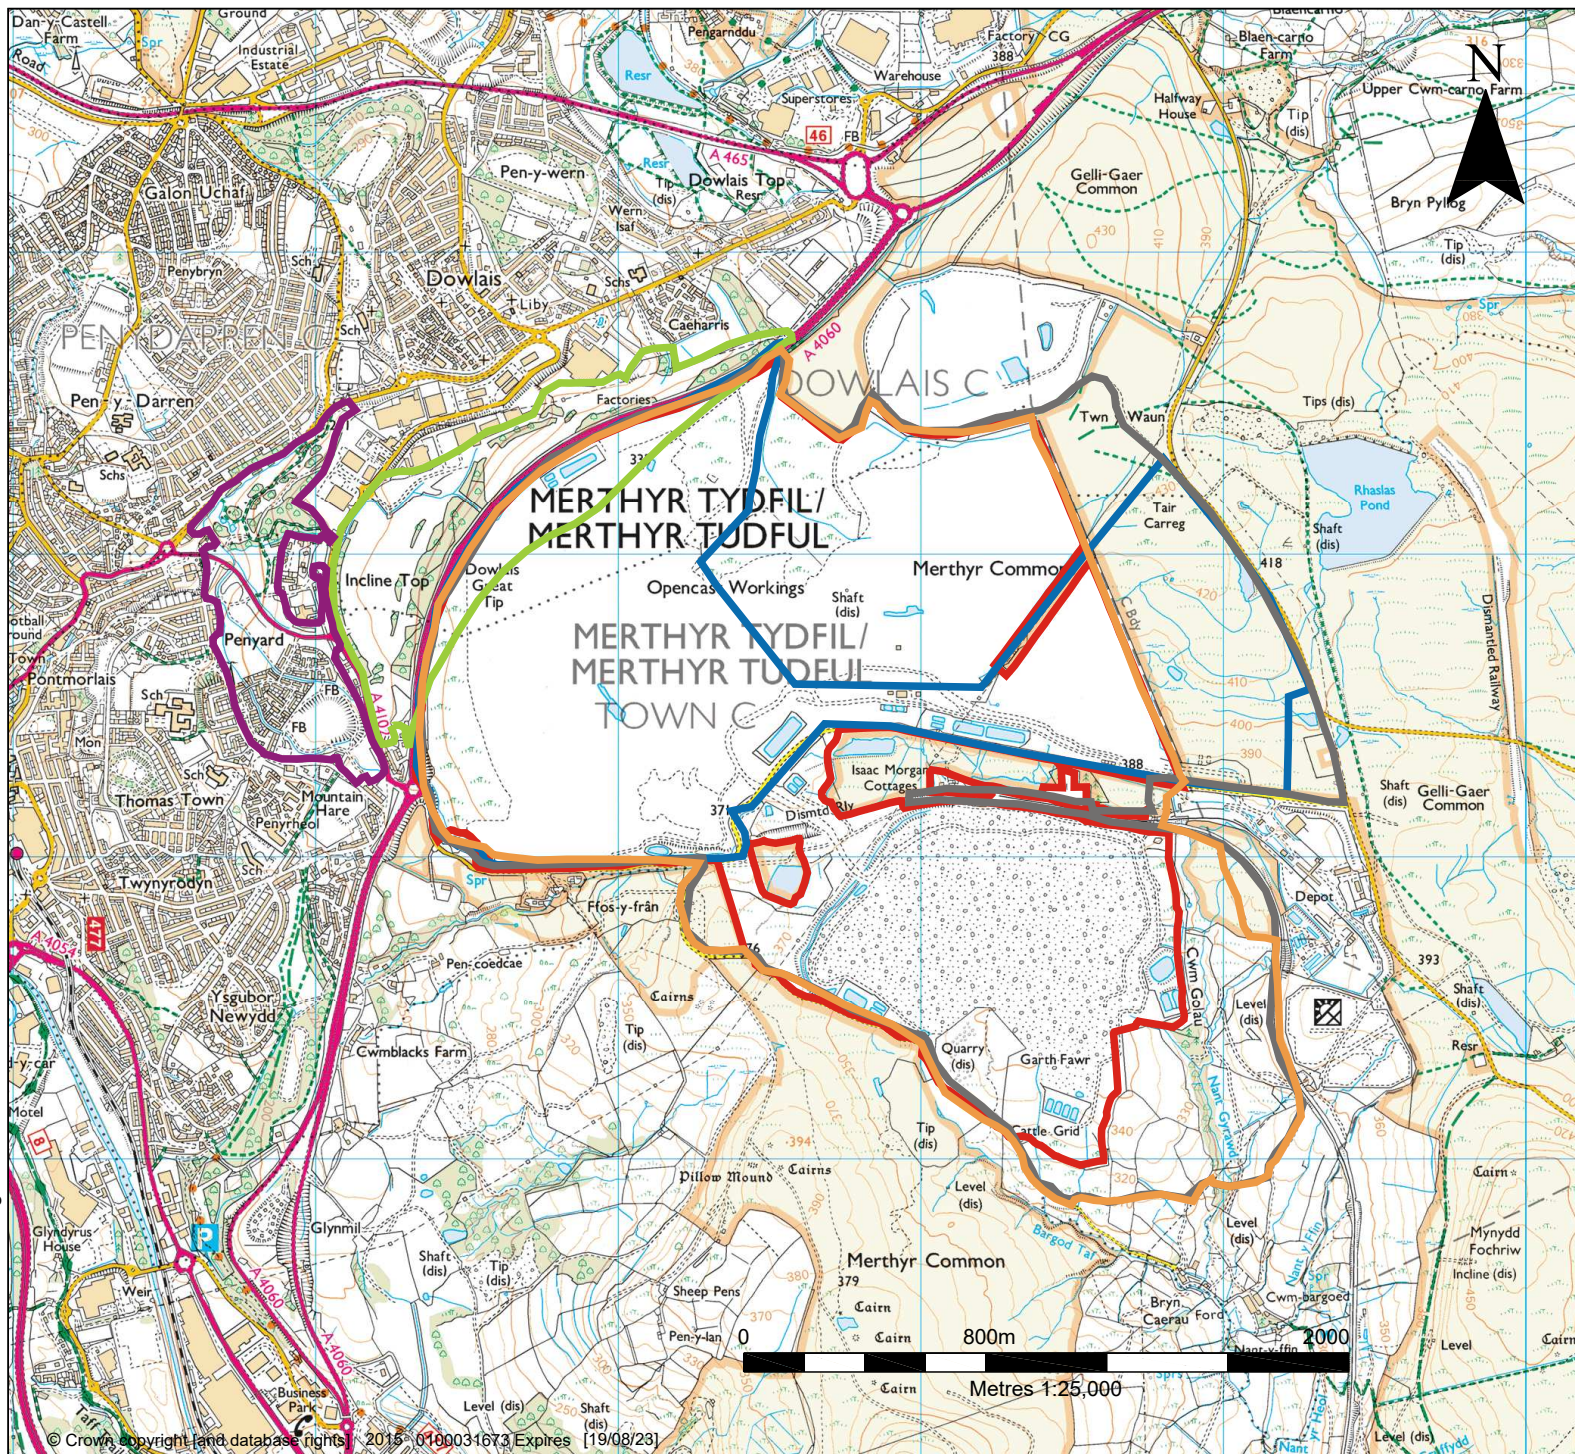

2ND AND 3RD FLOORS,
15 MIDDLE PAVEMENT,
NOTTINGHAM. NG1 7DX
T: 01159 647280

www.slrconsulting.com

MERTHYR TYDFIL
FFOS Y FRAN LAND RECLAMATION
SCHEME

EAST MERTHYR RECLAMATION
SCHEME PHASES AND
RELATED PROPOSALS

FLRS/PA3

Scale
1:25,000 @ A4

Date
APRIL 2021