


FLRS ES15-26-08-2022.dwg

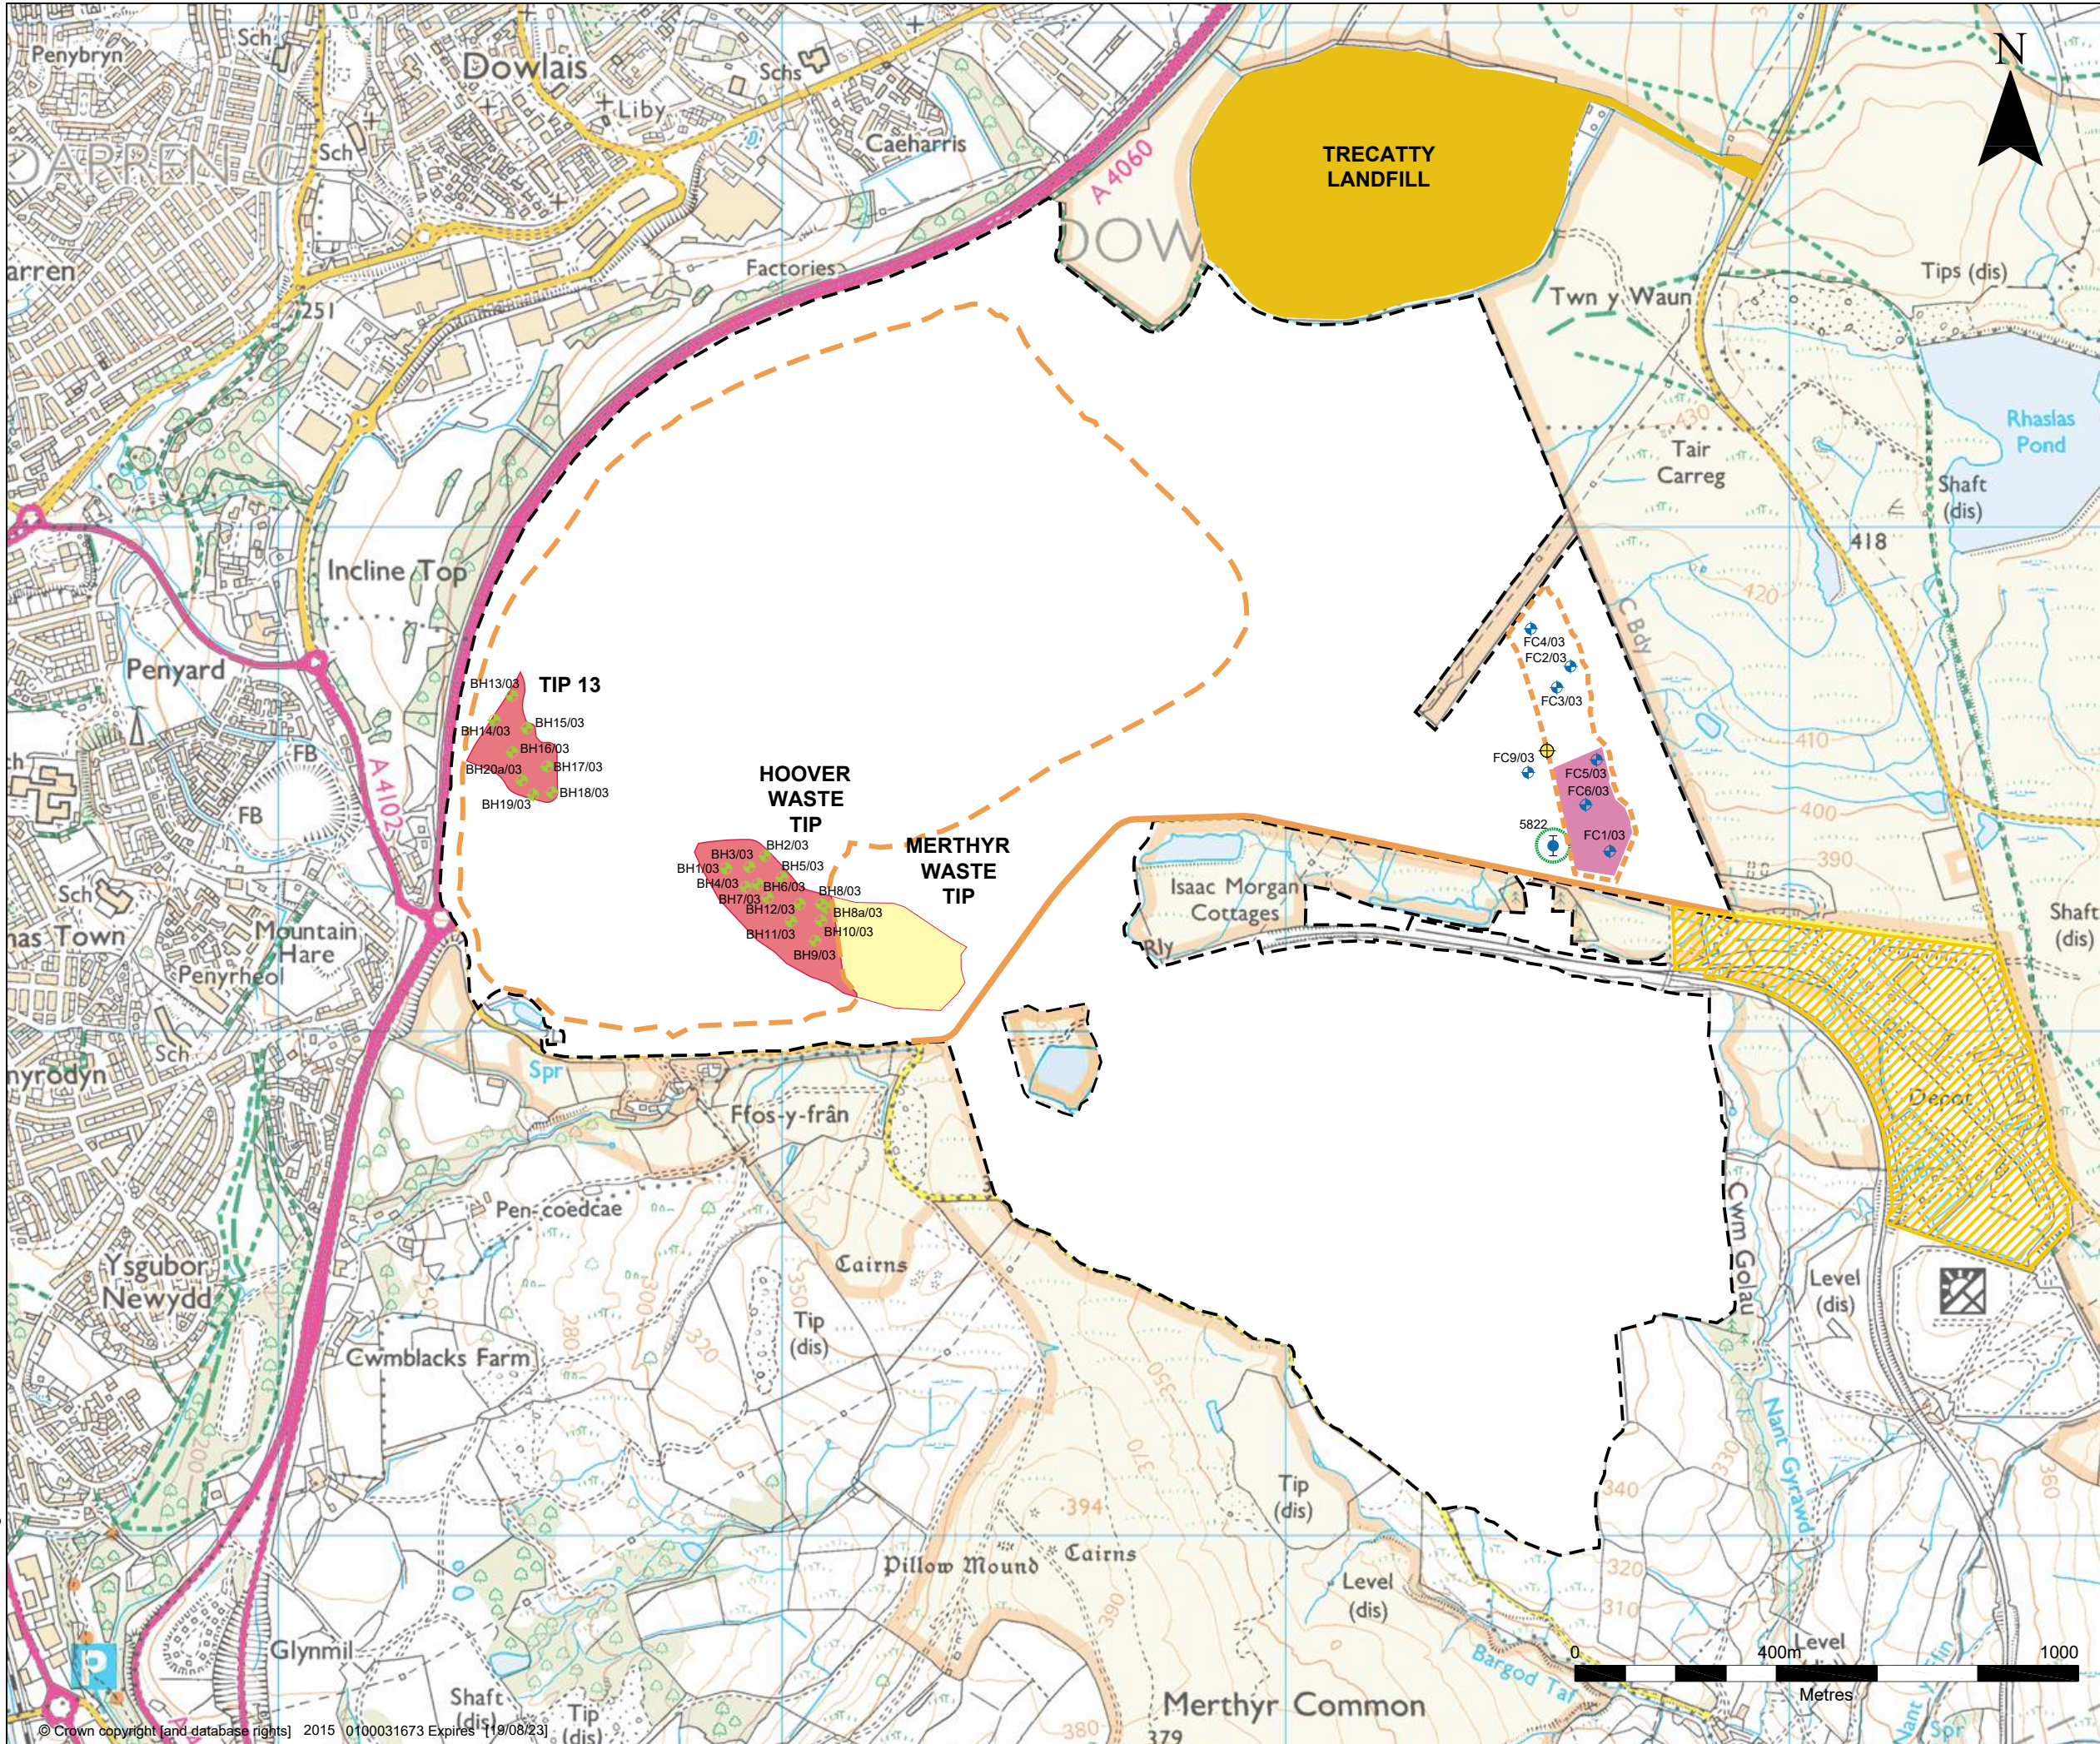

LEGEND

- SITE BOUNDARY
- WASTE CELL LOCATION (SOUTH TO NORTH WORKING)
- CWMBARGOED DISPOSAL POINT
- TOP BATTER
- AREA OF WASTE TIPS REMOVED
- AREA OF WASTE TIPS UNDISTURBED
- TRECATTY LANDFILL SITE
- BOREHOLE
- TRIAL PIT
- POTENTIAL AREA FOR ON SITE CONTAINMENT
OPEN CAST COEAL
VOID NORTHERN OVERBURDEN
STORAGE AREA
- AREA FOR 50,000 CUBIC METERS CONTAINMENT (INDICATIVE ONLY)

Merthyr (South Wales) Limited

SLR
global environmental solutions

3RD FLOOR
THE BREW HOUSE
JACOB STREET
BRISTOL, BS2 0EQ
T: 01179 064280
www.slrconsulting.com

MERTHYR TYDFIL
PHASES OF OPERATIONS
WORKING SOUTH TO NORTH
THIRD PHASE
MAXIMUM VOID TO END OF COALING
FLRS/ES15

Scale: 1:25,000 @ A3
Date: AUGUST 2022