
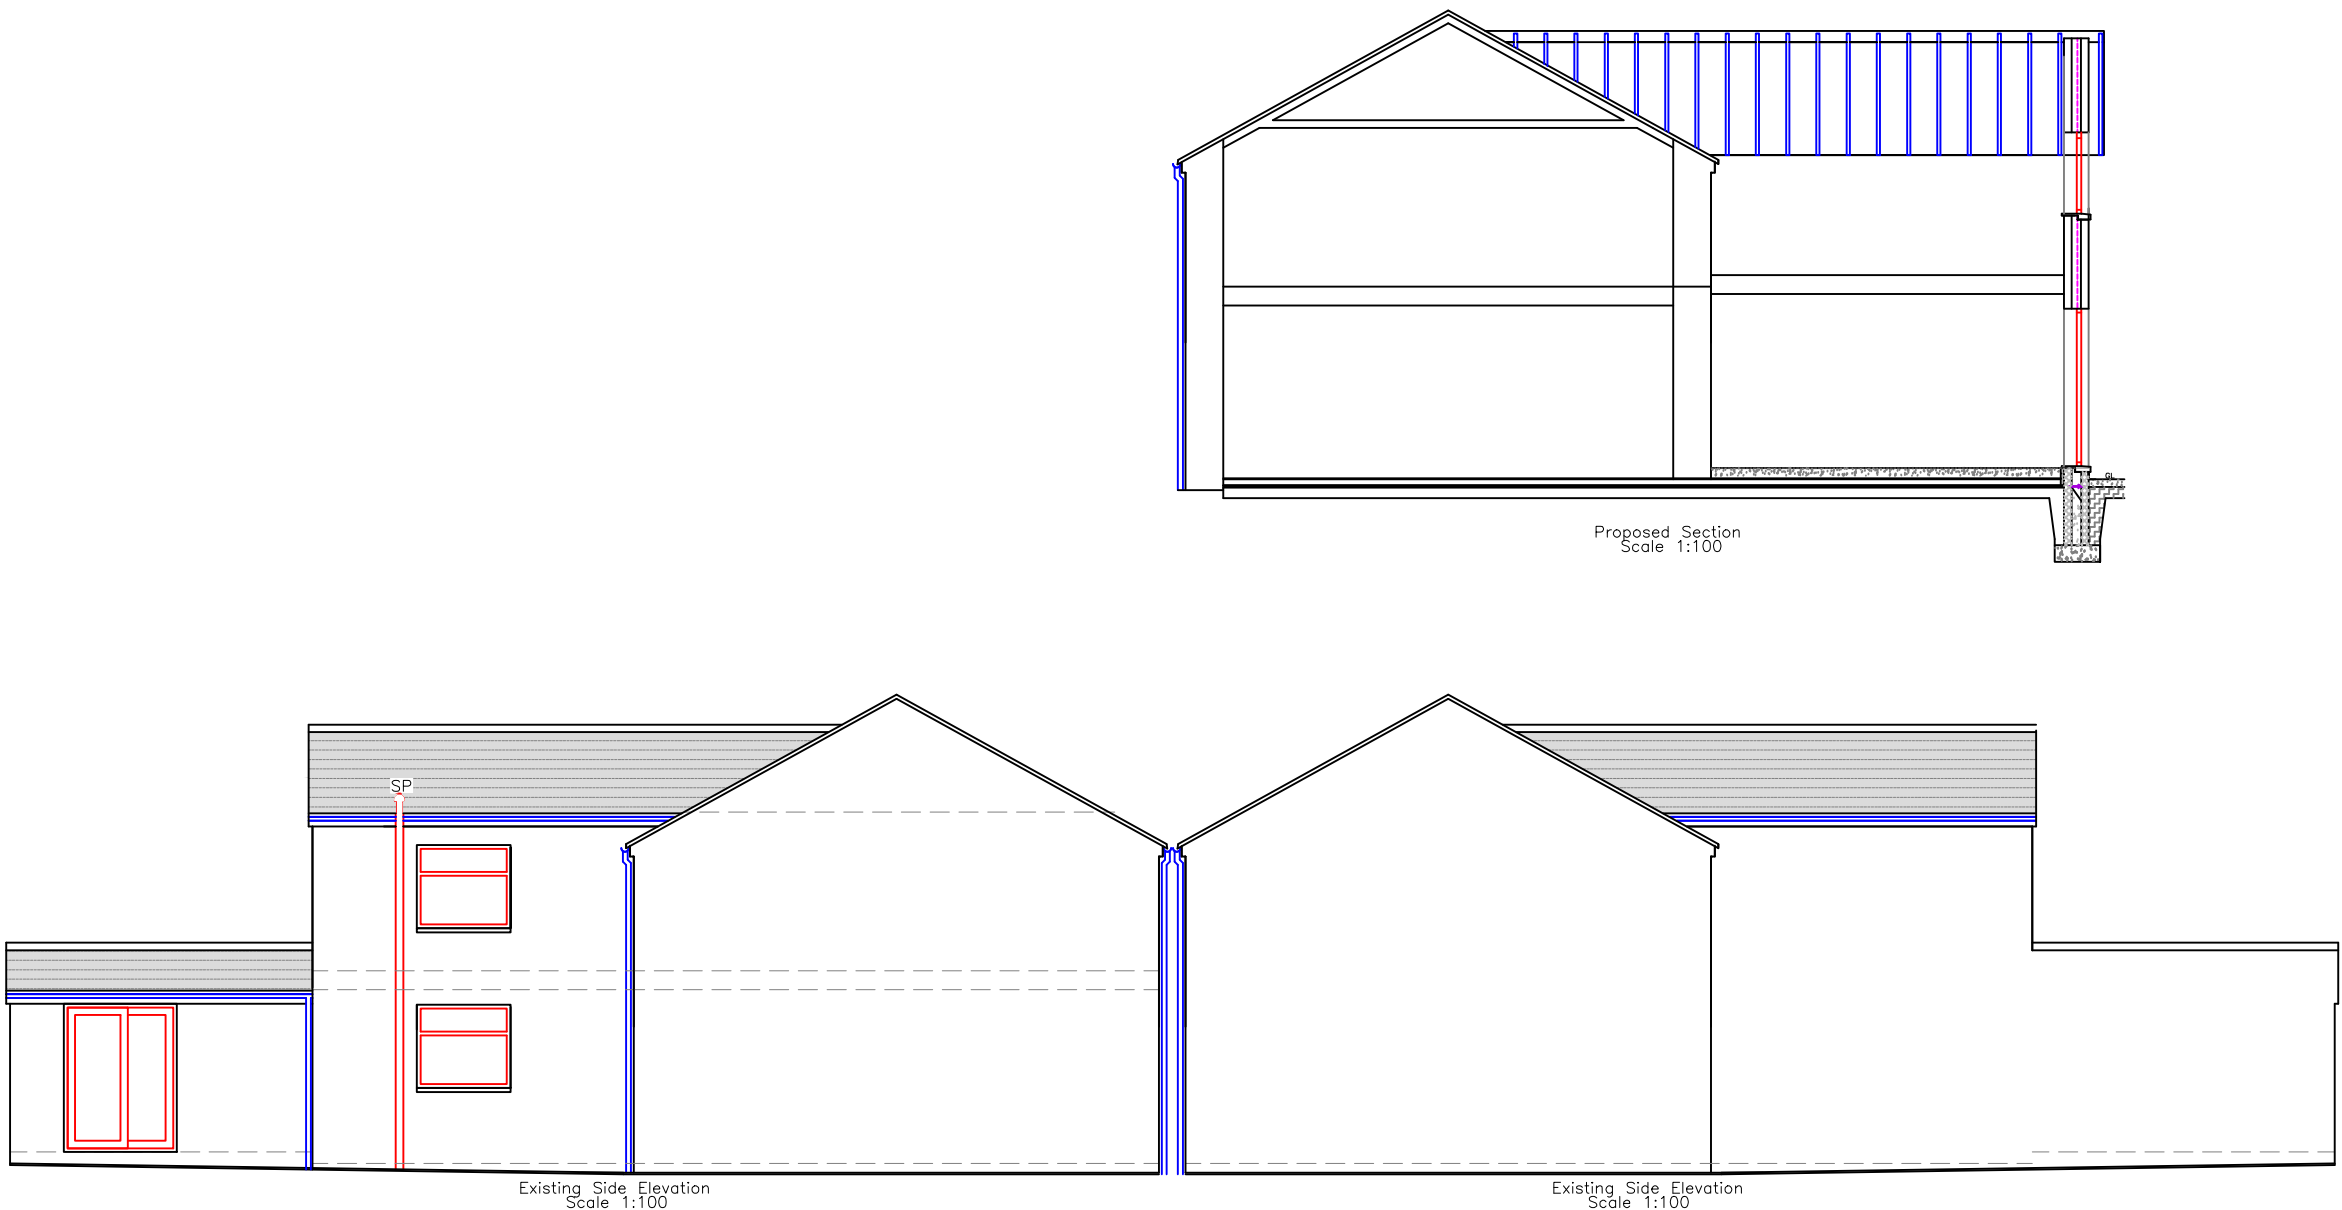
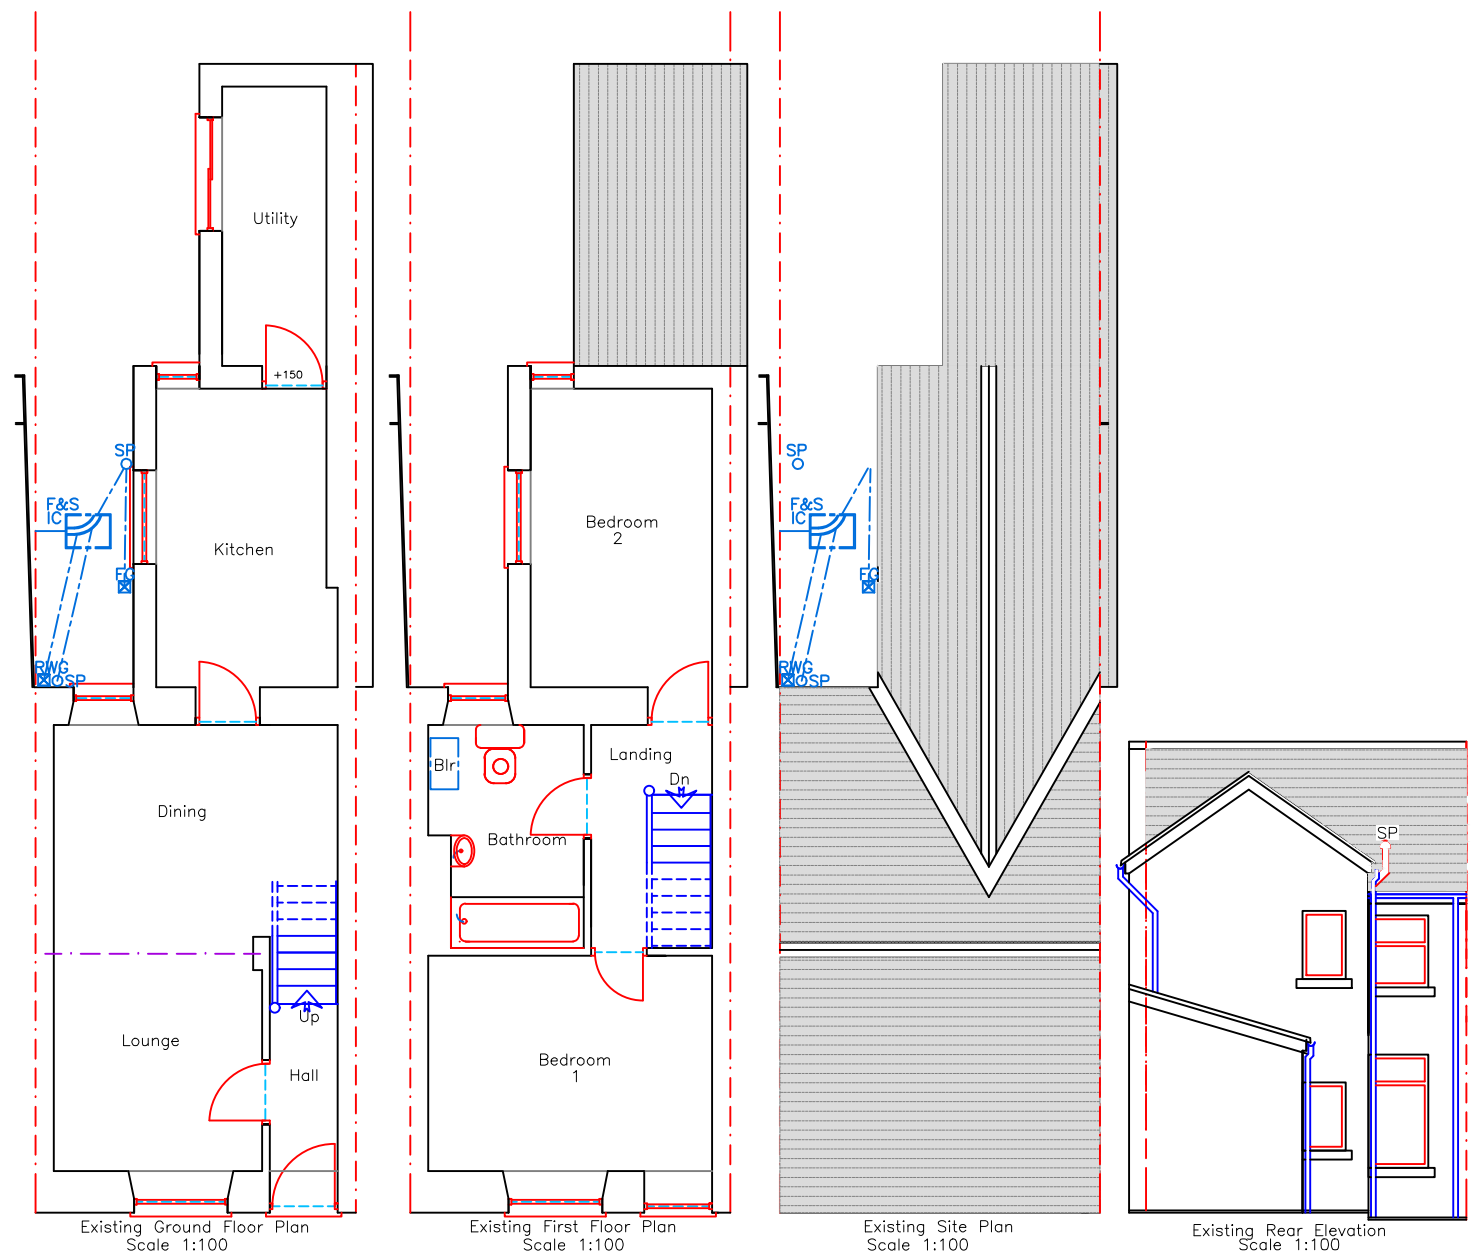
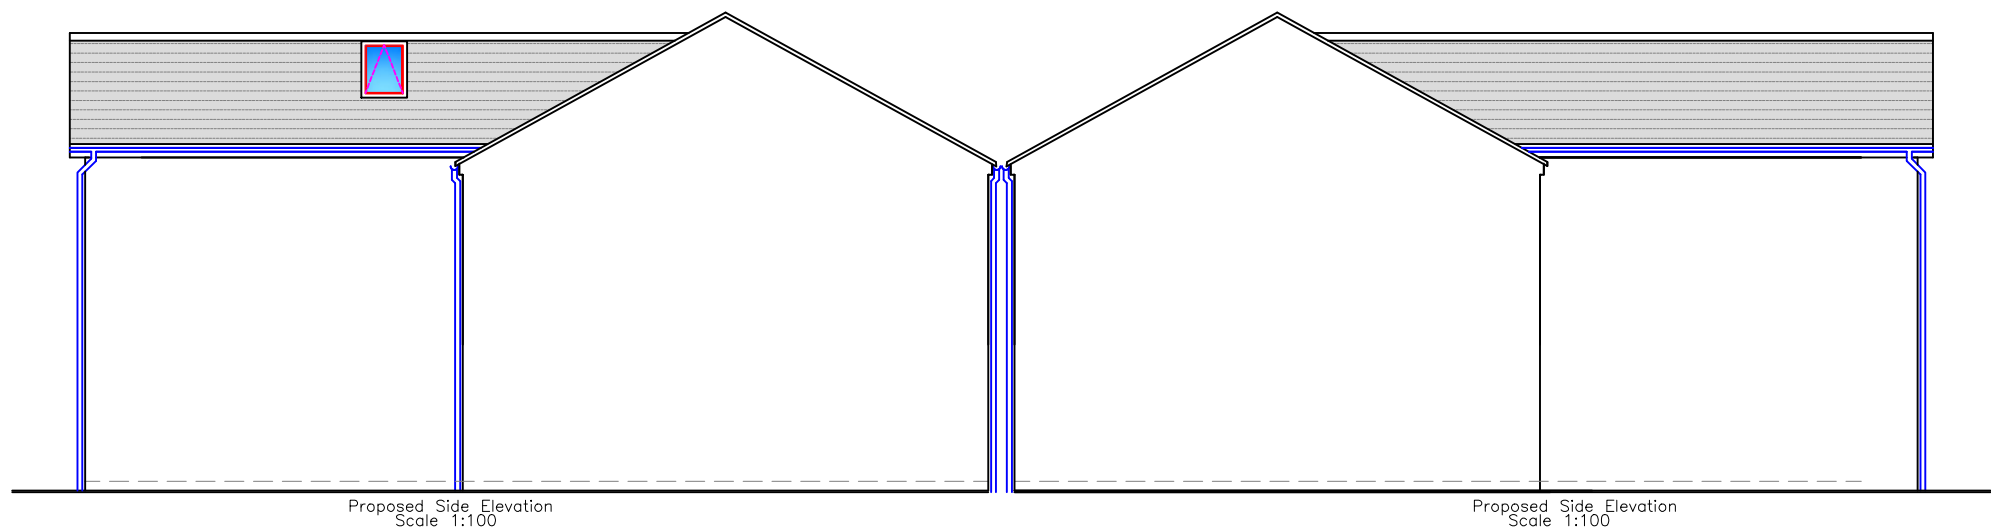


Finishes	
Roof:	Concrete tile matching existing
External walls:	Dash finish
Windows/Doors:	uPVC in grey
Fascia/RWG's:	uPVC in grey
Vehicle Gates:	Bi-fold in timber
Hard surface:	Permeable surface
N.B.	
All dimensions, levels and sewer runs to be checked on site by contractor before works begin	
N.B.	
Notice needs to be served regarding THE PARTY WALL ACT i.e. Excavation of adjacent founds Works on party wall	

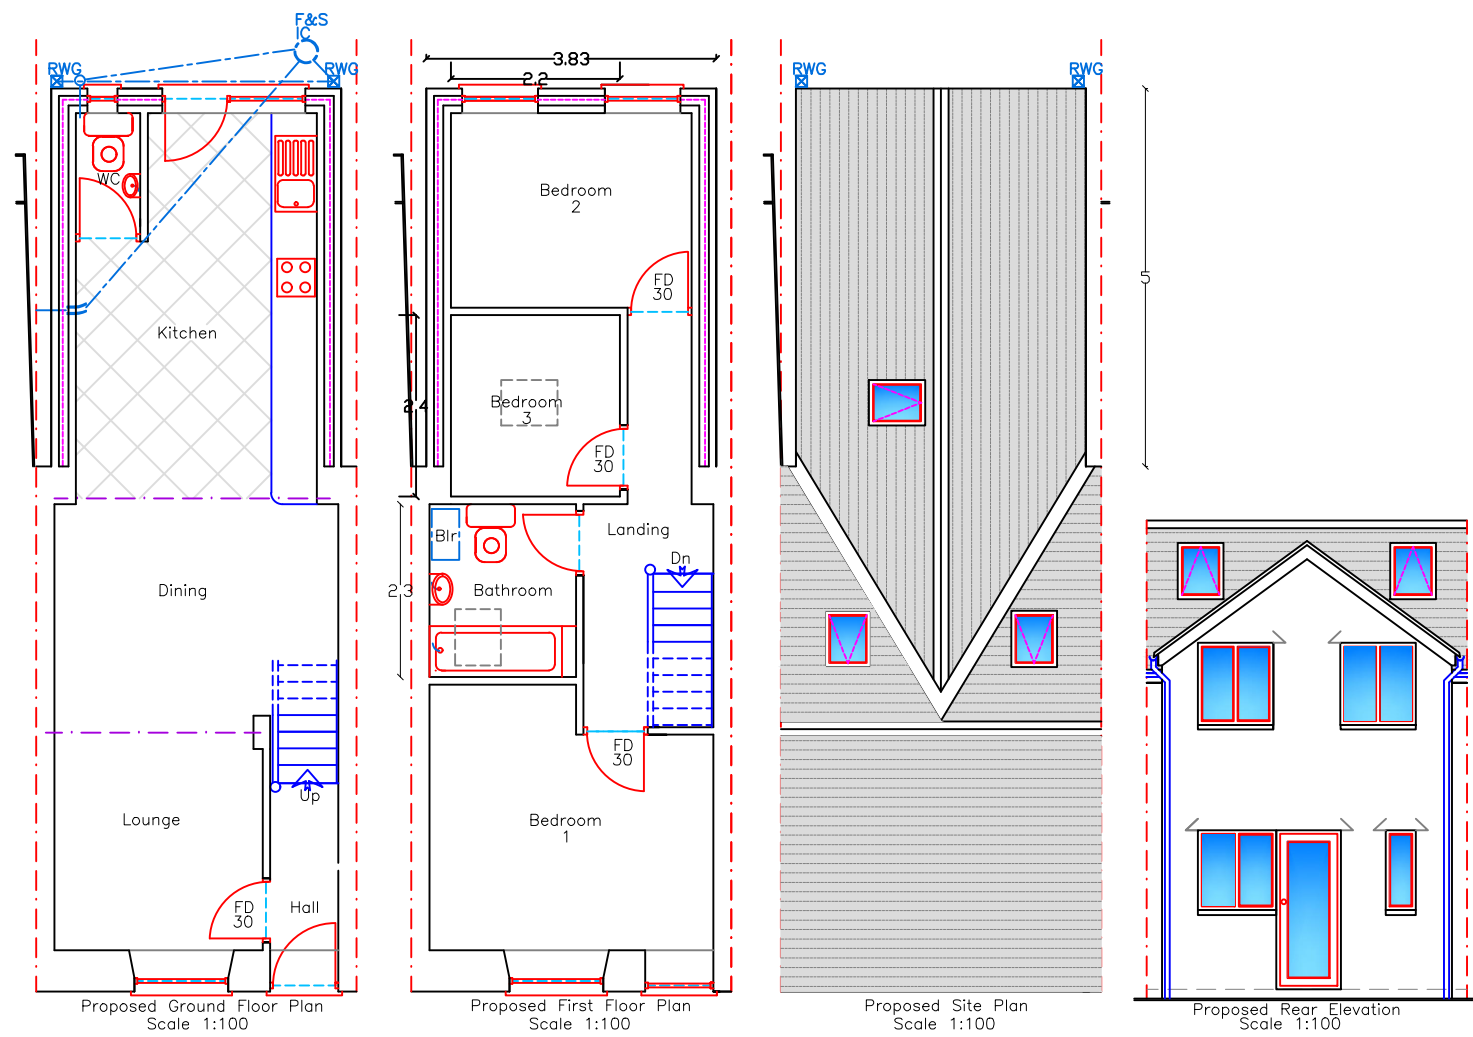

Utopia Design
Architectural Services

Building Planning Application Support
Paul Thomas: BSc (Hons)
Tel: 01685 559230, Mob: 07908 725065

Issued Only for Purpose Indicated
Drawing Status: FOR B CONTROL PURPOSES ONLY

Client
24, Church St
Penydarren
Merthyr Tydfil
CF47 9HS

Project
Proposed Two Storey
Rear Extension with Internal
Alterations & Rear Parking Area

Drawn by
PT

Date
10.03.21

Title
Existing & Proposed Plans
Elevations & Sections

Paper
A2

Dwg No
CHURCH ST 24 01A