


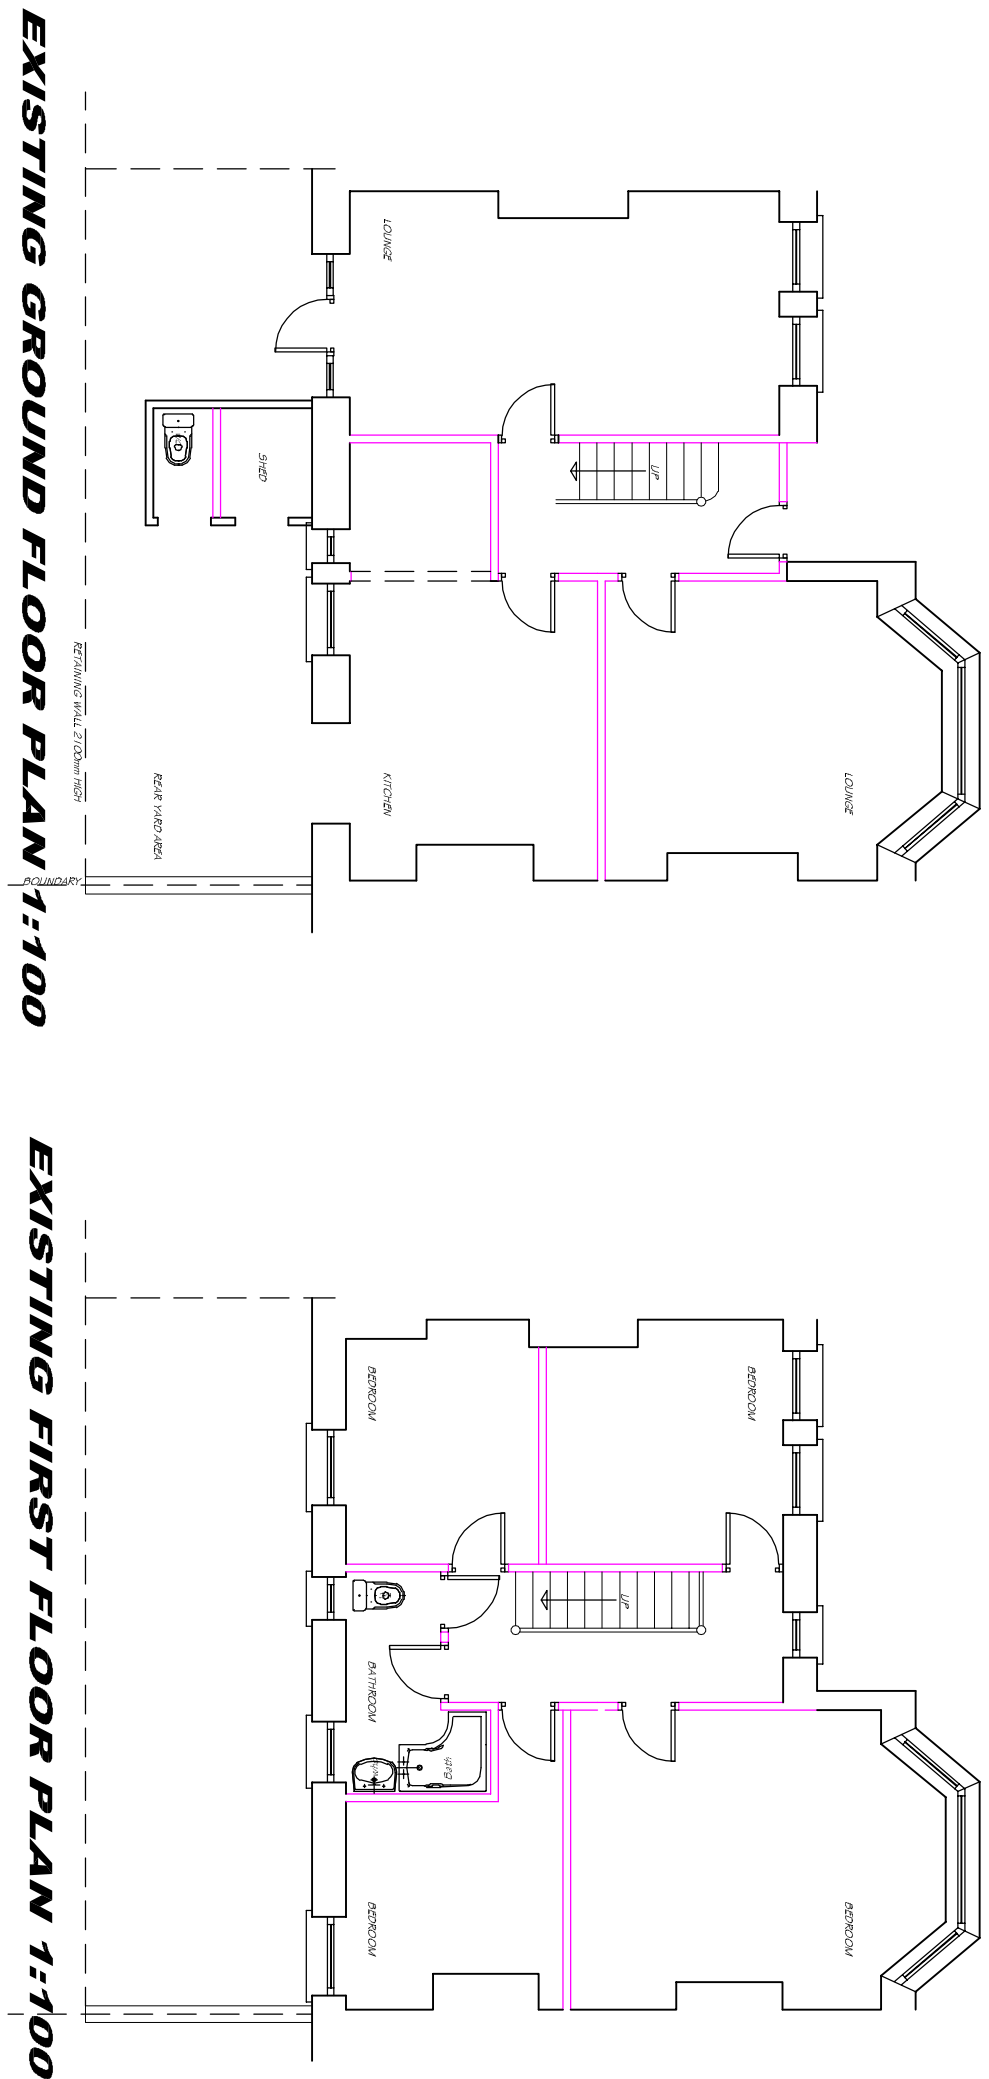

EXTERNAL FINISHES
ROOF: POLYMER RUBBERISED FLAT ROOF SYSTEM.
WALLS: CAVITY WALL CONSTRUCTION WITH SBC RENDER & PLASTER.
WINDOWS & DOORS: UPVC DOUBLE GLAZED COLOUR TO MATCH THE EXISTING.
RAINWATER GOODS: PLASTIC & ALUMINIUM.
UPVC COLOUR TO MATCH EXISTING.

