


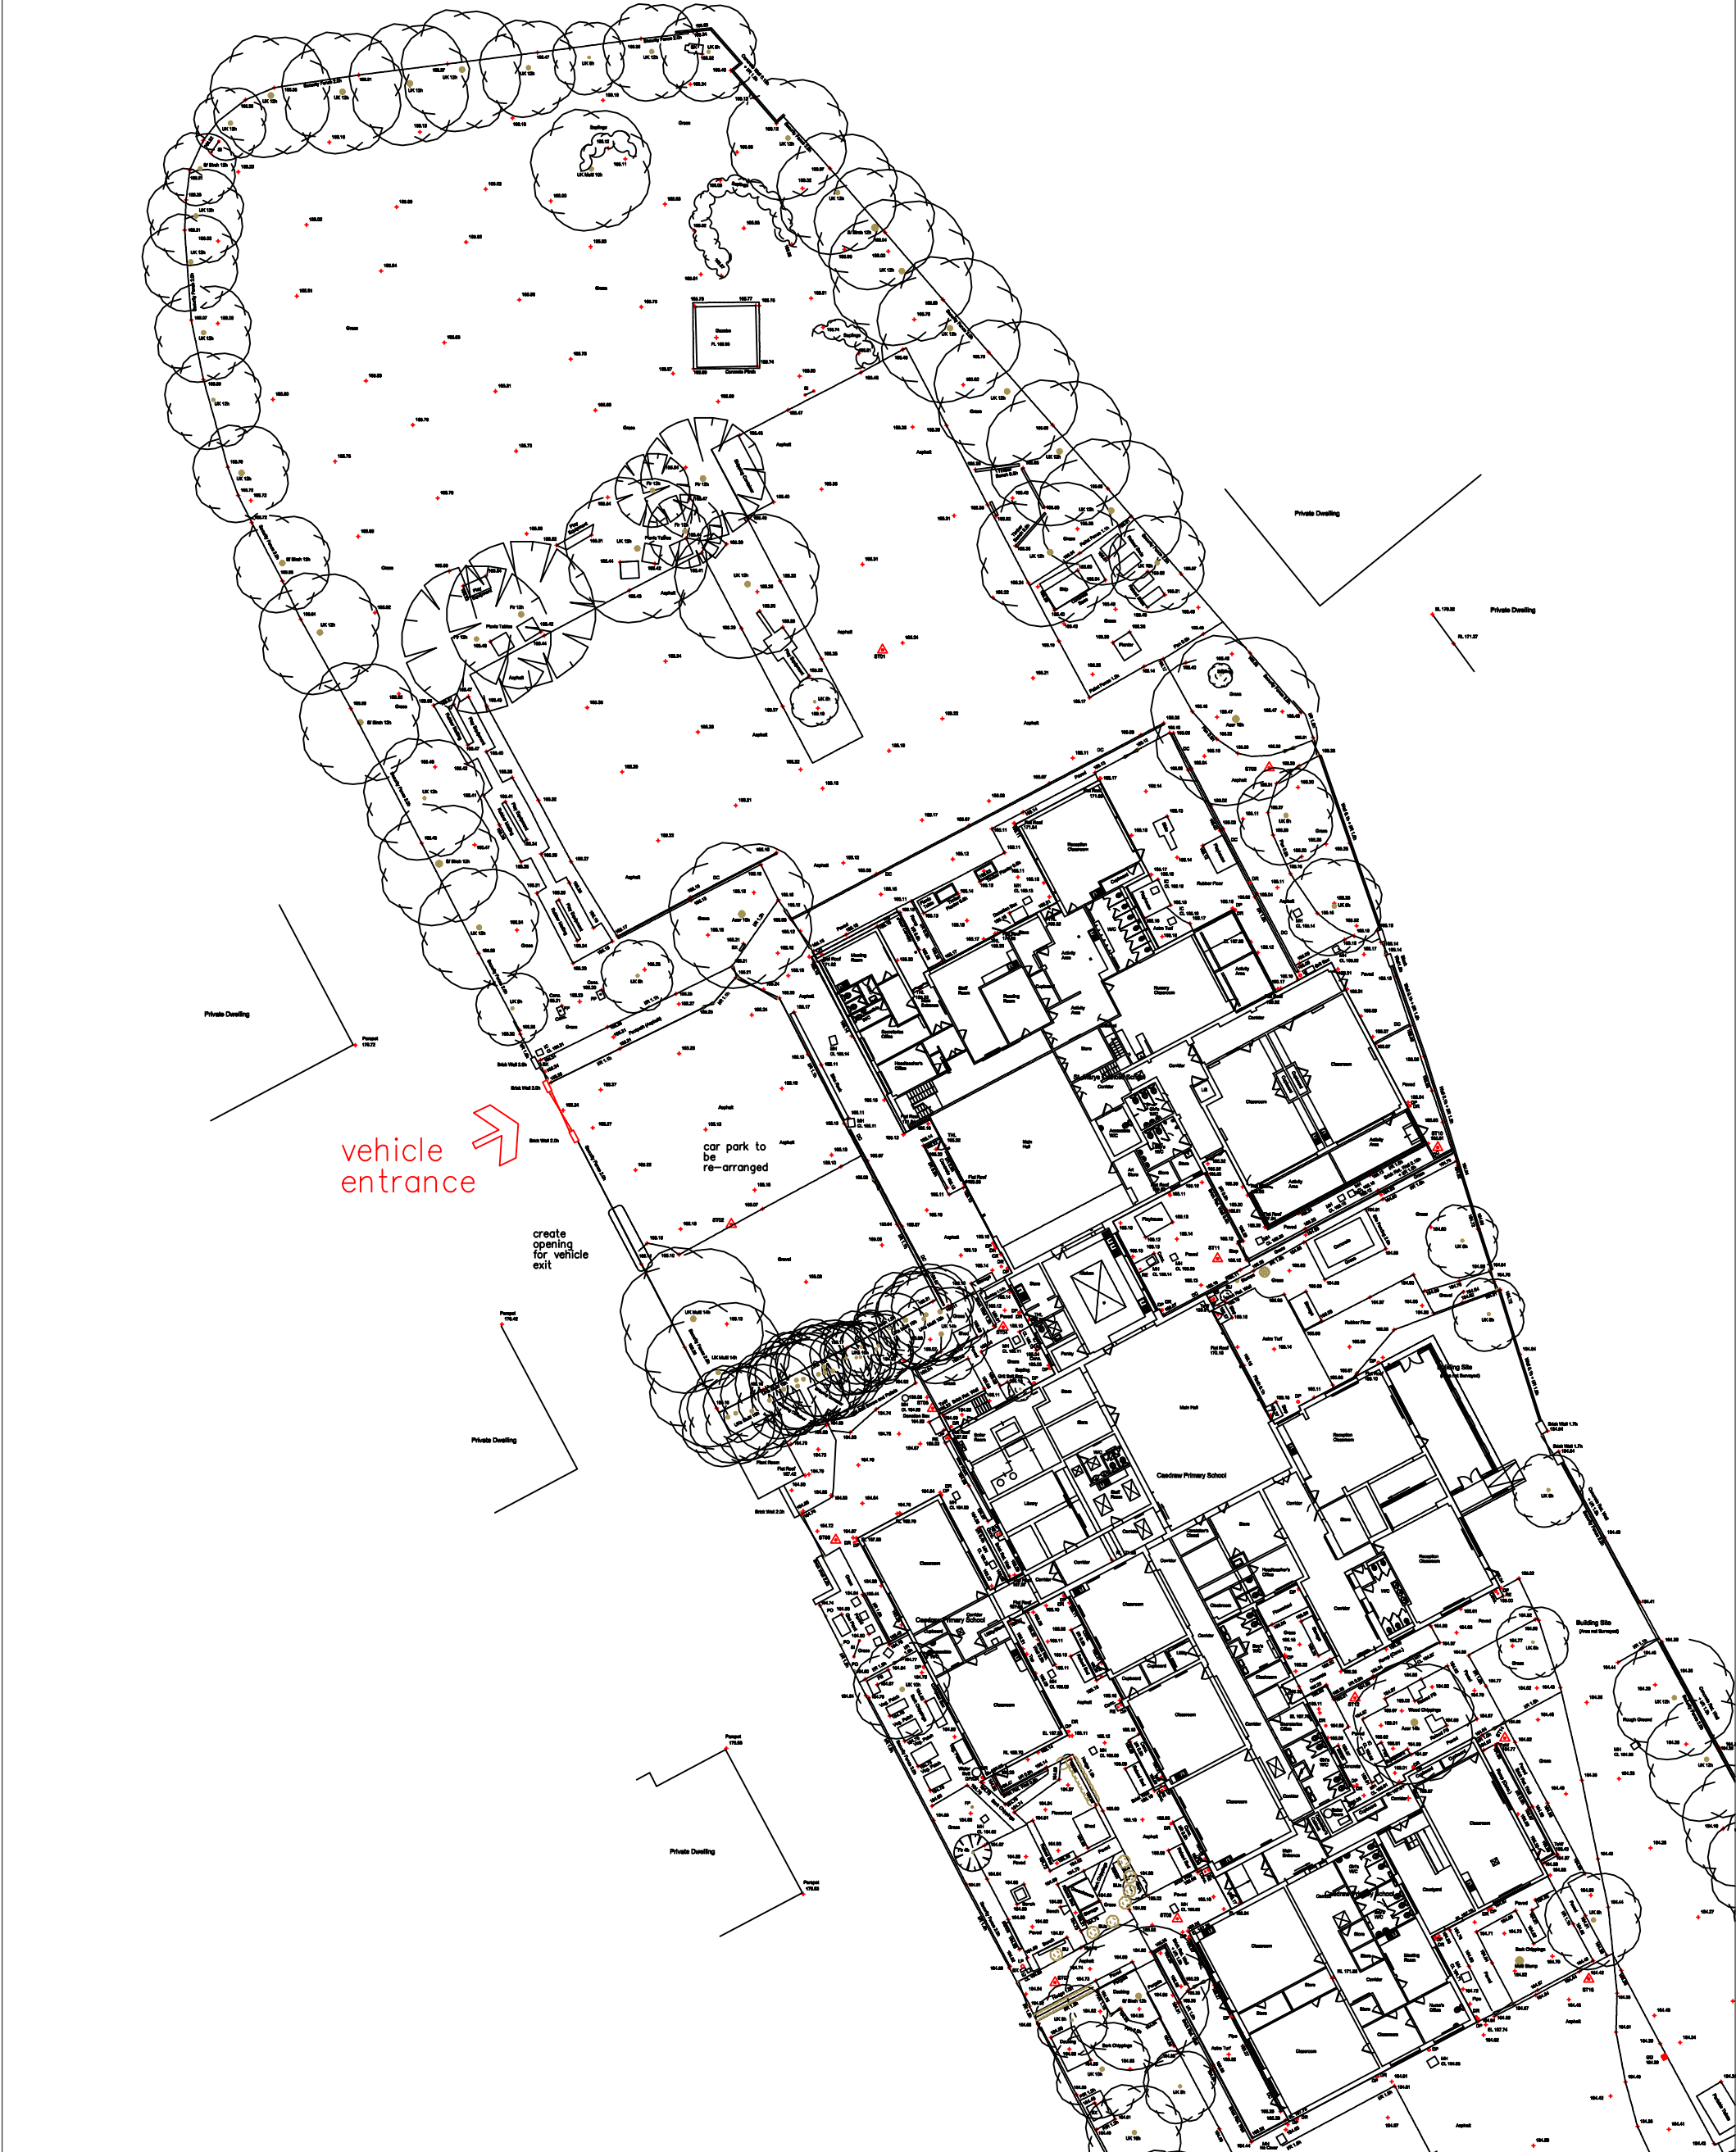

Drawn	Ch	Unit 5 Triangle Business Park Pentrebach Merthyr Tydfil CF48 4TQ		TITLE Proposed widening of existing entrance	
Scale 1-500		Stage		Blessed Carlo Acutis Catholic School (St Mary's Campus) Caedraw Road, Merthyr Tydfil CF47 8HA	
DRAWING NO. 2026-024-01P		Design	Date		

