
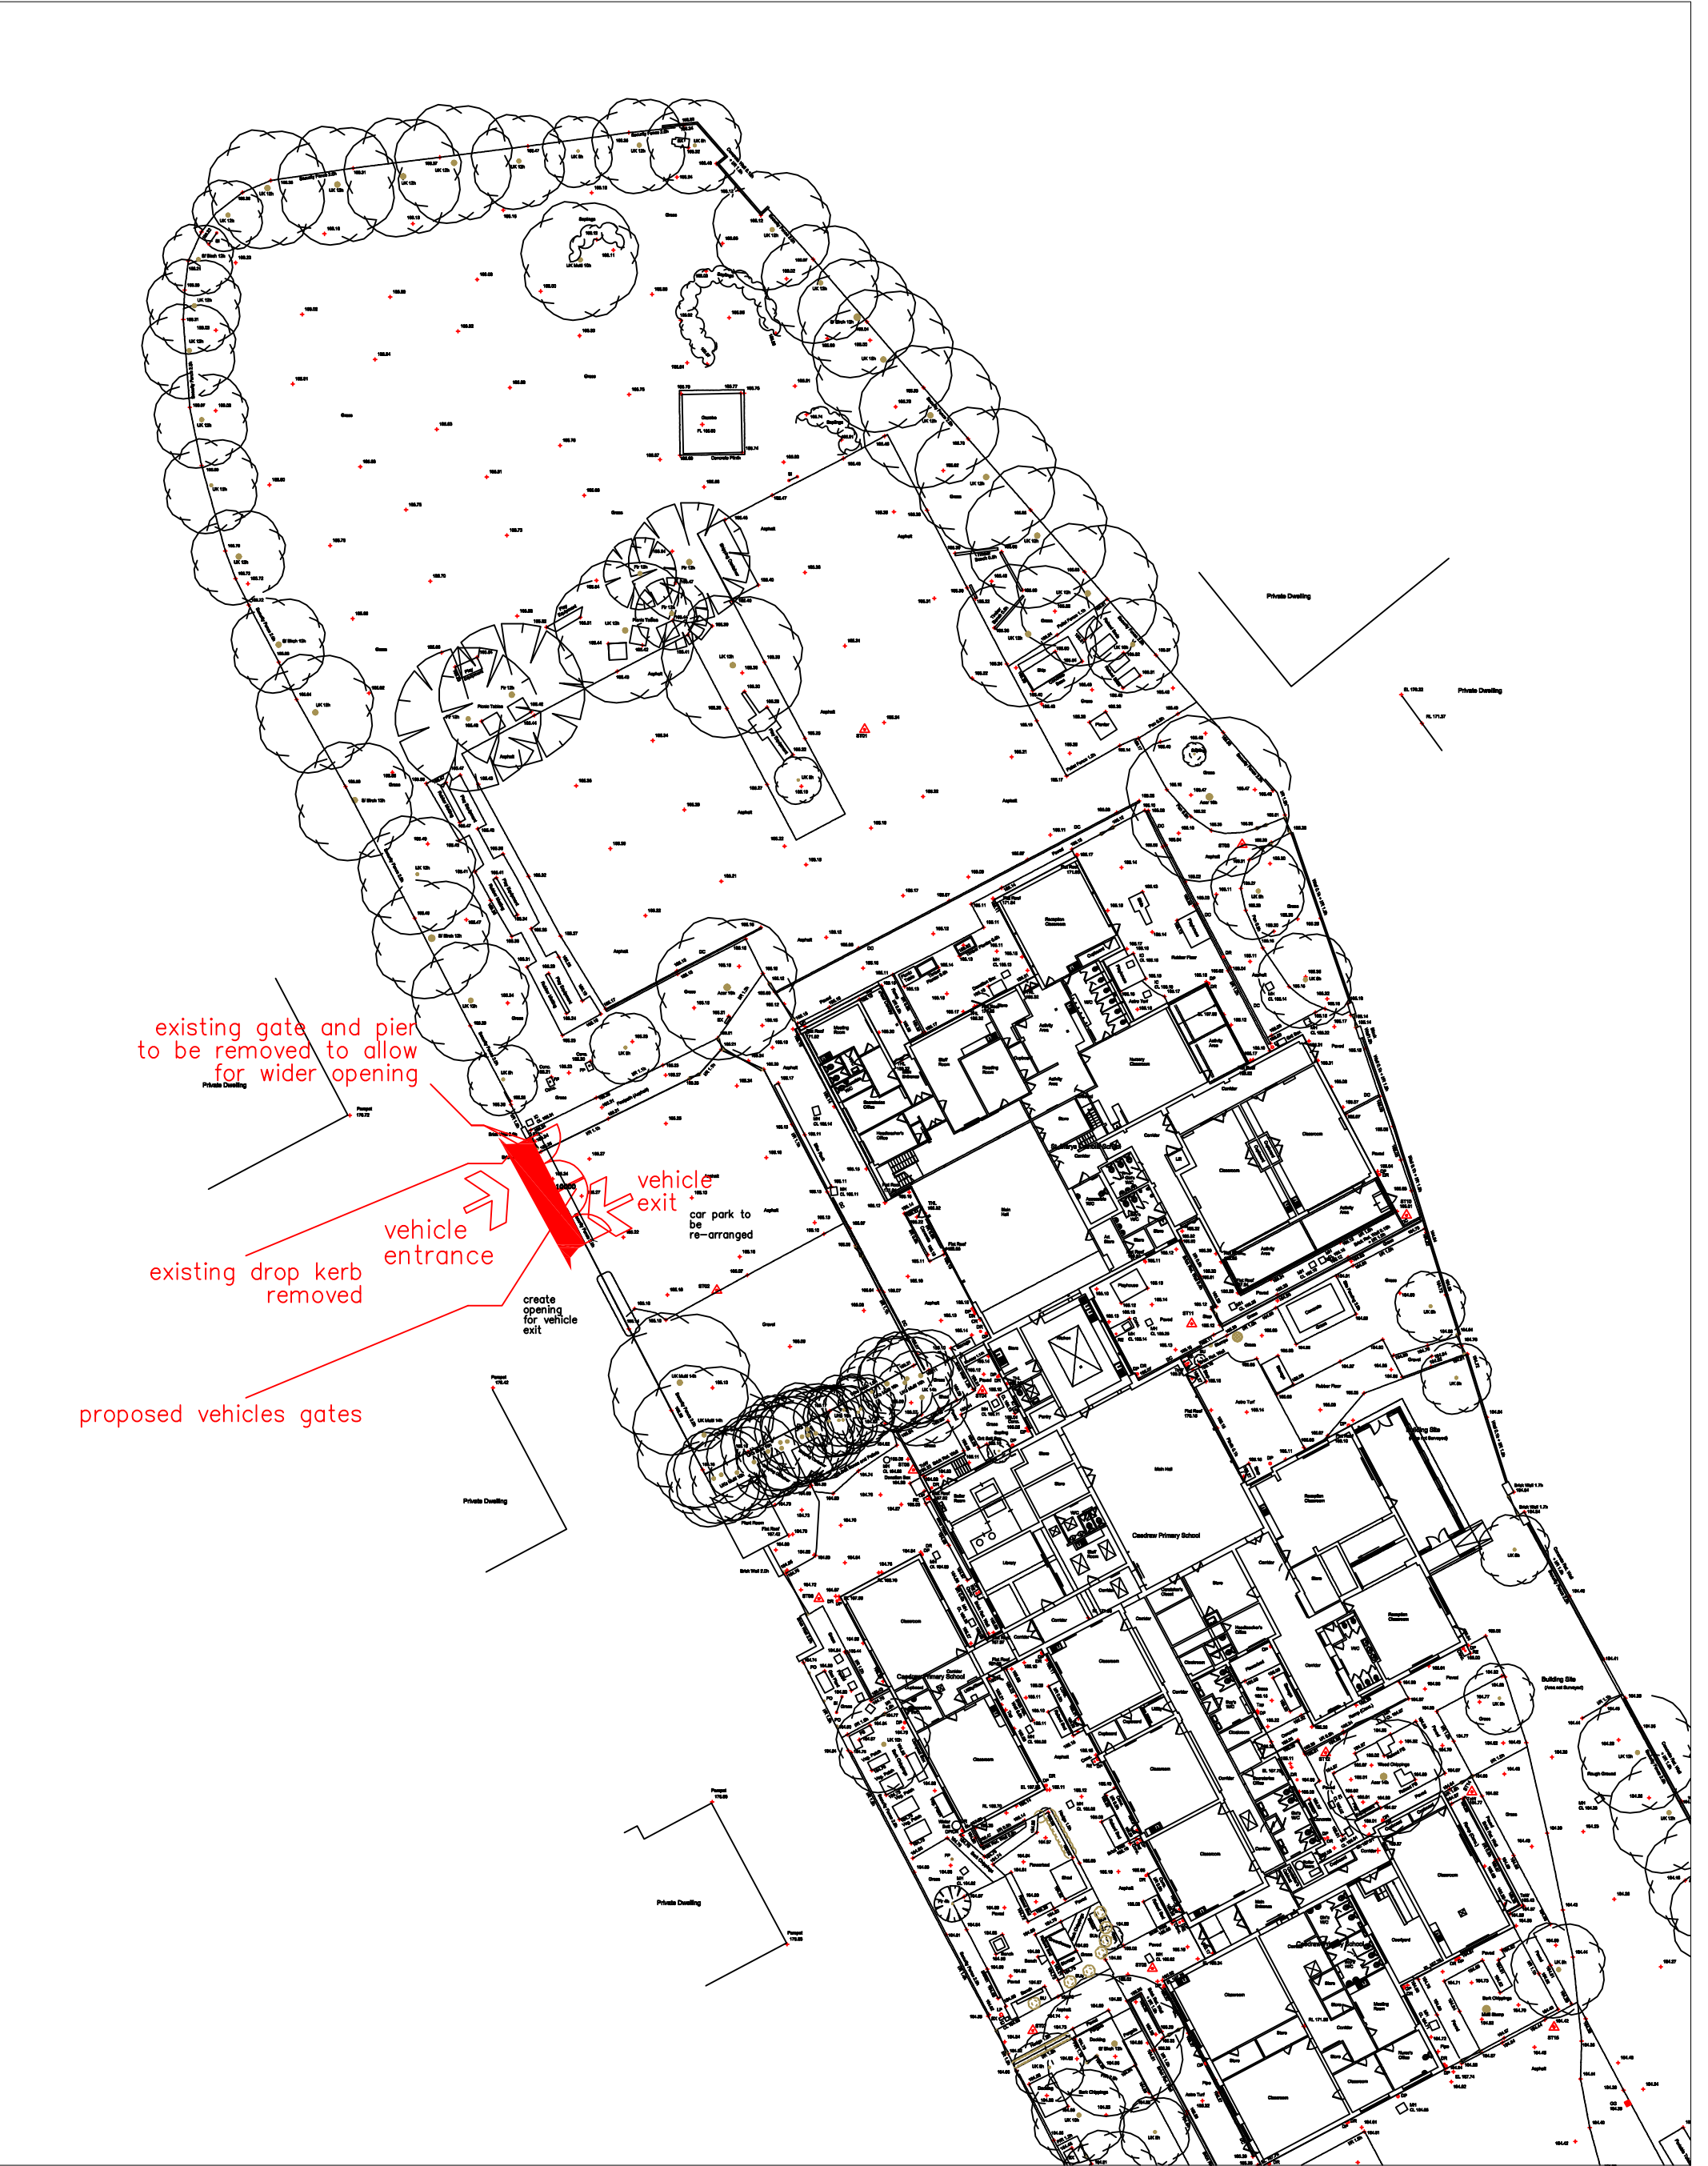


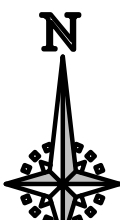

Drawn	Ch	Unit 5 Triangle Business Park Pentrebach Merthyr Tydfil CF48 4TQ		TITLE <u>Proposed widening of existing entrance</u> Blessed Carlo Acutis Catholic School (St Mary's Campus) Caedraw Road, Merthyr Tydfil CF47 8HA	 Cyngor Bwrdeistref Sirol MERTHYR TYDFUL MERTHYR TYDFIL County Borough Council	
Scale 1–500		Stage				
DRAWING NO. 2026–024–02P		Design	Date			