

This drawing must not be scaled, only figured dimensions, levels etc. are to be used. Detail drawings and larger scale drawings take precedence over smaller scales. This drawing is copyright.

Specification for all proposed fencing and gates

Mesh pattern: 76.2 mm (3) x 12.7 mm (0.5) resistance welded well at each intersection.

Wire diameter: 4 mm horizontal wire and vertical Wire.

Weld strength: range 540- 690 N/m2.

Surface treatment: 358 mesh fence panels made from galvan wire, then PV/C powder coating (Min. 100 micron.

Installation: Overlapped 75 mm minimum at each post for securing with slotted clamp bars and M8 diameter bolts.

Colours: Green RAL 6005, or Black RAL 9005.

No.	Date	Revision



Cyngor Bwrdeistref Sirol
MERTHYR TYDFUL
MERTHYR TYDFIL
County Borough Council

Unit 5 Triangle Business Park Pentrebach Merthyr Tydfil CF48 4TQ
--

TITLE ST MARY'S RC SCHOOL CAEDRAW ROAD MERTHYR TYDFIL
GATE 1 (ST MARY SCH)
COLOUR OF FENCE AND GATE – GREEN


Stage	PLANNING
-------	----------

Design	Date JUNE26
--------	-------------



Drawn	Ch –
-------	------

Scale	A3@1:50
-------	---------

DRAWING NO. 2026-024; 003P

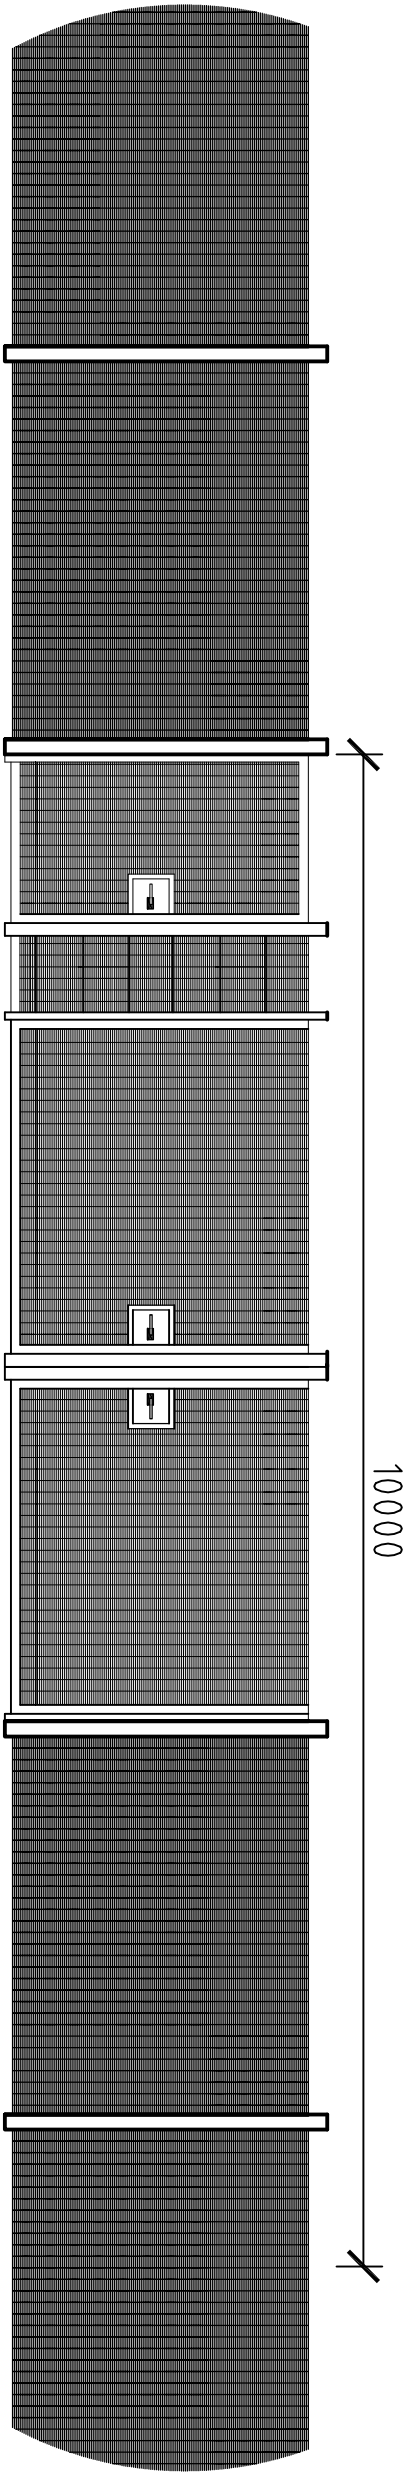

Existing Elevation of Vehicle Entrance at St Mary's School

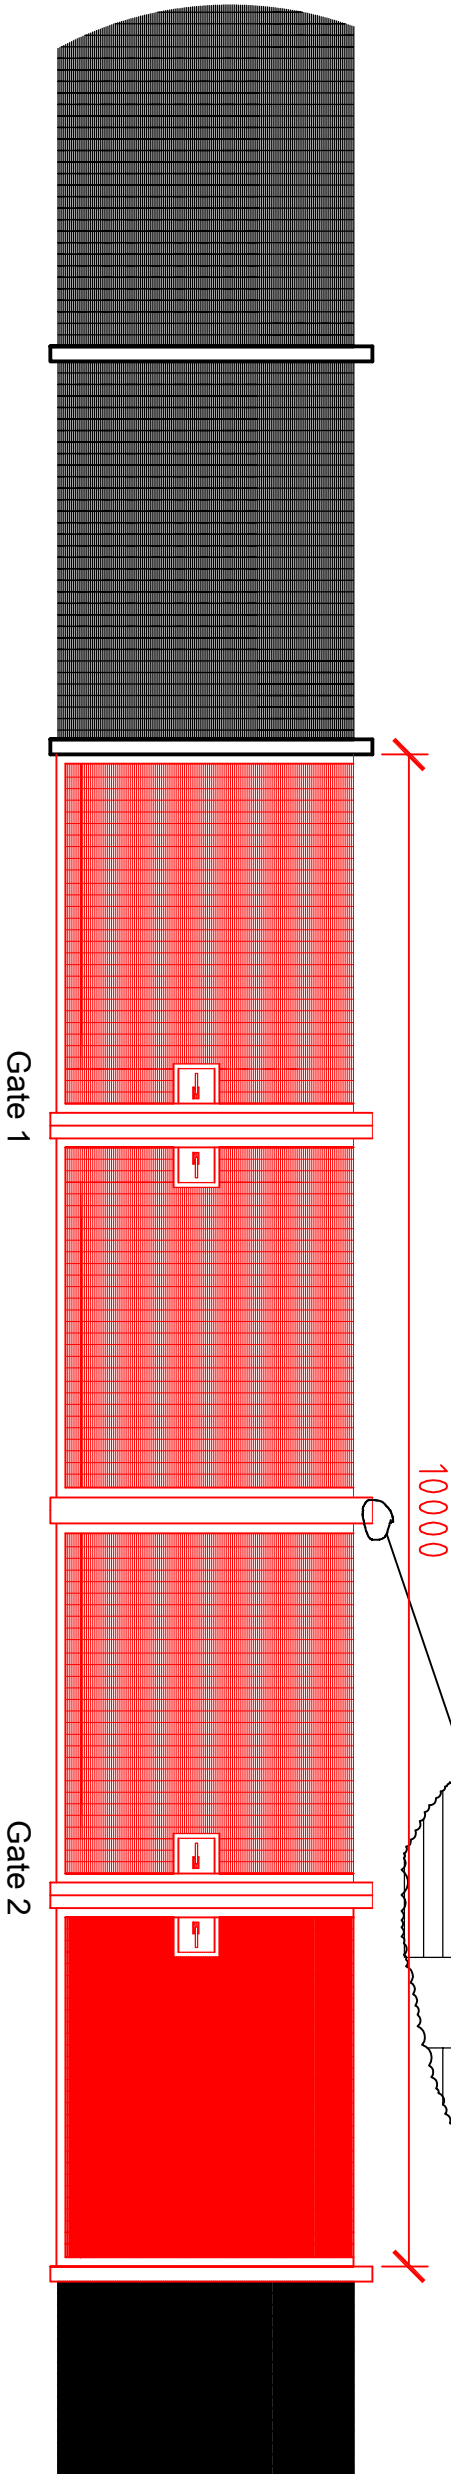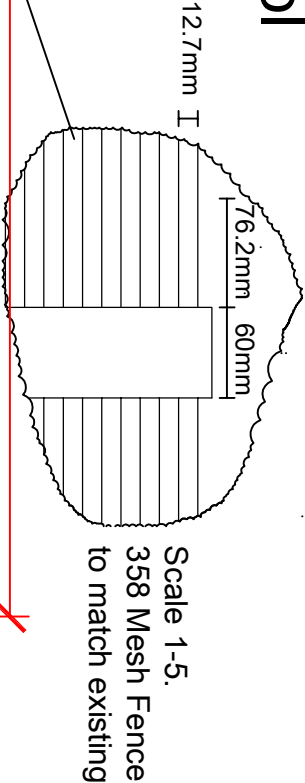

Proposed Elevation of New Extended Entrance at St Mary's School