


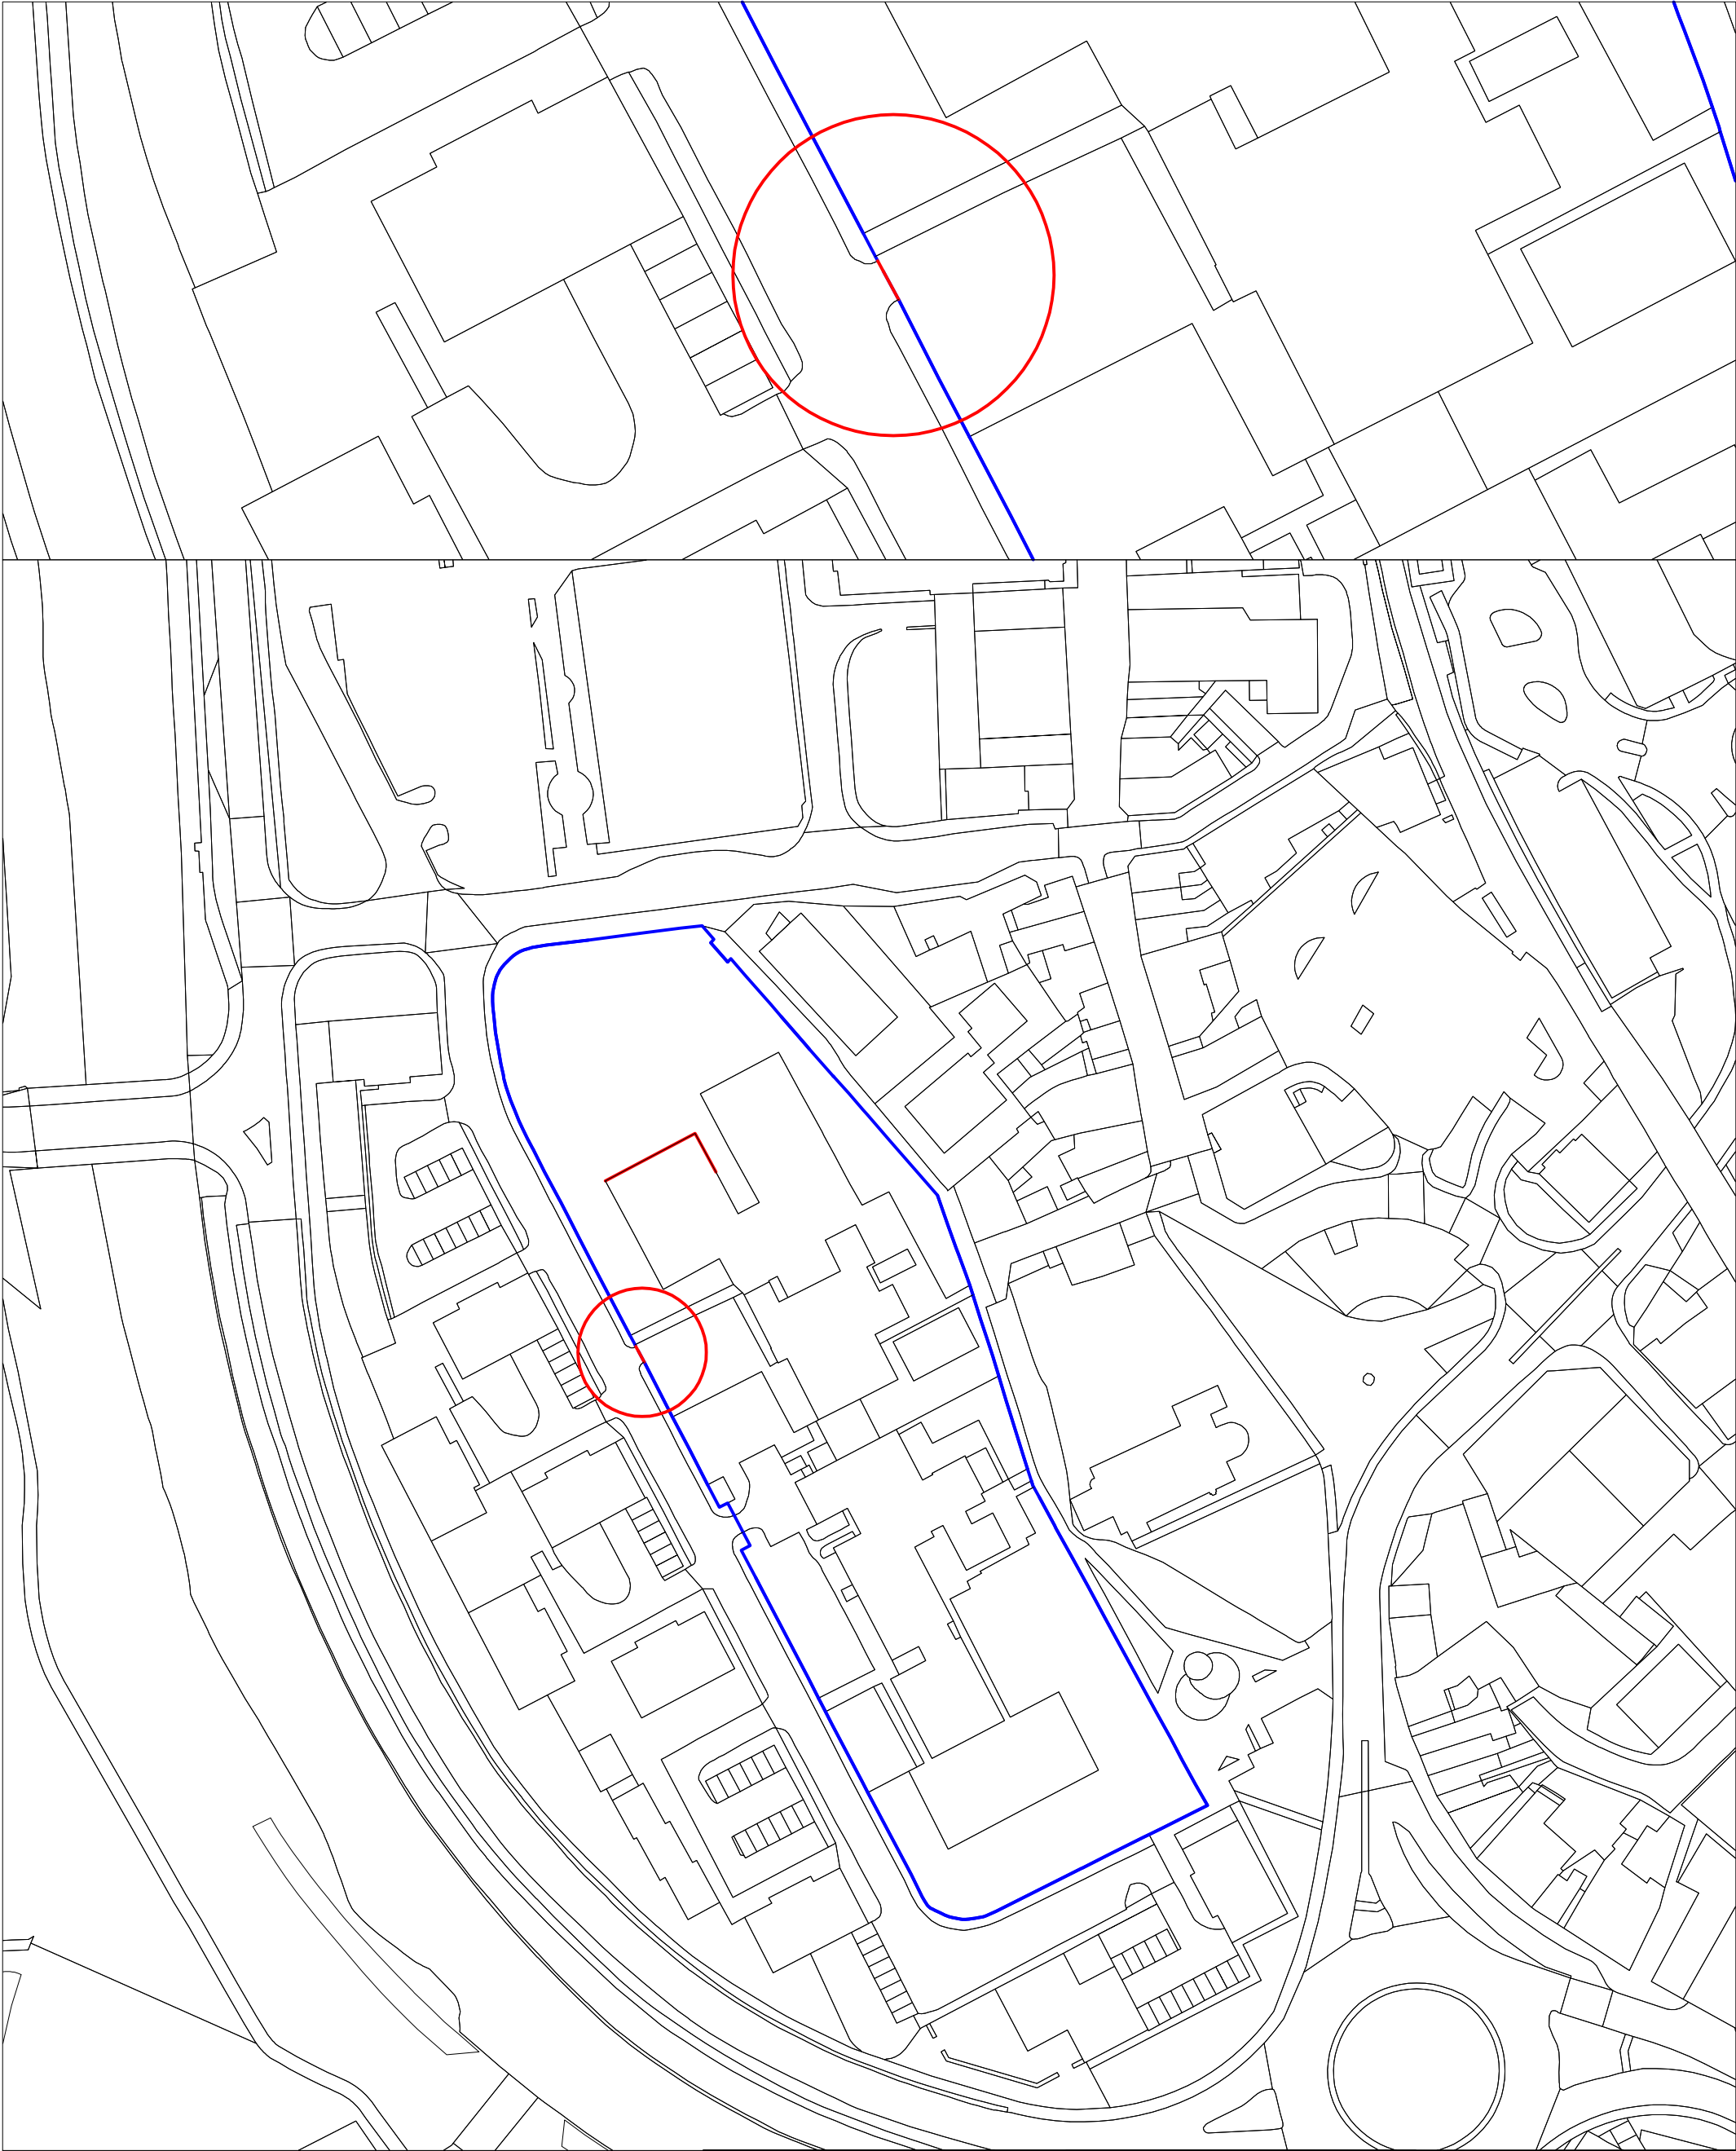

|   |   |                                                |                                               |                                    |                 |
|---|---|------------------------------------------------|-----------------------------------------------|------------------------------------|-----------------|
| <div>Notes</div> <div><div></div>Land owned by applicant</div> <div><div></div>Site of application</div> | <div>Job</div> <div>Vehicle Entrance / Exit Widening</div> <div>Blessed Carlo Acutis Catholic School<br/>(St Mary's Campus)</div> <div>Caedraw Road<br/>Merthyr Tydfil<br/>CF47 8HA</div> | <div>Title</div> <div>Existing Site Plan</div> | <div>Rev</div>                                |                                    |                 |
|   |   |                                                | <div>Scale</div> <div>1/1250 1/500 @ A3</div> |                                    |                 |
|   |   |                                                | <div>Date</div> <div>July 2026</div>          |                                    |                 |
|   |   |                                                | <div>Drawn</div>                              |                                    |                 |
|   |   |                                                | <div>Checked</div>                            |                                    |                 |
|   |   |                                                | <div>Job. Ref.</div> <div>2026-024</div>      | <div>Dwg .No.</div> <div>01P</div> | <div>Rev.</div> |