


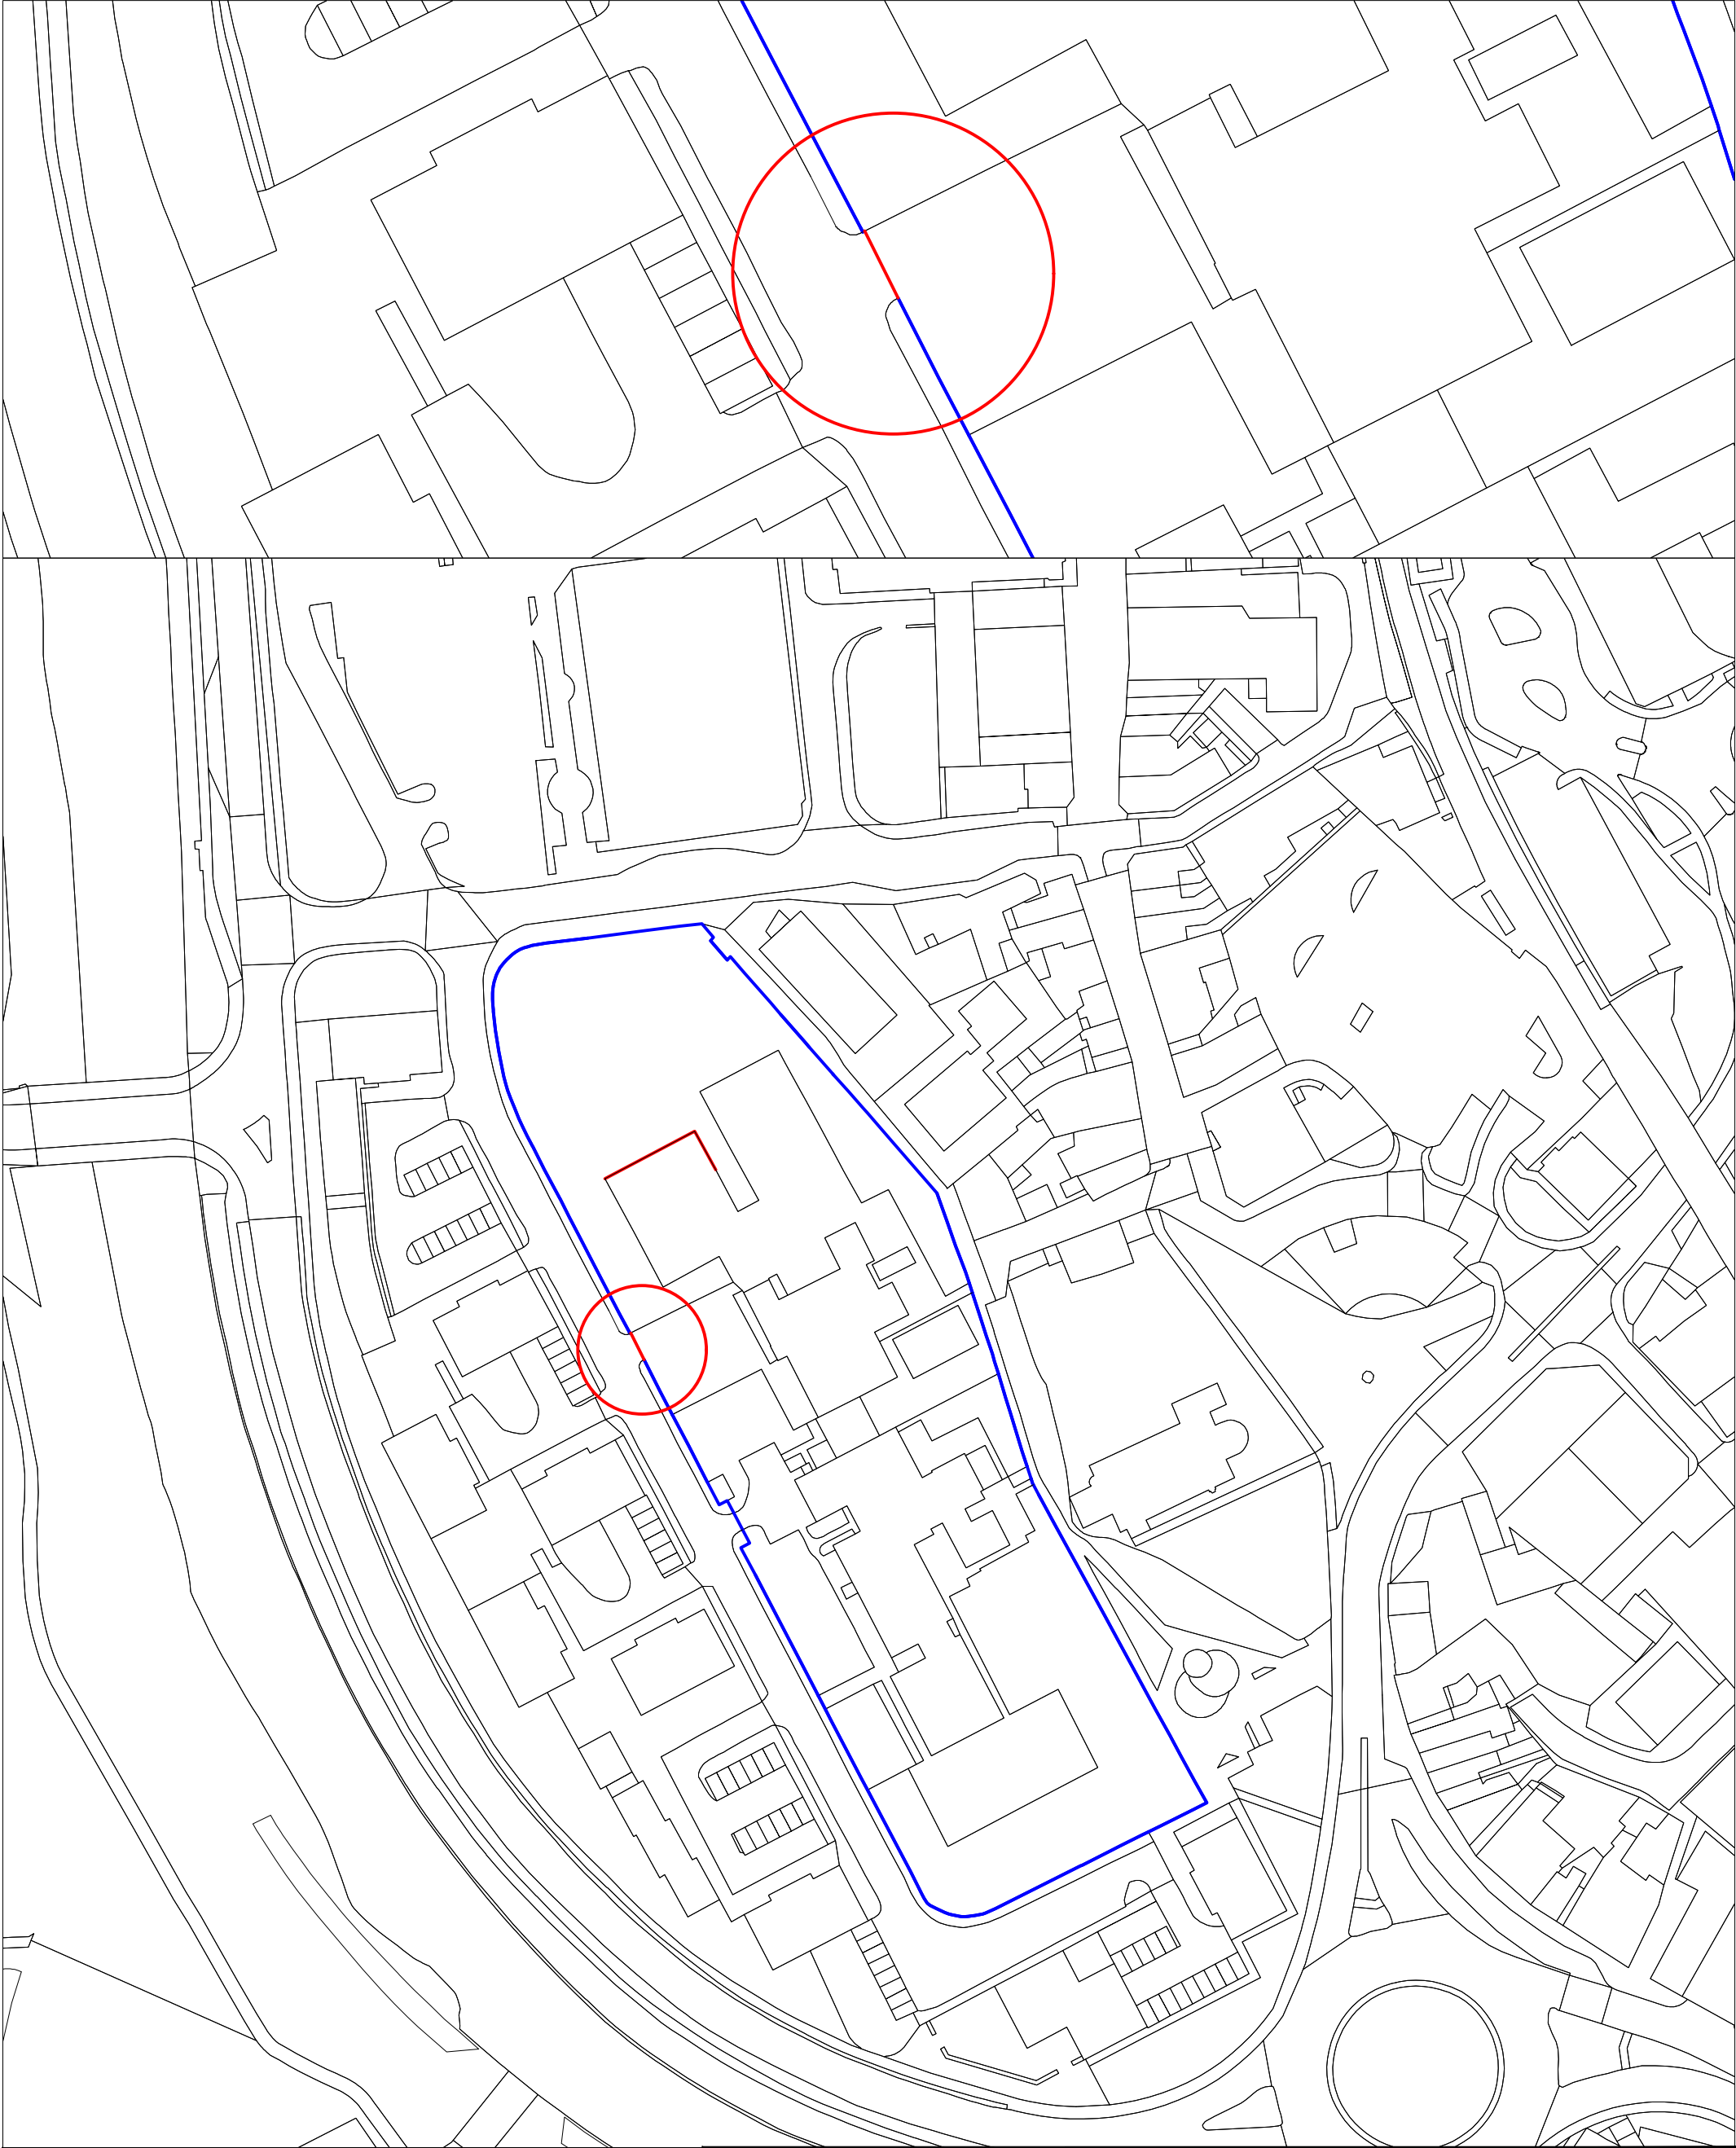

Notes Land owned by applicant Site of application	Job Vehicle Entrance / Exit Widening Blessed Carlo Acutis Catholic School (St Mary's Campus) Caedraw Road Merthyr Tydfil CF47 8HA	Title Existing Site Plan	Rev		
			Scale 1/1250 1/500 @ A3		
			Date July 2026		
			Drawn		
			Checked		
			Job. Ref. 2026-024	Dwg .No. 02P	Rev.