


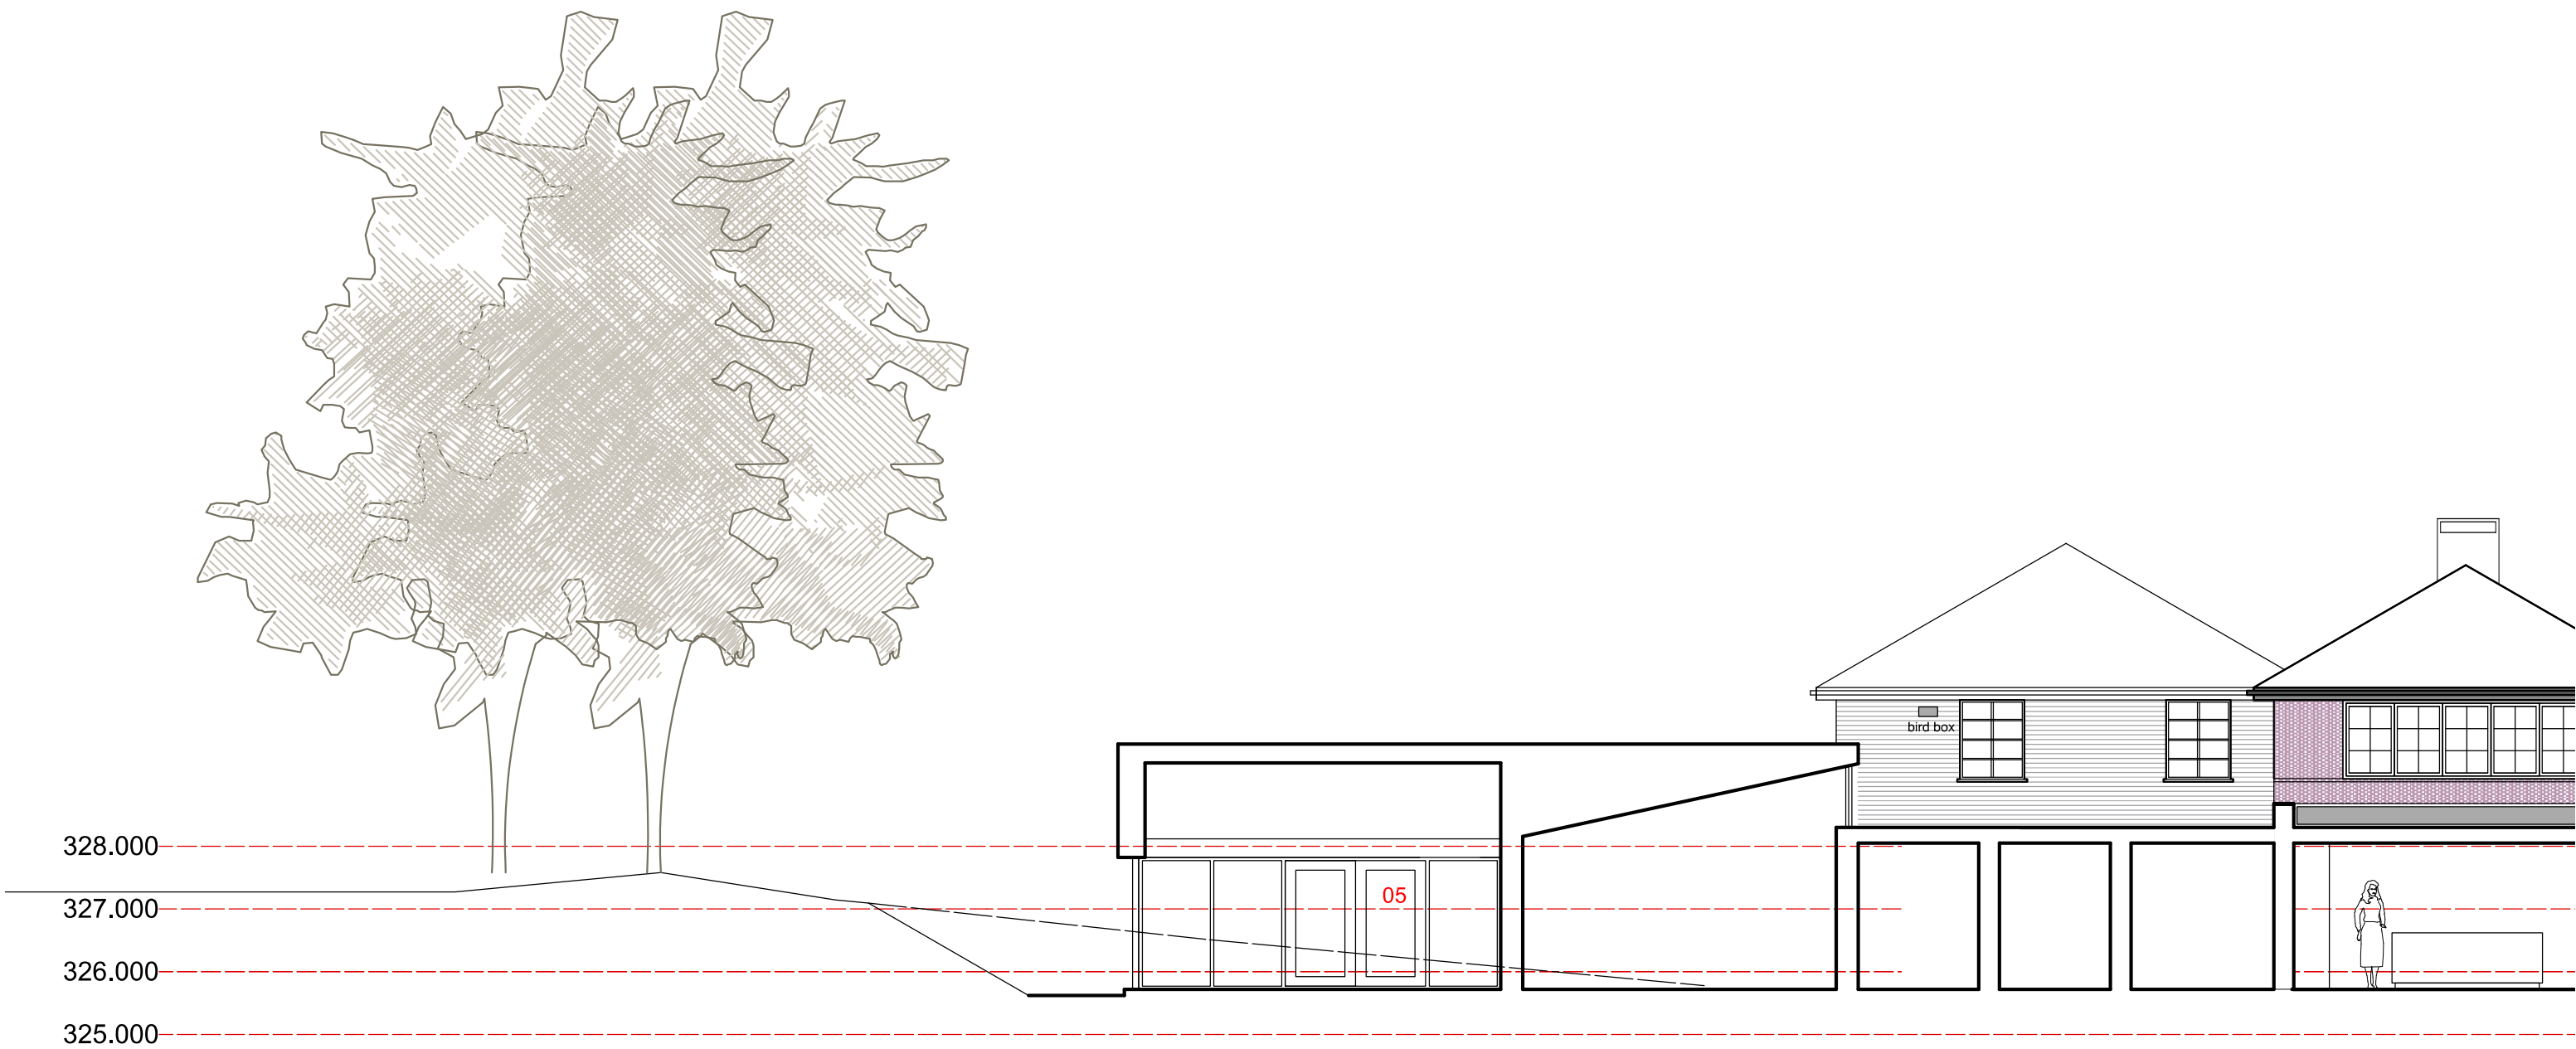

PROPOSED SECTION D-D



George and Co.

Ynys Dawel,
High Street,
Caeharris,
CF48 3HB

1226.018

SECTION

planning

1:100 @ A3

May '26

SG

Studio 01 Crownford House, Swan Street,
Merthyr Tydfil, Mid Glamorgan, Wales.
CF47 8EU
TEL 01685 387952
hello@georgeandco.studio

DO NOT SCALE THIS DRAWING

©George and Co.