




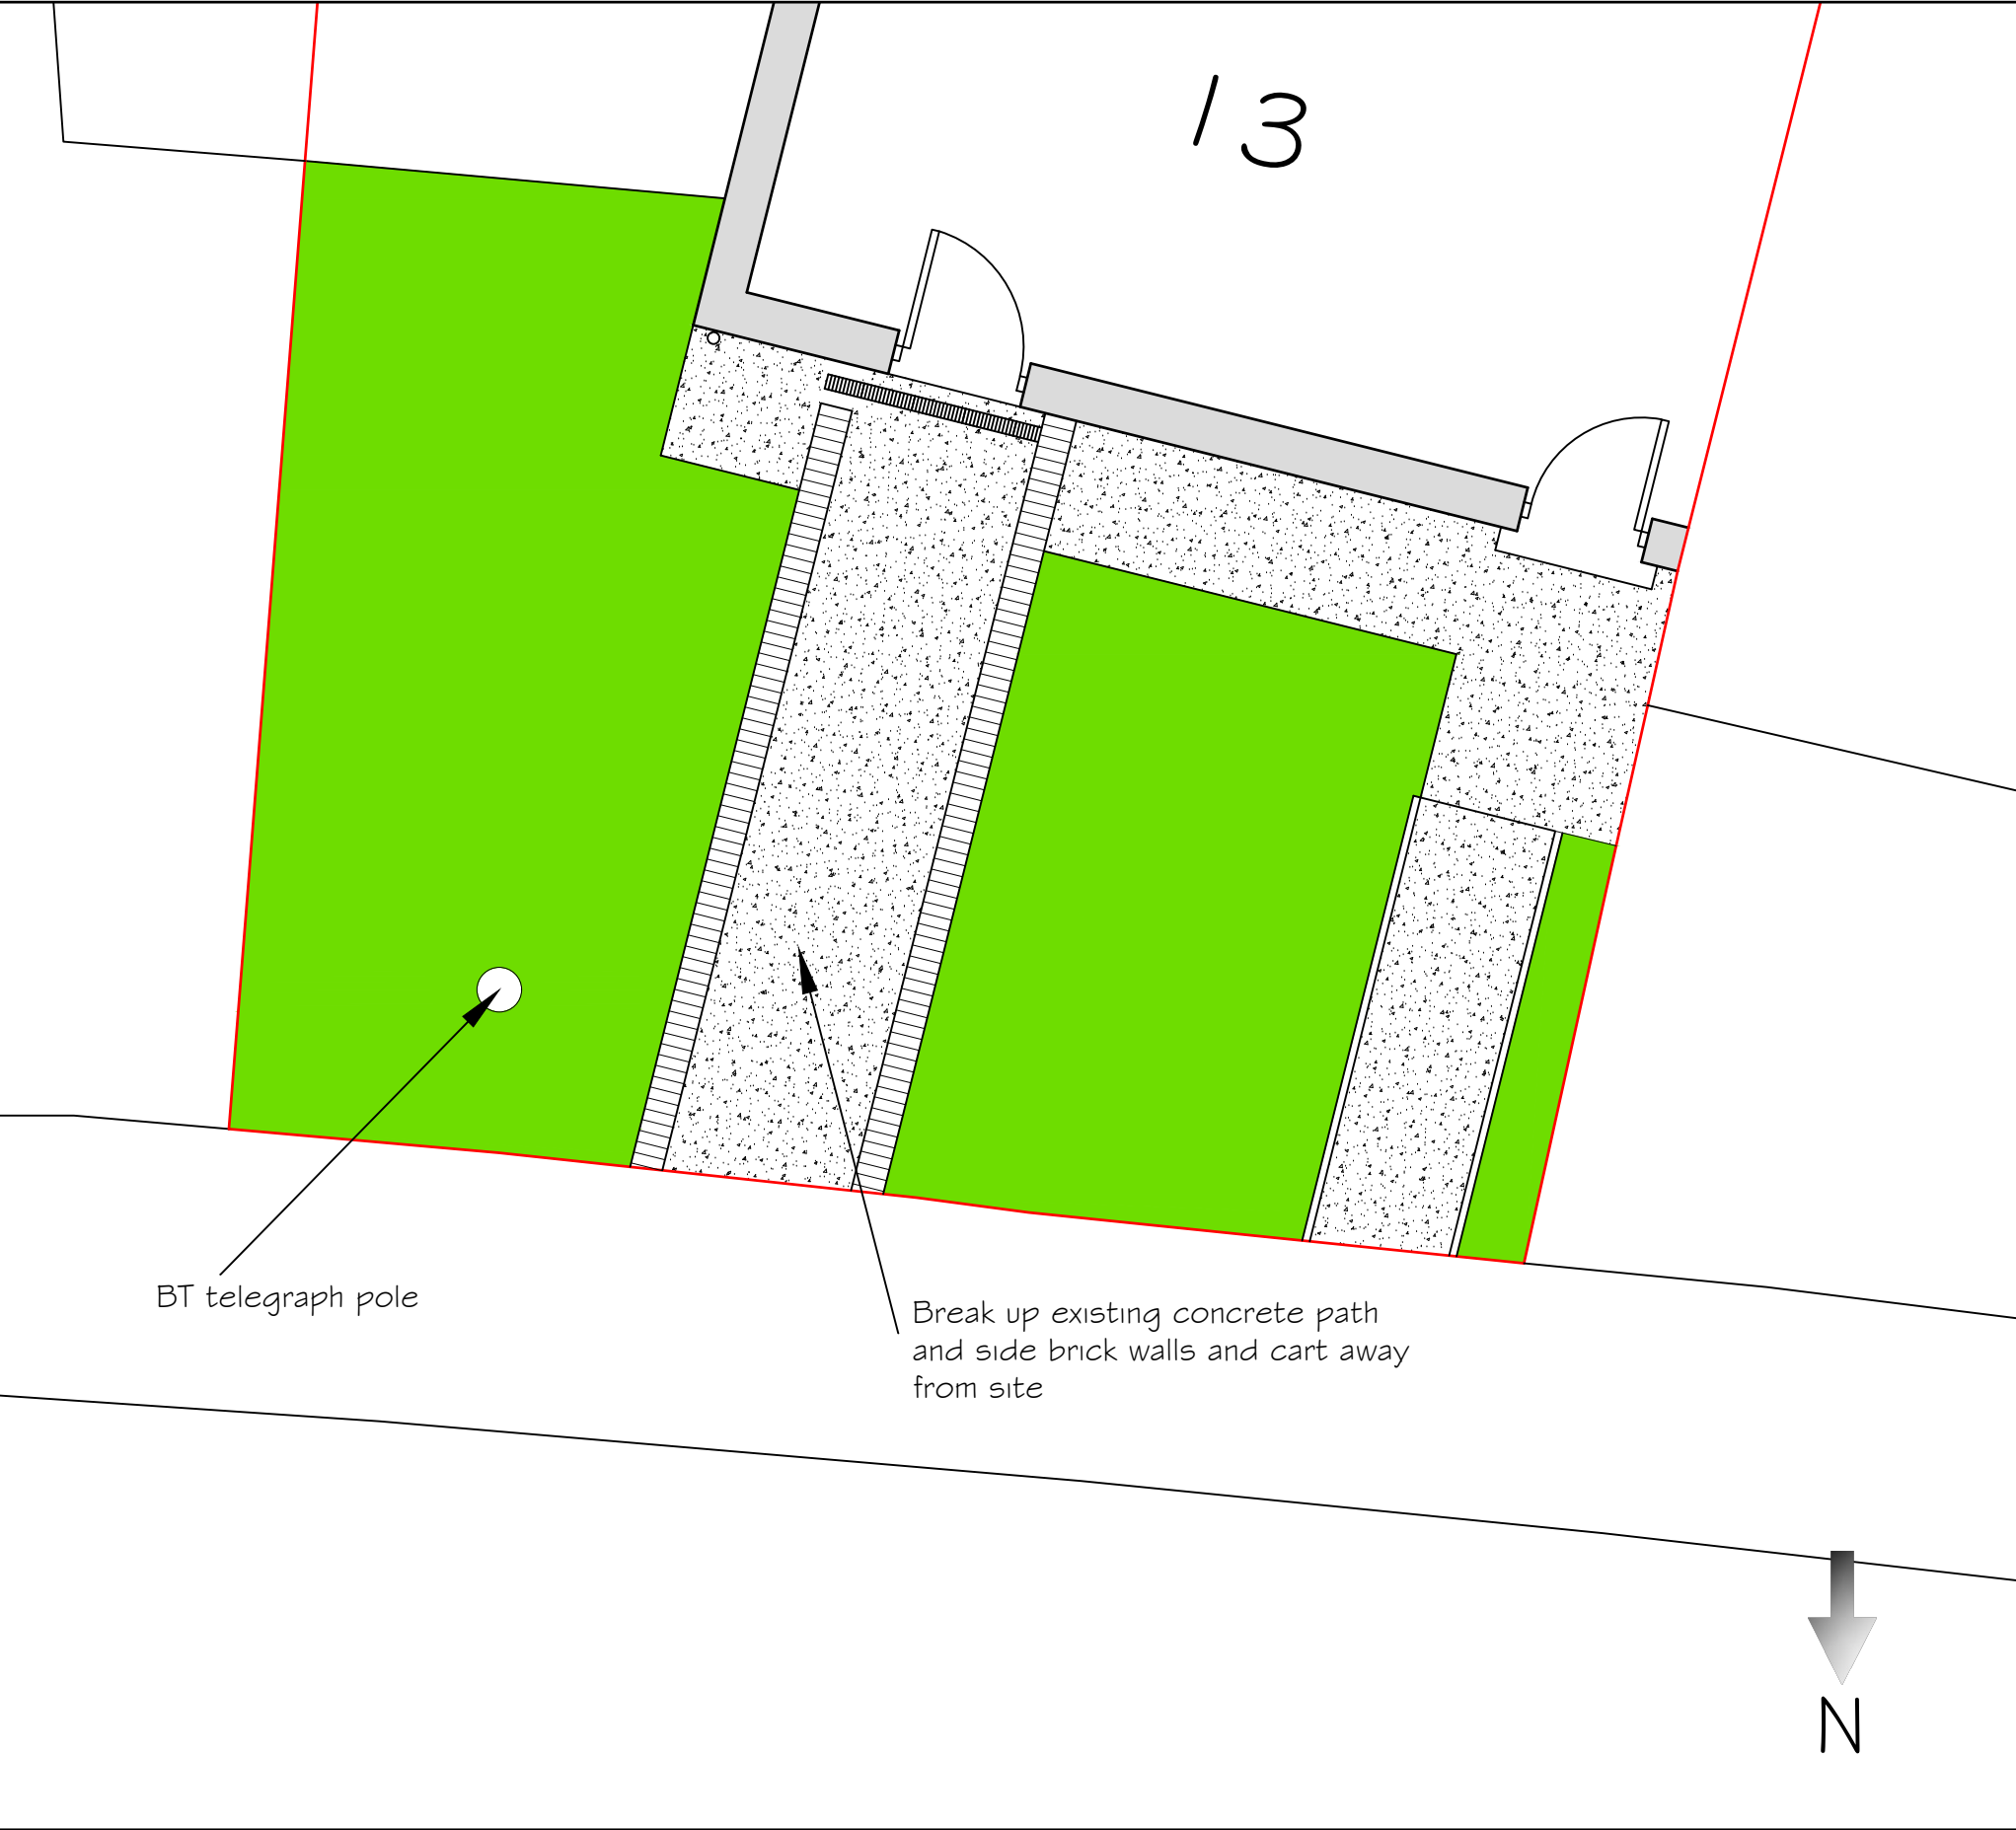


Existing Garden Plan at 1:50 Scale

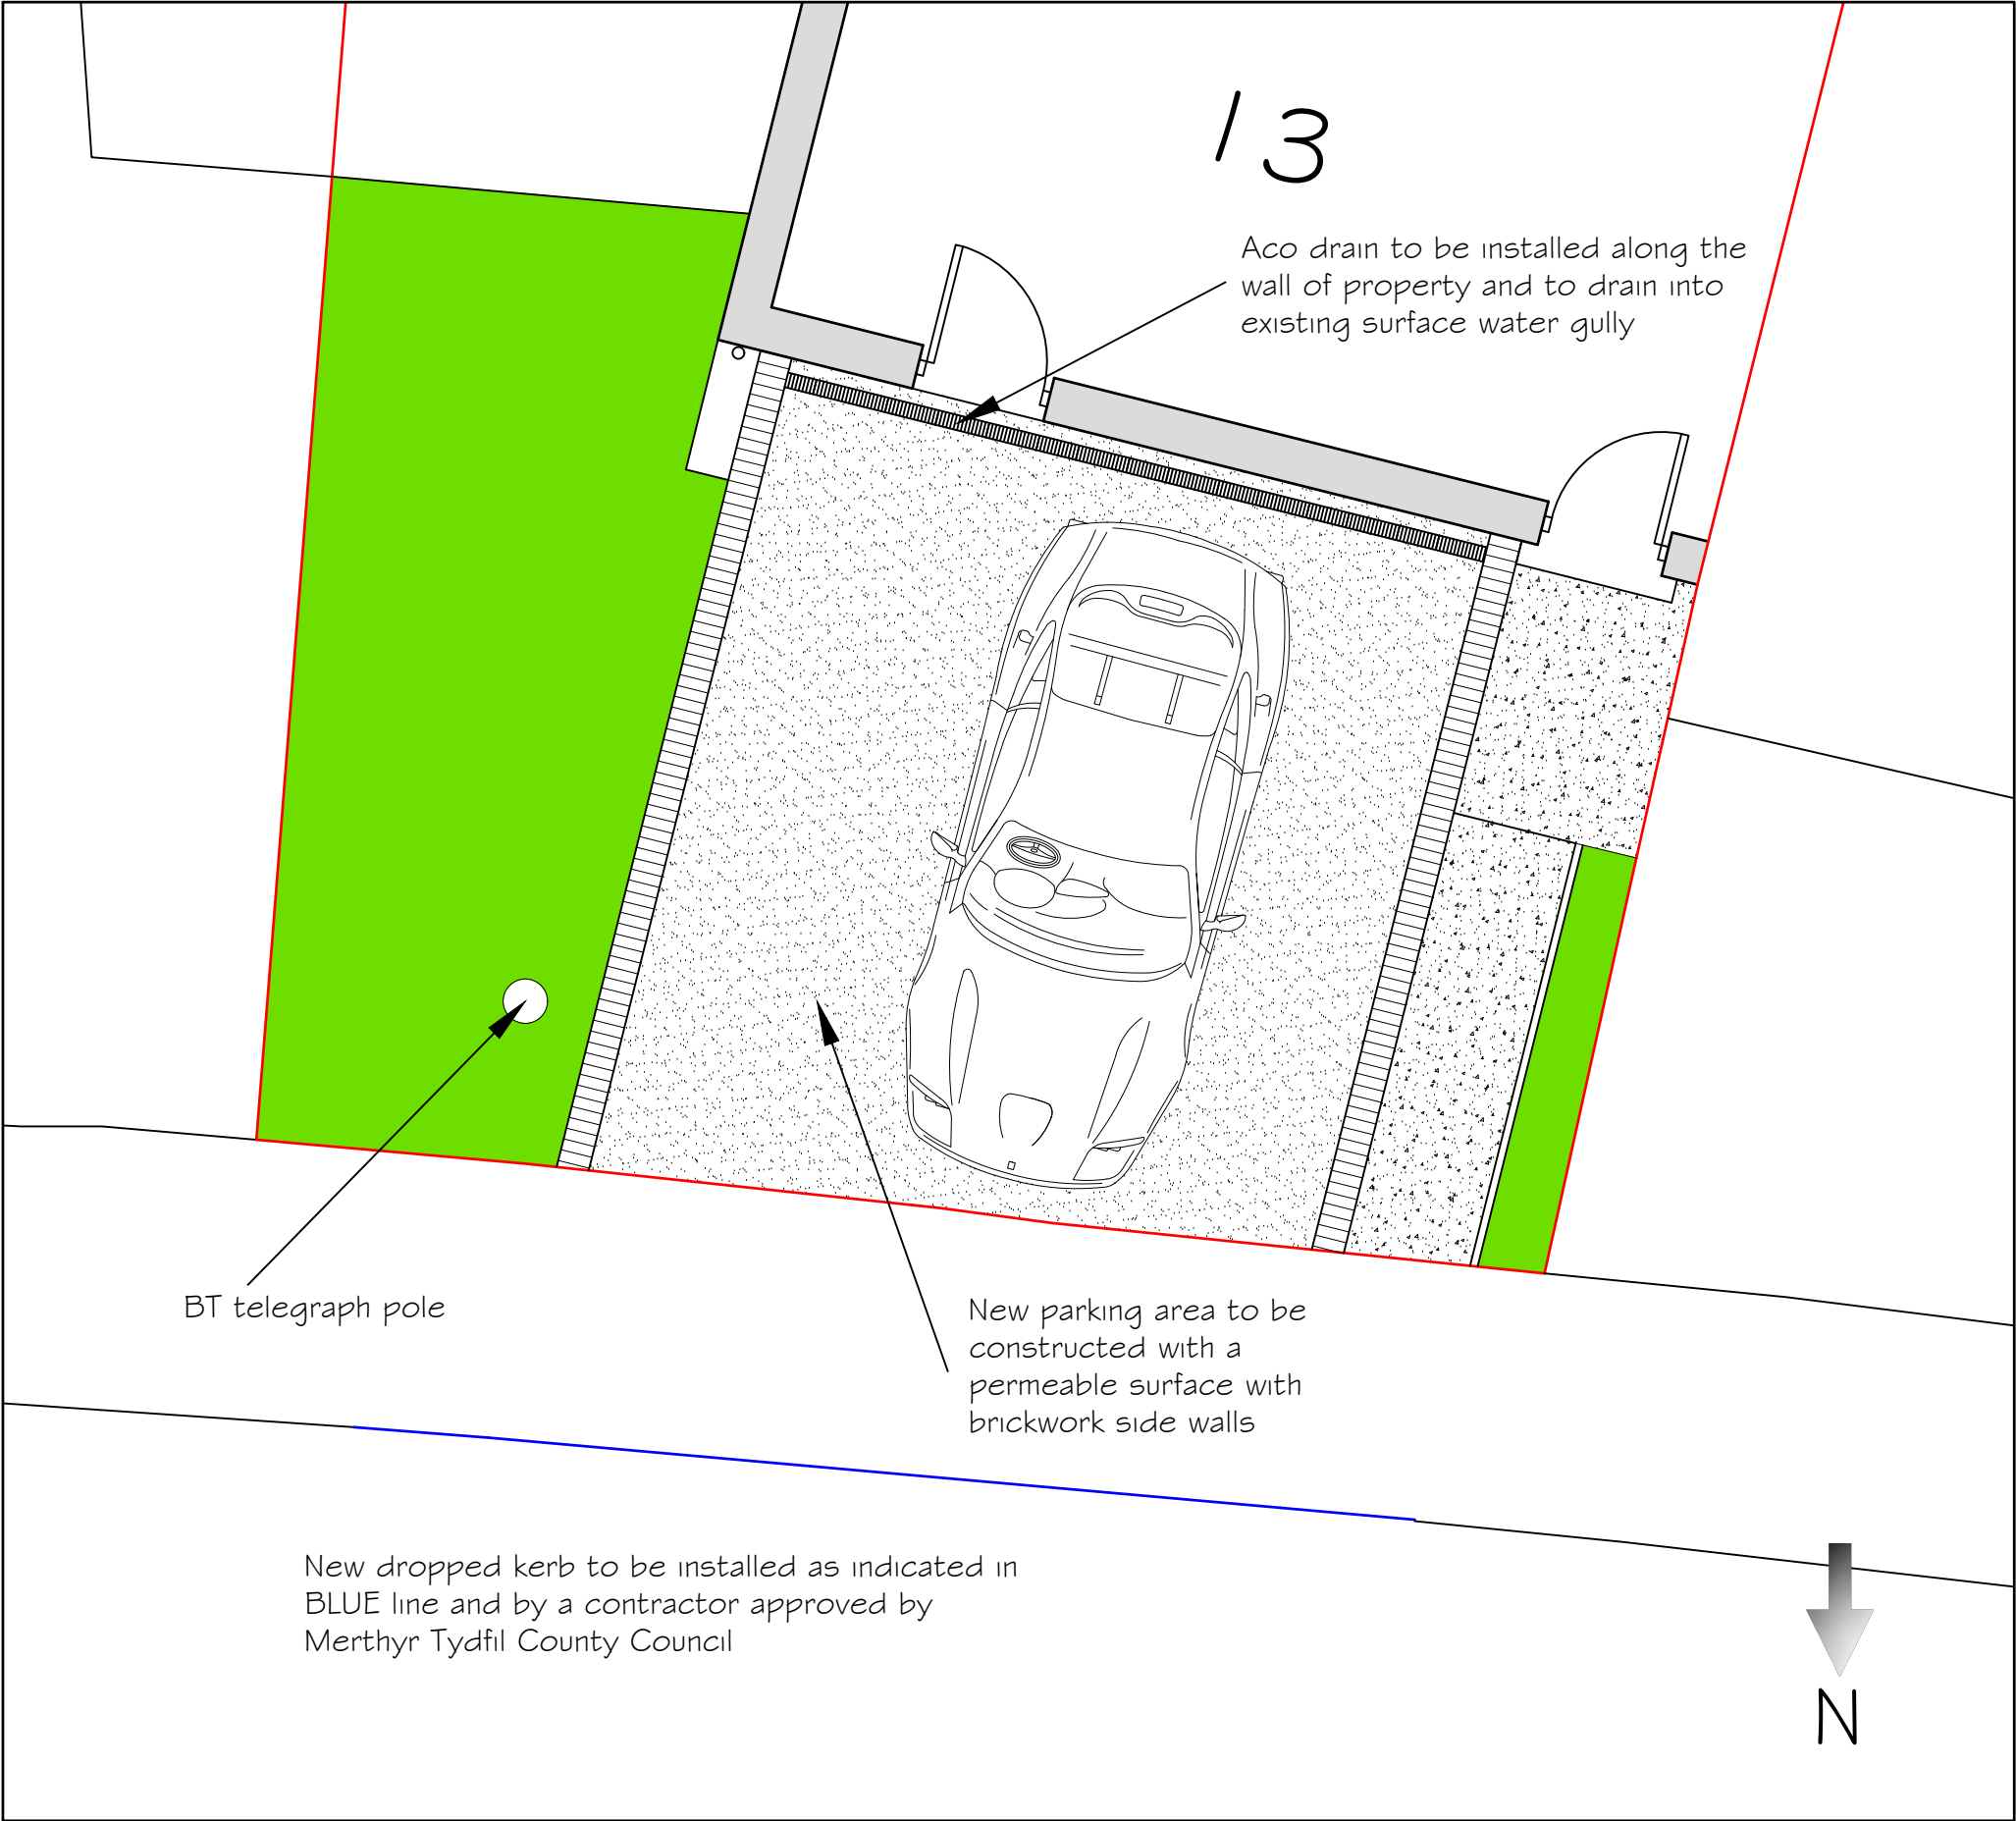

Proposed Garden Plan at 1:50 Scale

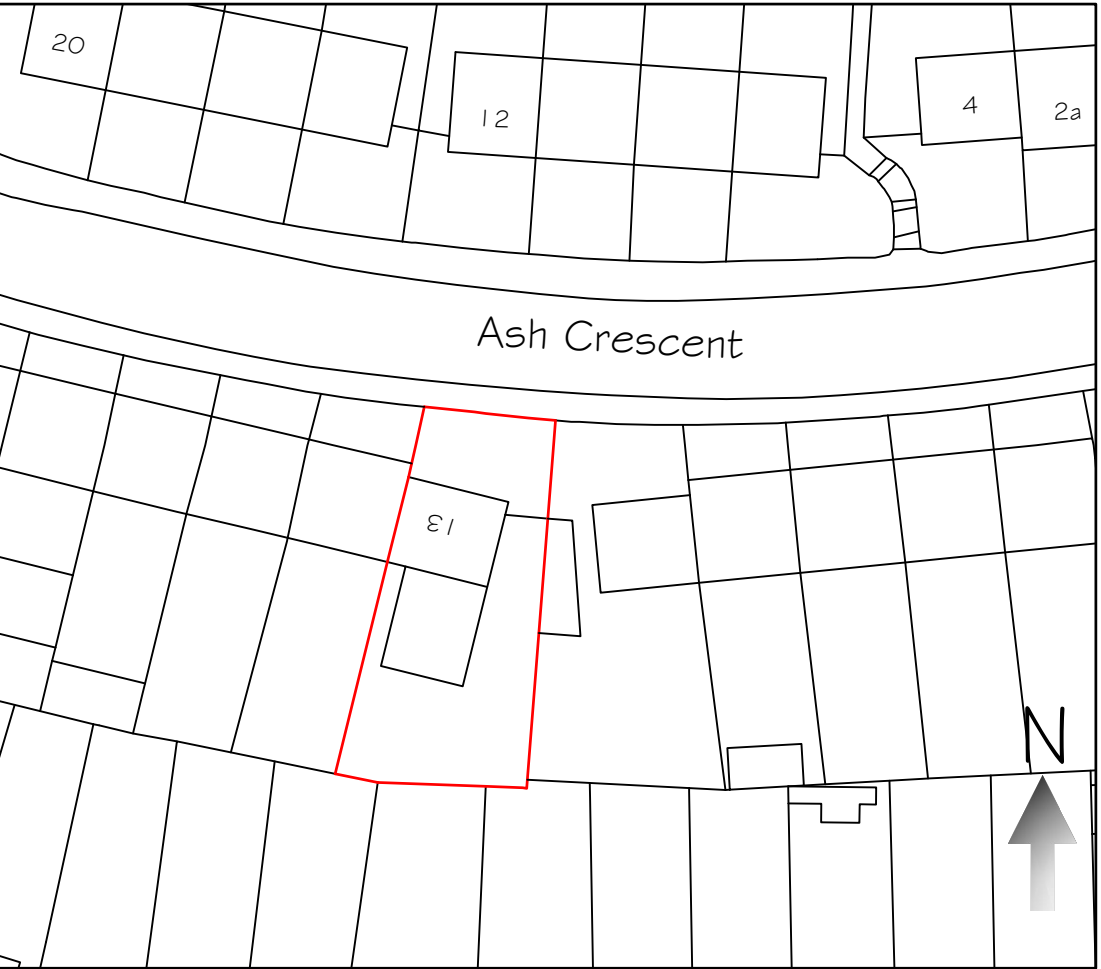

Site Location Plan at 1:500 Scale

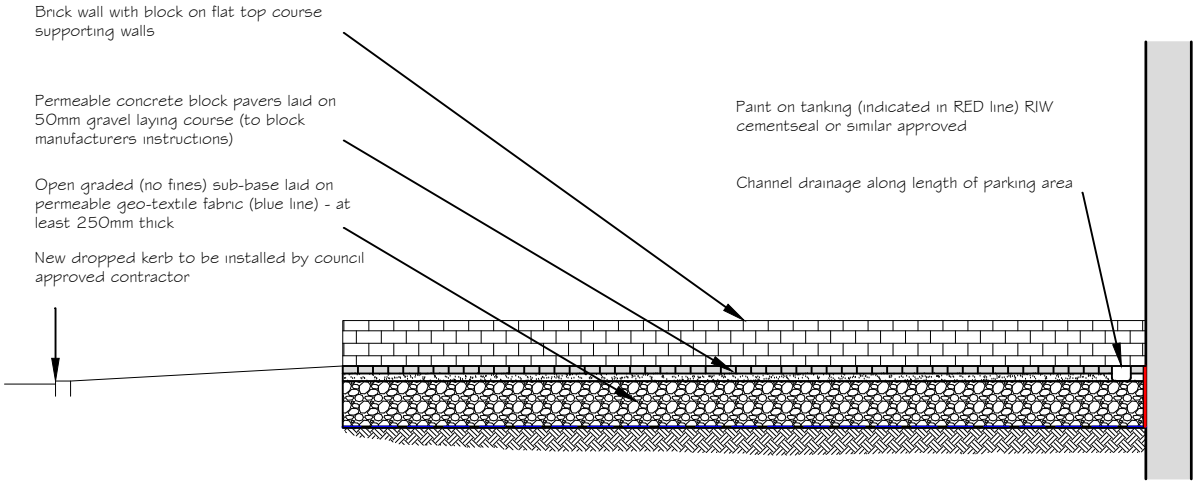

Typical section through proposed parking area
At 1:50 scale

Tecta Associates Ltd Mobile: - 07765800405 E-mail: - info@tecta-associates.co.uk		
Title: Accessibility Work - new parking area Existing & Proposed Garden Layouts 13 Ash Crescent, Merthyr Tydfil, CF47 9PG	Date: Dec 2021	Scale: 1:50 At A2
Client: Merthyr Valleys Homes 22 Lansbury Road, Gellideg, Merthyr Tydfil, CF48 1HA	Number: TAL21/44/01	