


Tree Pit and Tree Staking Detail - Slope

1:25

Tree Staking and Tree Pit Detail Standard Trees 12x4cm (Grth)
Planting On Embankments No Steeper Than 1:2.5


NOTE
ALL TIMBER SHOULD BE PROVIDED FROM A SUSTAINABLE SOURCE AND APPROVED CERTIFIED SOURCE (I.E. FSC OR SCHEME)
SEED MIX TO BE PROVIDED BY THE CONTRACTOR
ALL WRAPPINGS AND MESH TO BE REMOVED FROM ROOTBALL PRIOR TO BACKFILLING

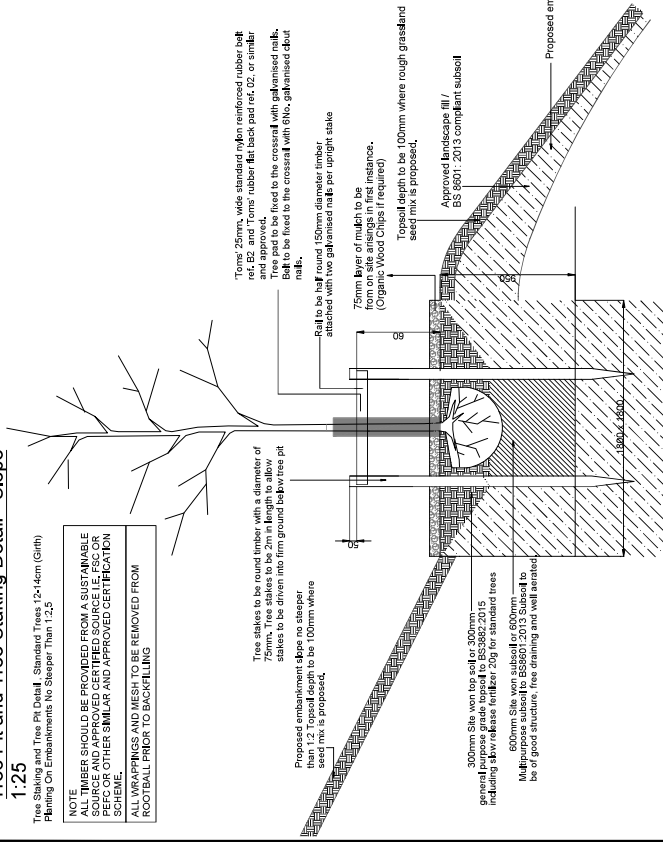

BR Whip Planting to Slope Detail

1:25


Tree shelters to be installed as per manufacturer's instructions with adjustable legs. Shelters to be 600mm high, dia.100x100mm

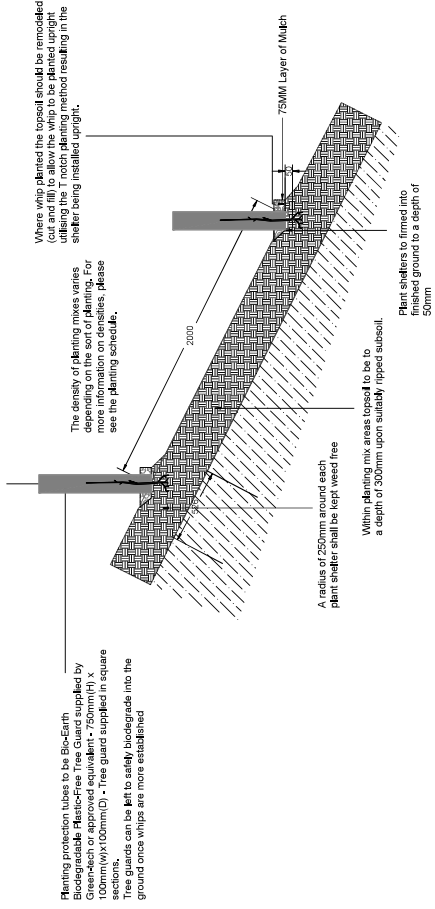

BR Whip Planting Detail


1:25

Planting protection tubes to be Bio-Earth Green-deck or approved equivalent - 750mm(H) x 100mm(W)x100mm(D) - Tree guard supplied in square sections. Shelters can be left to safely biodegrade into the ground once whips are more established

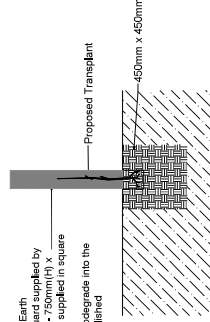

NOTES

1. DRAWINGS TO BE PRINTED IN COLOUR.
2. Unless otherwise stated all dimensions are shown in reference only and is not to be scaled.
3. Do not measure off this drawing. This drawing is for reference only and is not to be scaled.
4. Any discrepancies between this drawing and any other information is to be reported to the landscape architect for clarification.
5. This drawing must be read in conjunction with drawings CODWB015EMER-AMEY-ELB-X-X-CR-L-001, CODWB015EMER-AMEY-ELB-X-X-CR-L-002 and Series 3000 Specification
6. The contractor must ascertain exact locations of underground services and maintenance points.
7. All plants to be planted outside of planting season (November - March) must be contained. Specific agreed planting dates to be included in the planting schedule - see Series 3000 Specification for more detail.

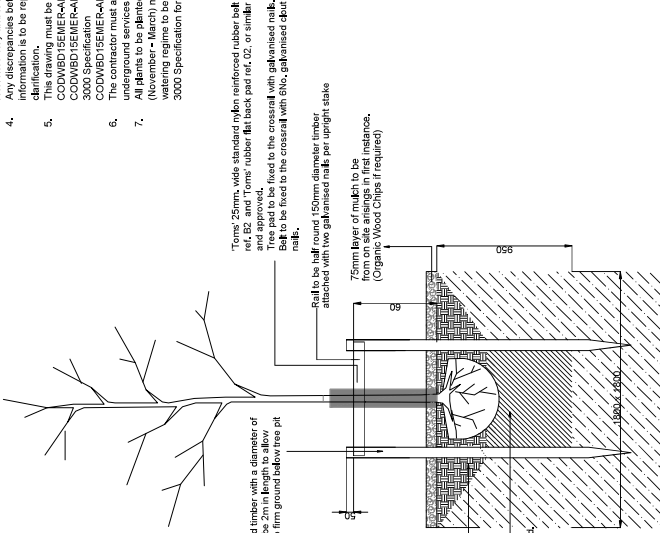

Copyright in this design © Amey

ameyconsulting

www.amey.co.uk

Client
TRAFNIDIAETH CYMRU
TRANSPORT FOR WALES

Project Name
Merthyr Branch
Wales & Borders
Quakers Yard
Standard Planting Details

Original Dwg Size : A2
Dimensions : mm
Scale : As Shown

Drawing Status
FOR CONSTRUCTION
Suitability
S4

Drawing No
CODWB015EMER-AMEY-ELB-X-X-CR-L-003
Revision
P02

