
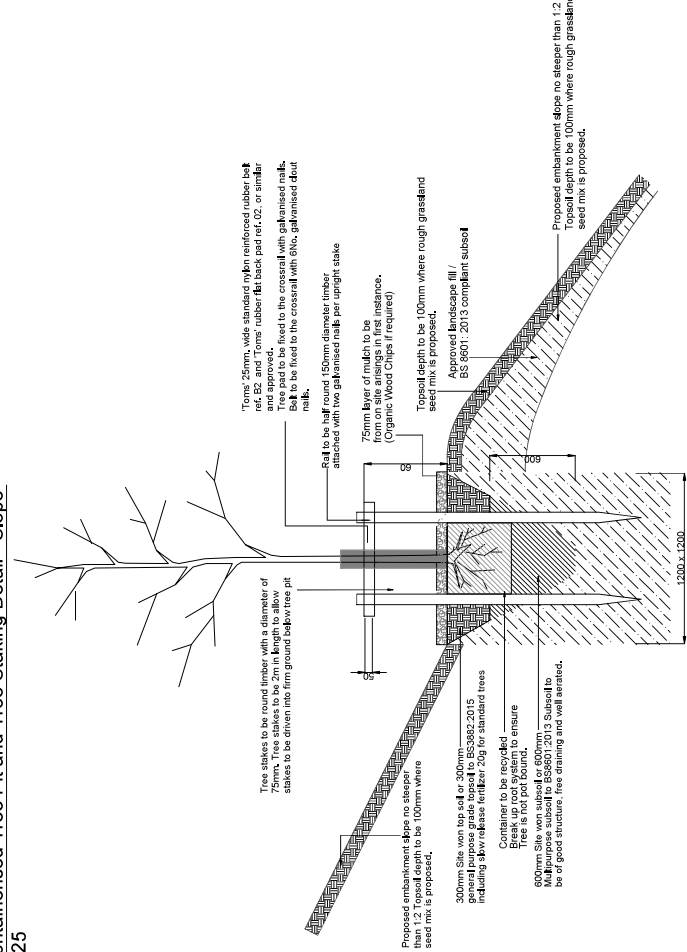


Containerised Tree Pit and Tree Staking Detail - Slope

$$\frac{1:2.5}{1:2.5}$$


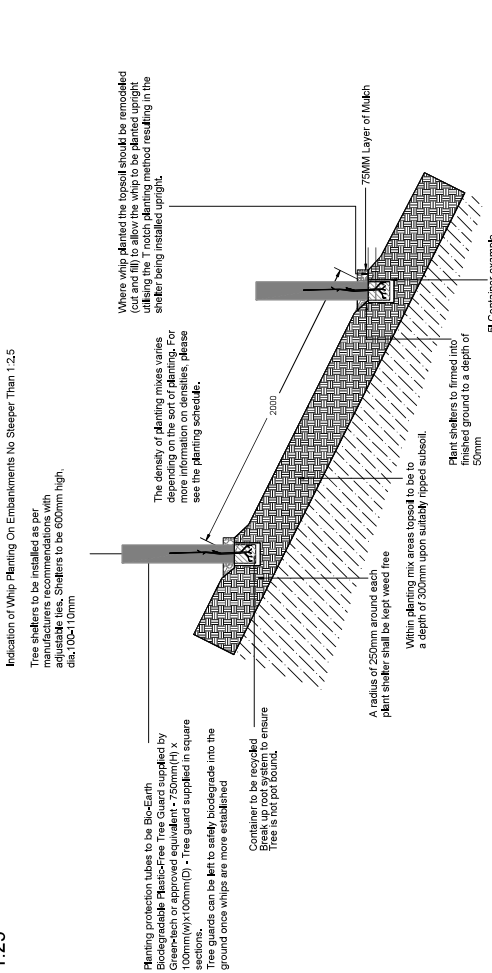
Containerised Tree Pit and Tree Staking Details

1:25

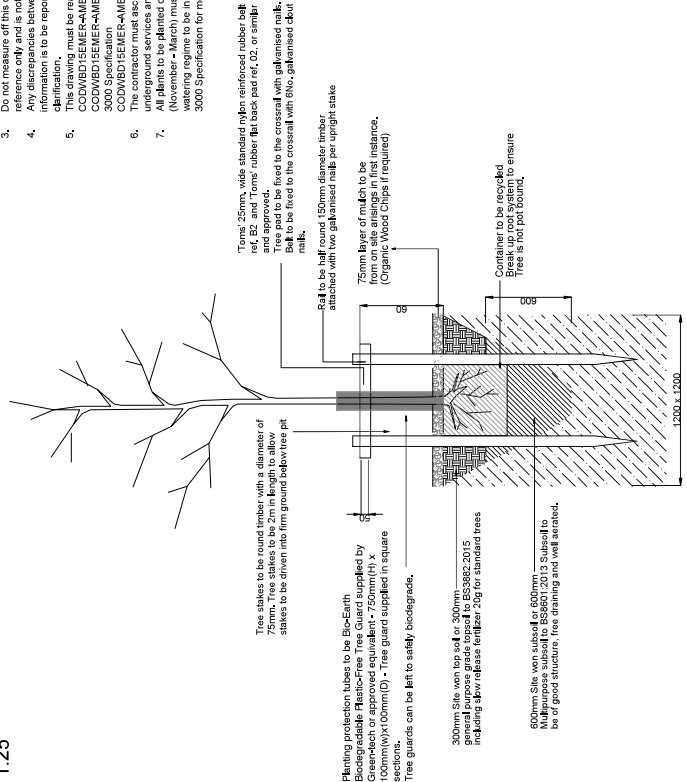


Containerised Planting to Slope Detail

1.25



Containerised Planting Details

1.25

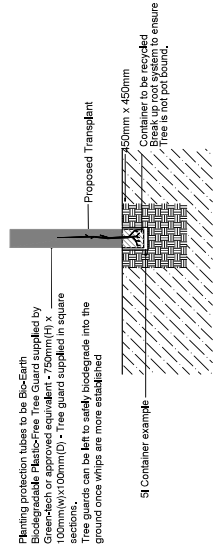

P02	Spec update	LG	AAM	BC	21/05/24
P01	Update for S4	LG	AAM	BC	02/02/24
Rev	Rev details	Drawn	Chkd	Appd	Date
	Designed: AAM				
	Drawn: AJ				Date: 31/03/2023
	Checked: AAM				Date: 03/04/2023
	Approved: BC				Date: 02/04/2023
Copyright in this design © Jarey					
ameyconsulting		www.amey.co.uk			
Client		 TRAFNIDIAETH CYMRU TRANSPORT FOR WALES			
Project Name		Merthyr Branch Wales & Borders			
Drawing Title		Quakers Yard Planting Details Containerised Species			
Original Dig Size		A2		Scale: As Shown	
Dimensions		mm			
Drawing Status		FOR CONSTRUCTION		Suitability	
Drawing No		COWARD\BENEF-AME\CEL-X\DR-LJ005		S4	
COWARD\BENEF-AME\CEL-X\DR-LJ005				Revision	
				P102	