
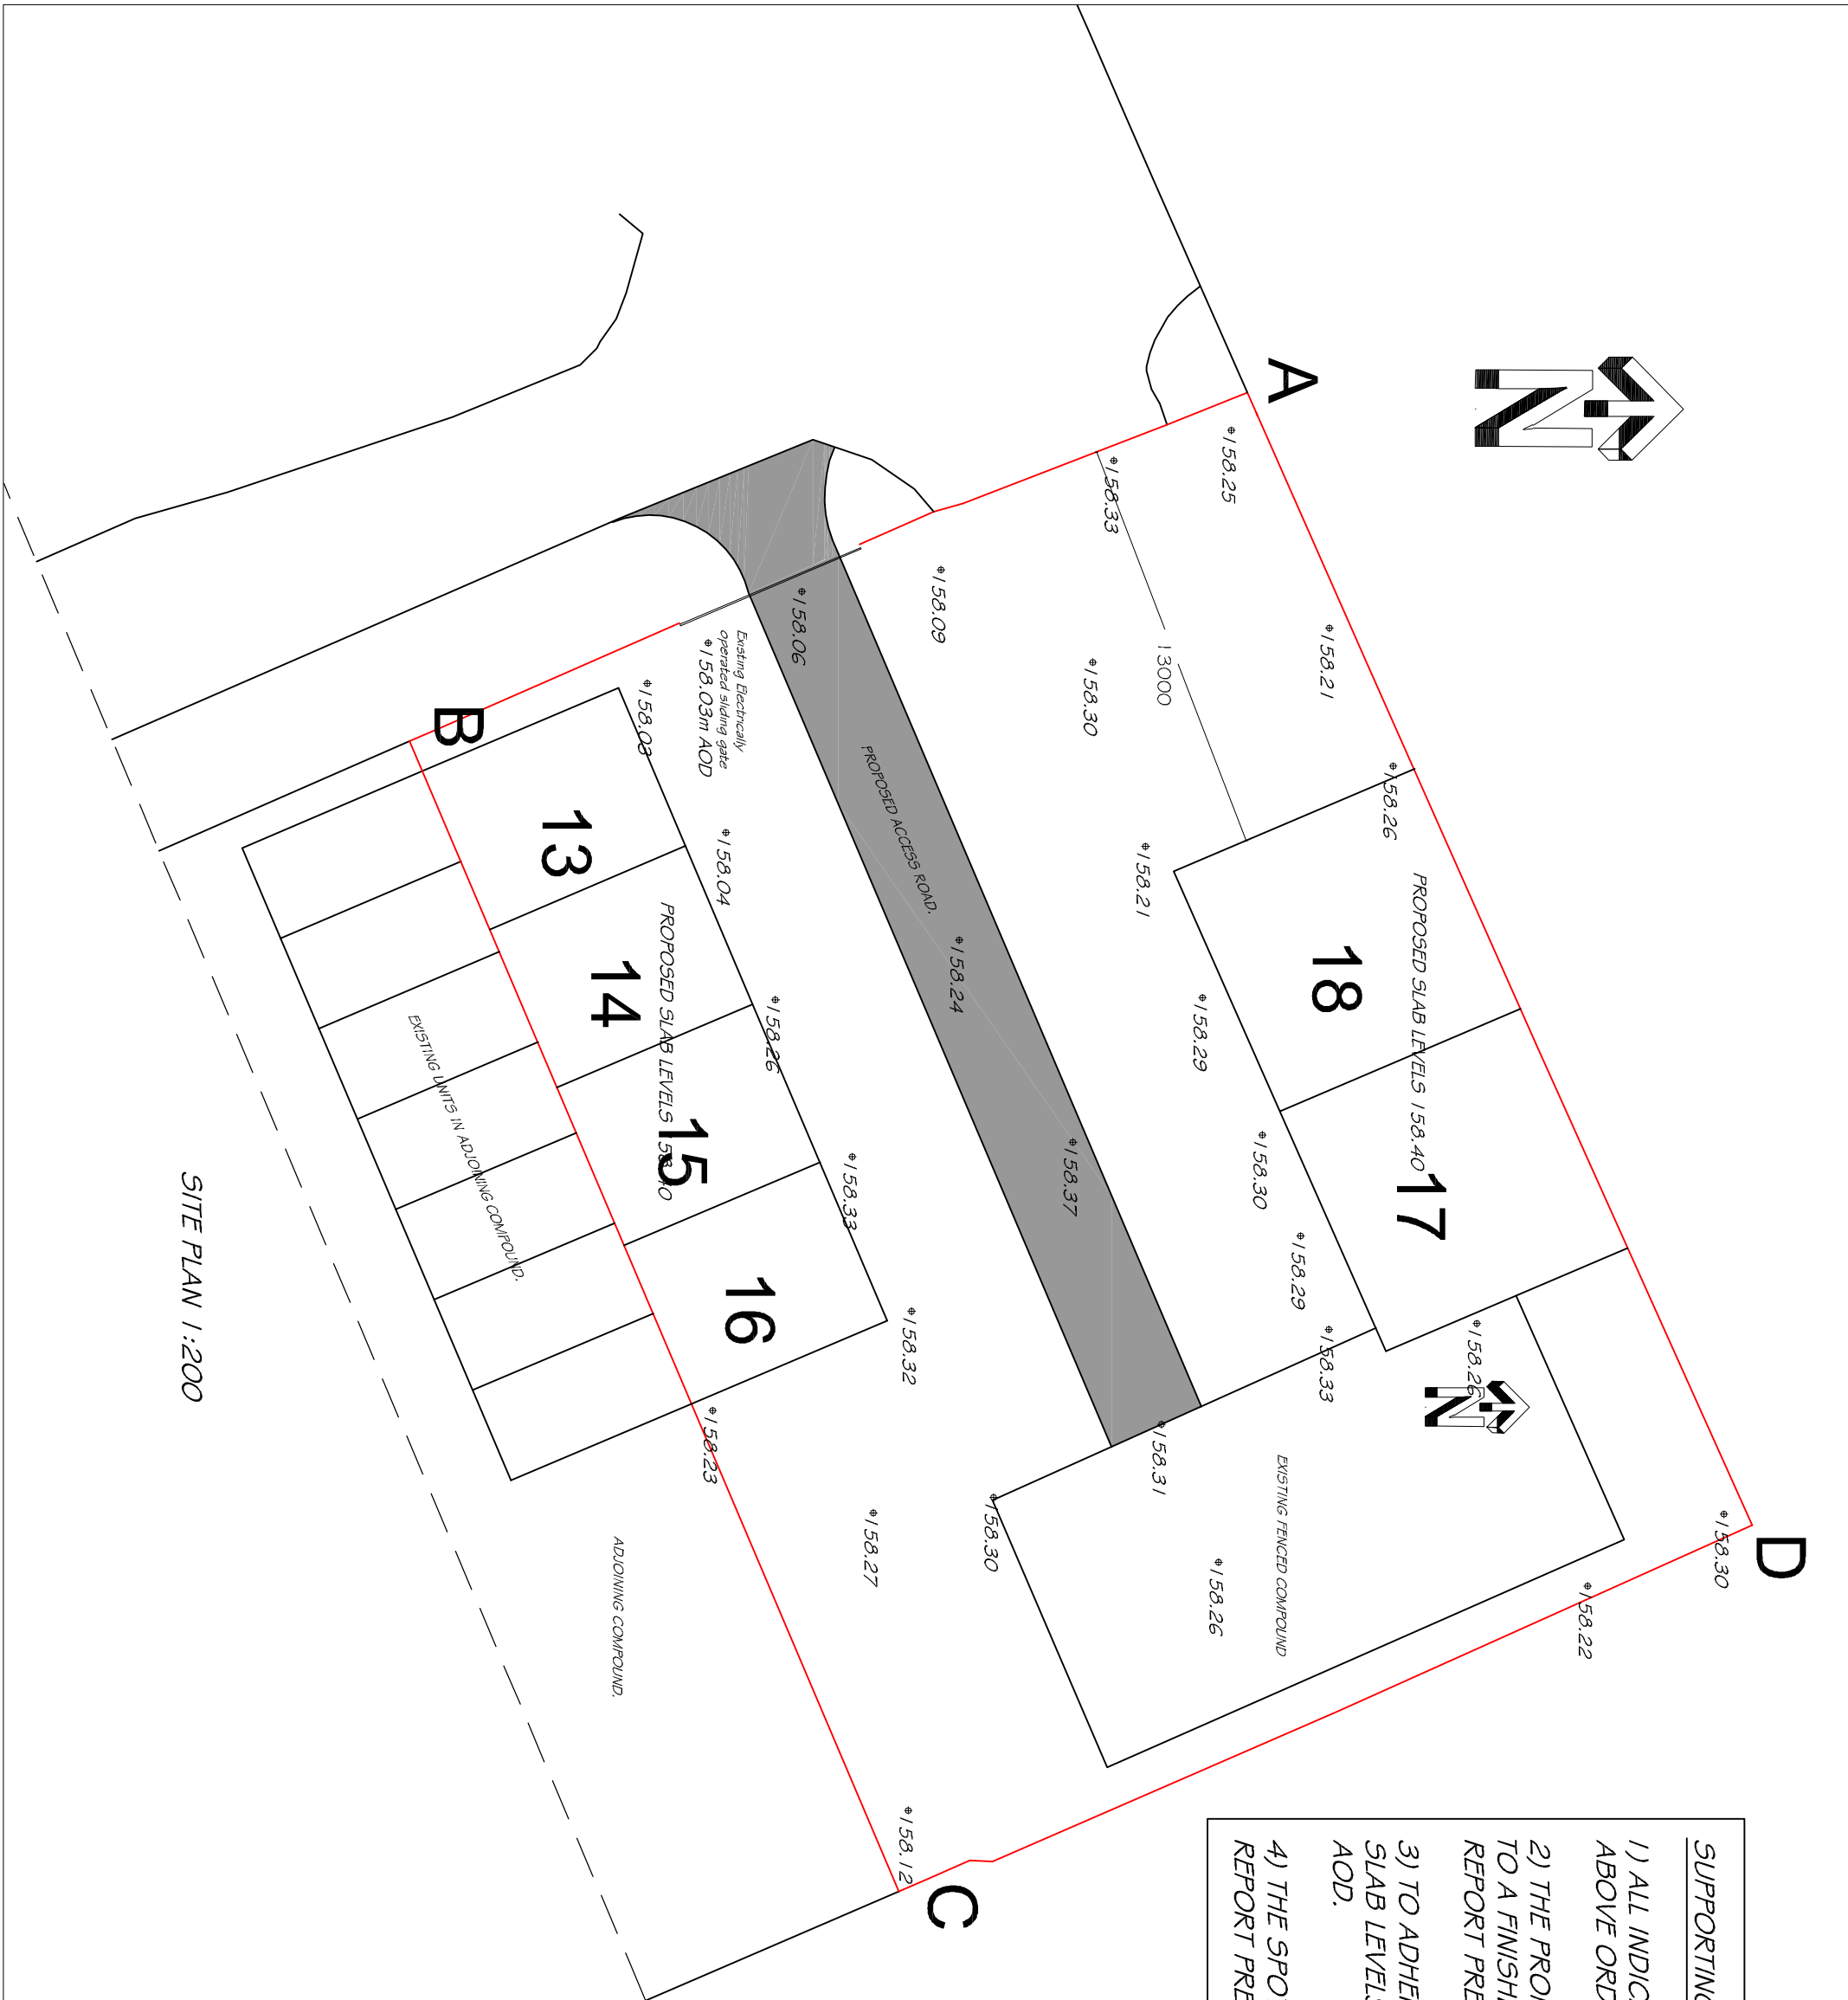


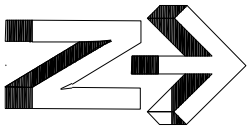

SITE PLAN 1:200

SUPPORTING INFORMATION:

- 1) ALL INDICATED LEVELS ARE QUOTED IN METRES ABOVE ORDNANCE DATUM.
- 2) THE PROPOSED LEVEL OF THE SITE TO BE PROFILED TO A FINISHED LEVEL AS RECOMMENDED BY THE REPORT PREPARED BY HYDRO-SOLUTIONS.
- 3) TO ADHERE TO THESE RECOMMENDATIONS, THE SLAB LEVELS OF THE UNITS TO BE SET AT 158.45m AOD.
- 4) THE SPOT LEVELS SHOWN ARE TAKEN FROM THE REPORT PREPARED BY HYDRO-SOLUTIONS.

NOTE!
THIS INFORMATION TO BE READ IN CONJUNCTION WITH HYDRO-SOLUTION REPORT AS SUBMITTED TO MERTHYR TYDFIL COUNTY BOROUGH PLANNING DEPT.

PROPOSED STORAGE UNITS
AT:
THE WILLOWS,
ABERCANAID,
MERTHYR TYDFIL
January 2021