


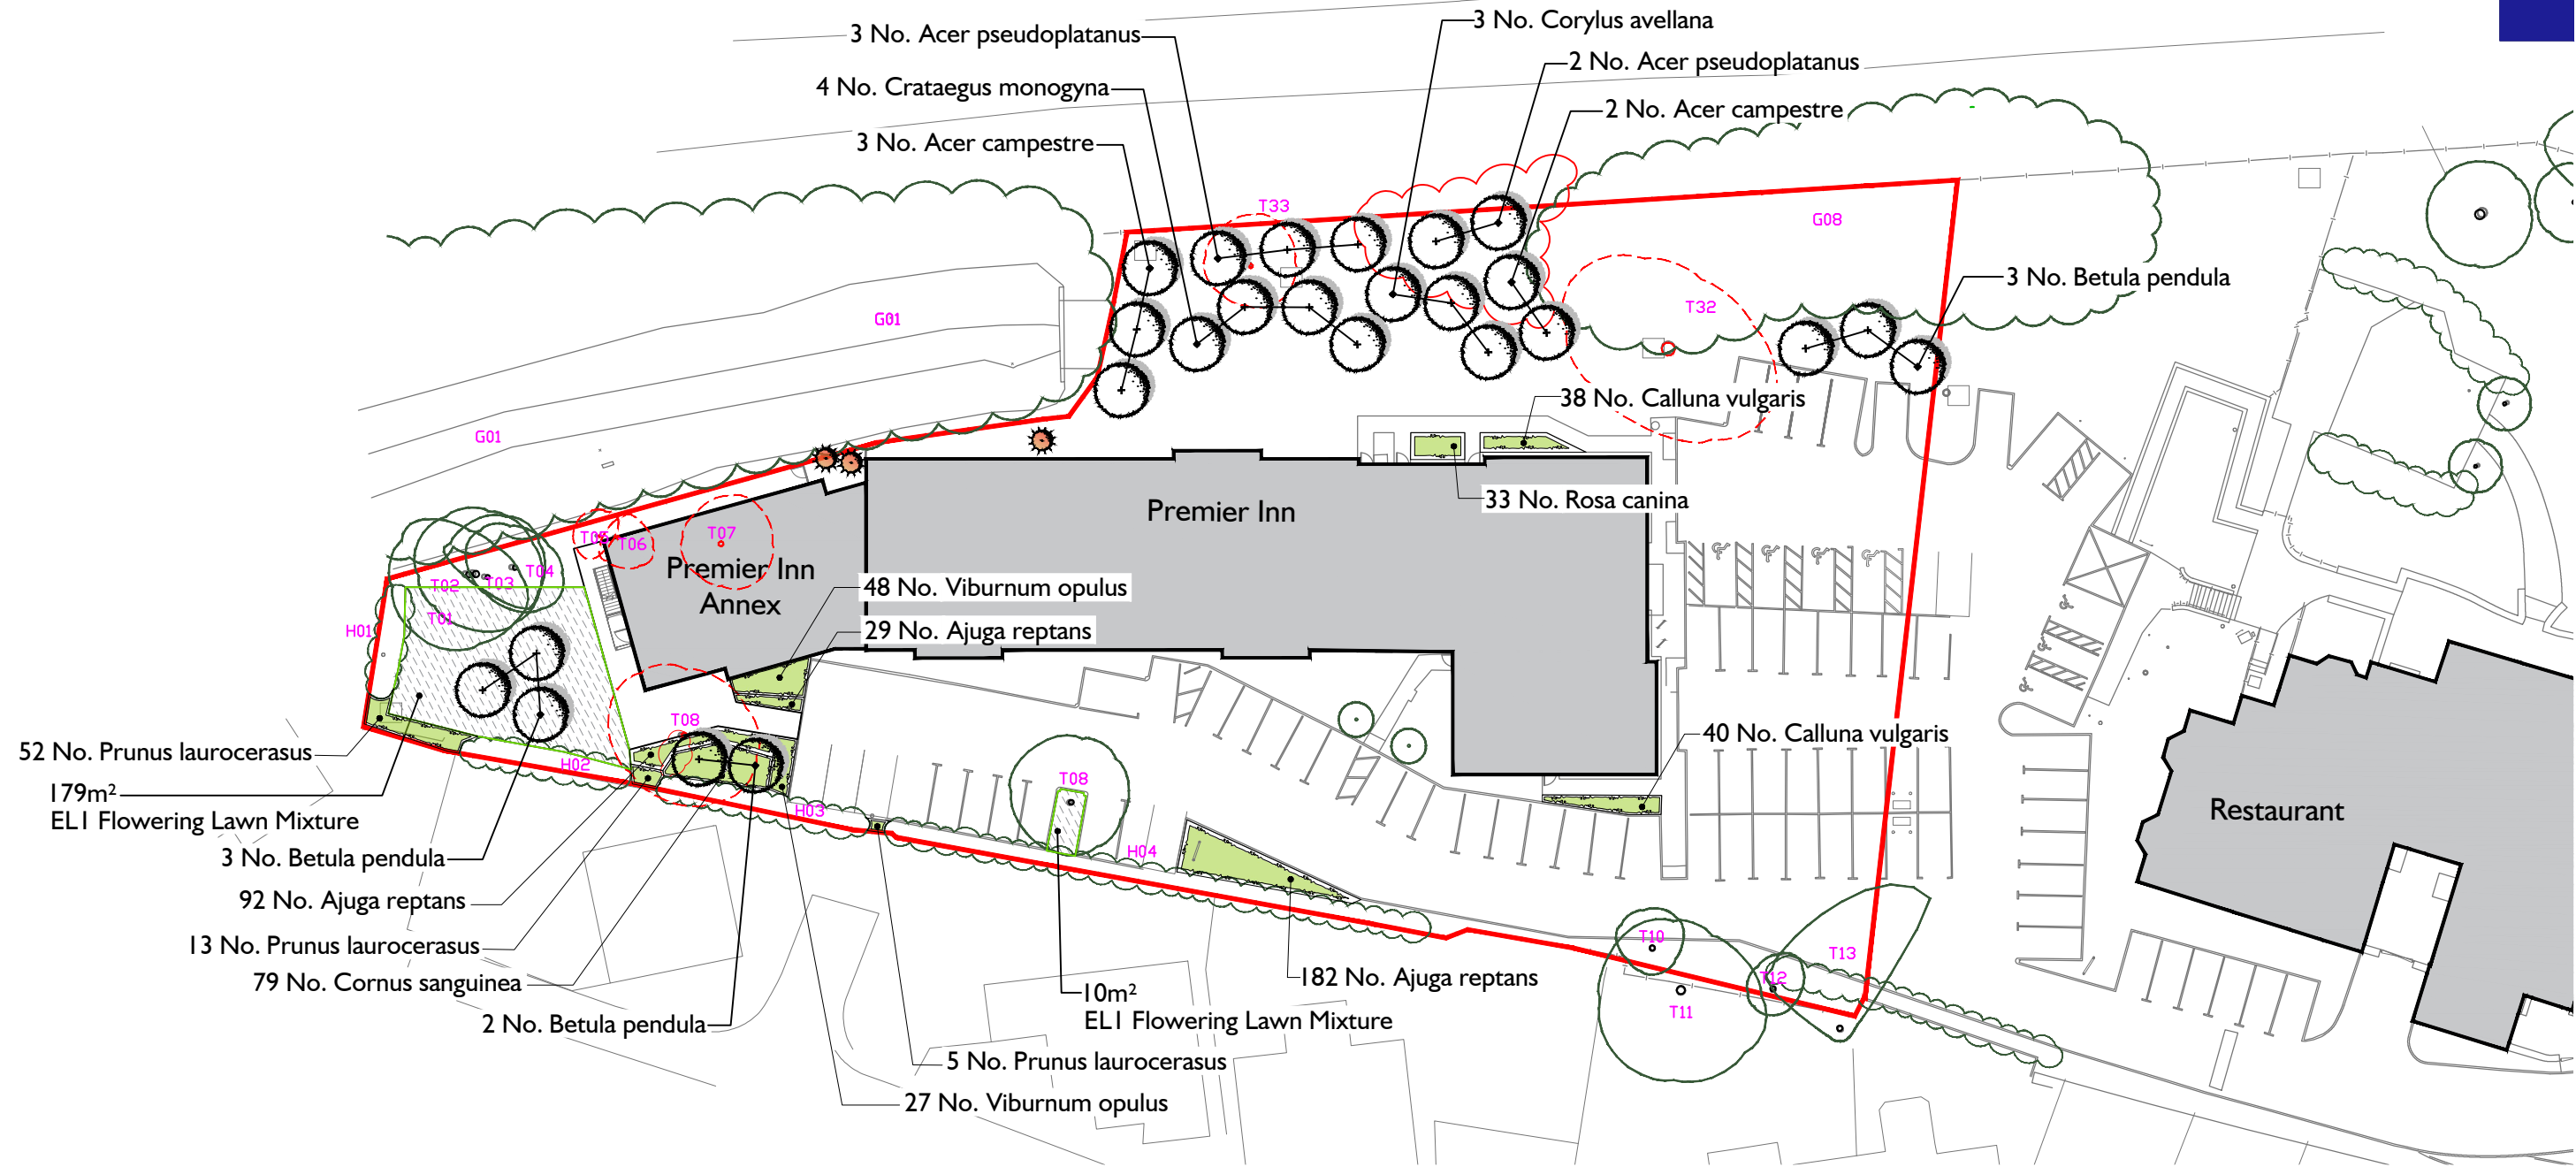

KEY

Existing tree to be retained

Other existing vegetation retained

Existing tree to be removed

Other existing vegetation removed

Proposed native tree

Proposed native shrub / mixed planting

Proposed Lawn Grass mixture

Invasive non-native plant removed.
For detail, refer Preliminary Ecological Appraisal.

Refer to I266-SW-02 for Plant
Schedule and Specification

SCALE

1:500 @ A3

NORTH

C	Native Trees added	2025-10-13	SP	ES
B	Updated layout	2025-08-28	SP	ES
A	Updated layout	2025-08-08	SP	ES
-	First issue	2025-02-03	RV	ES
rev	description	date	by	chk

project
PI MERTHYR TYDFIL

client
WHITBREAD GROUP PLC

drawing title
DETAILED LANDSCAPE PROPOSALS - 1 OF 2

drawing number	revision	status	scale
I266-SW-01	C	PLANNING	1:500 @ A3

GENERAL NOTES:
This drawing is to be read in conjunction with all other relevant disciplines drawings, schedules, specifications and supporting information. Any discrepancies are to be reported to Indigo Landscape Architects Limited and resolution sought prior to proceeding. This drawing is subject to copyright.