




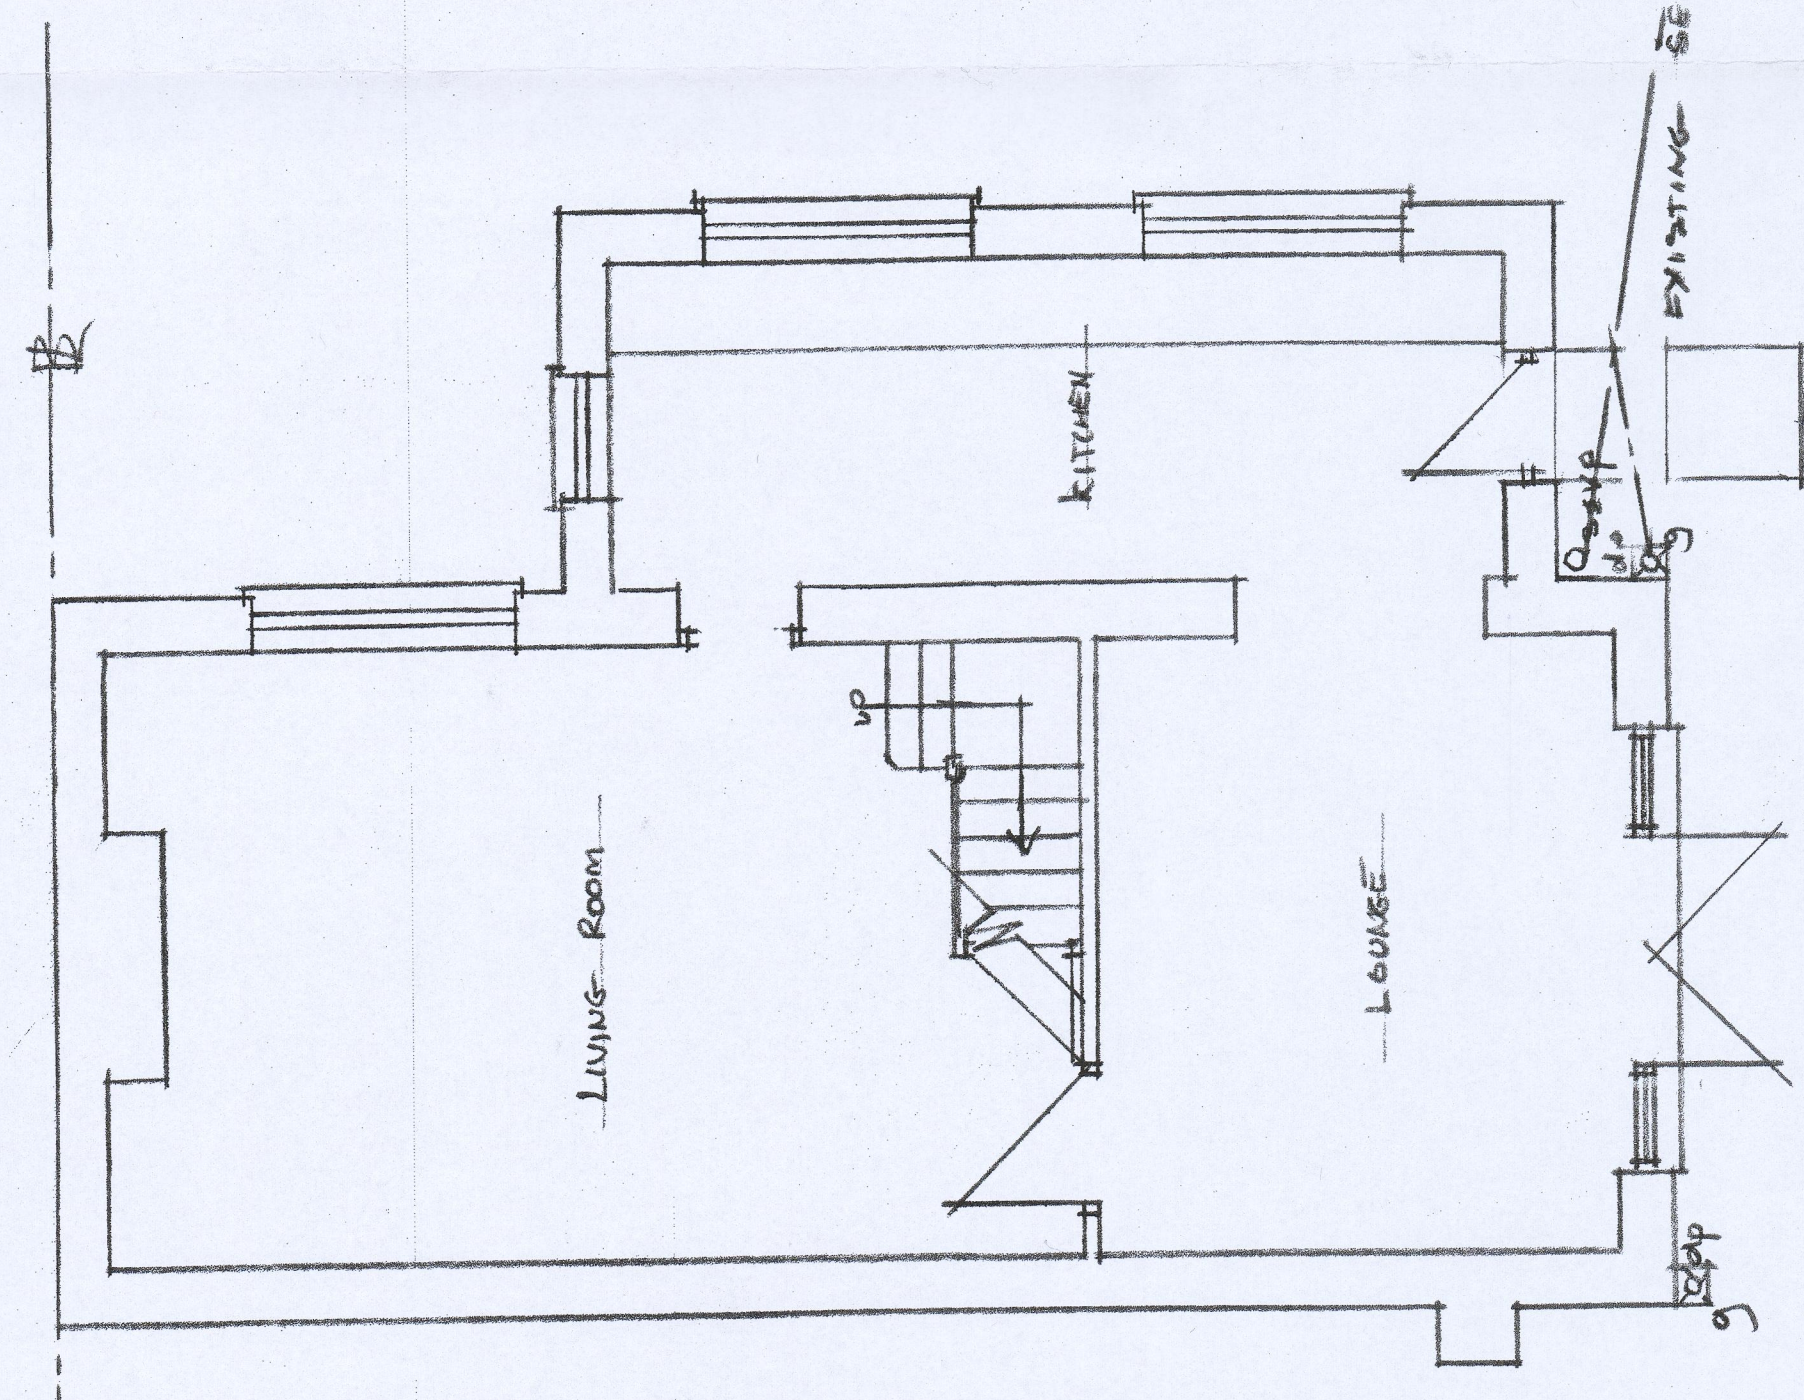


EXISTING GROUND FLOOR

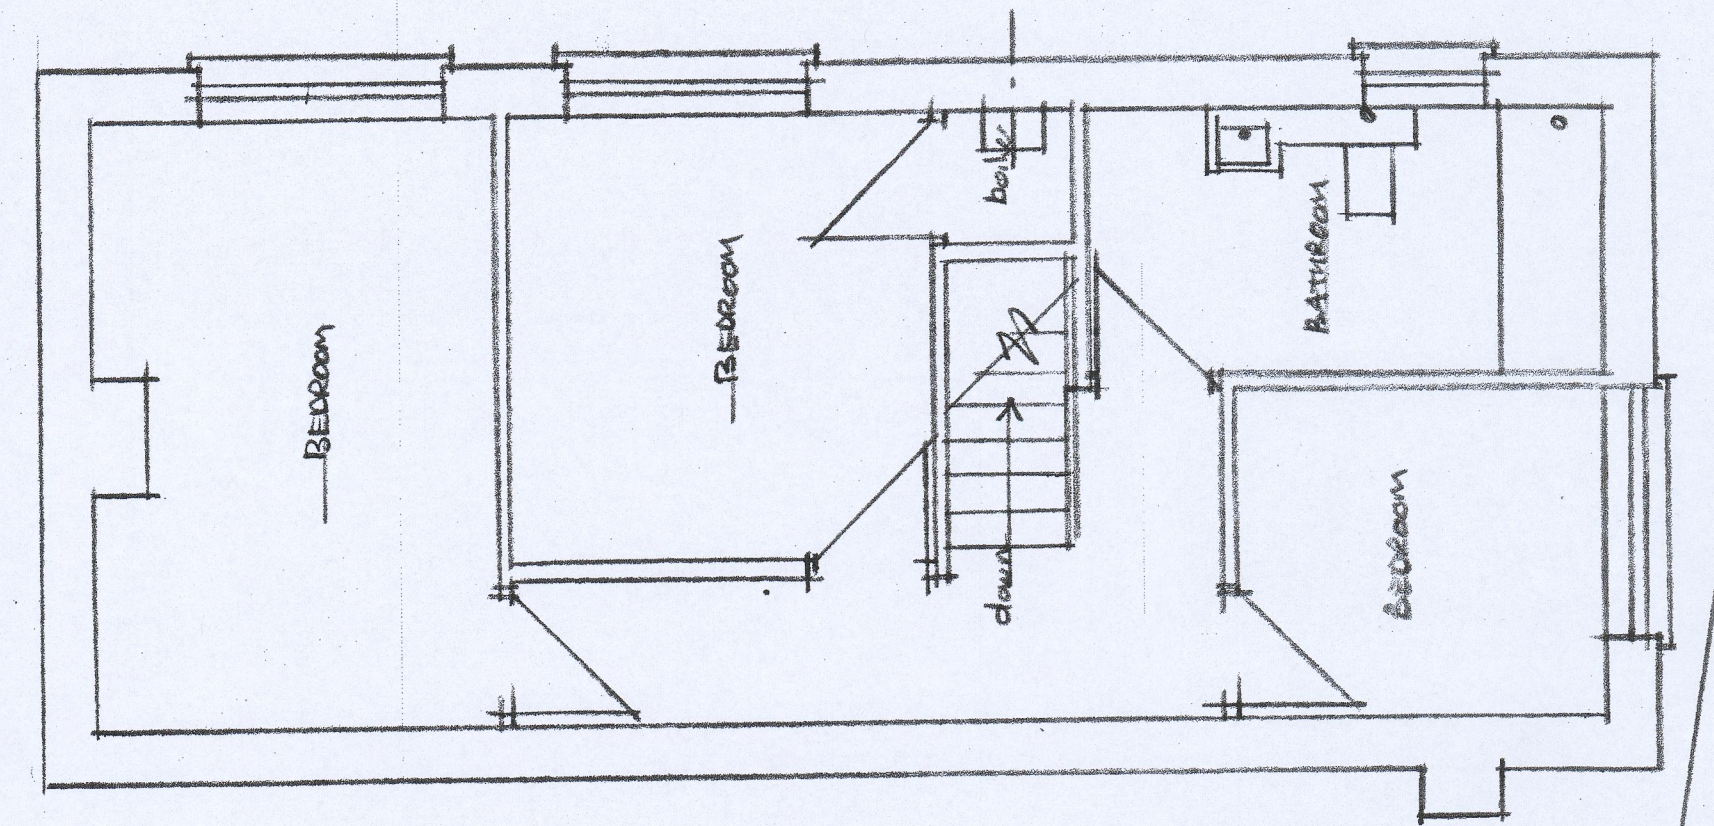


EXISTING/PROPOSED FIRST FLOOR

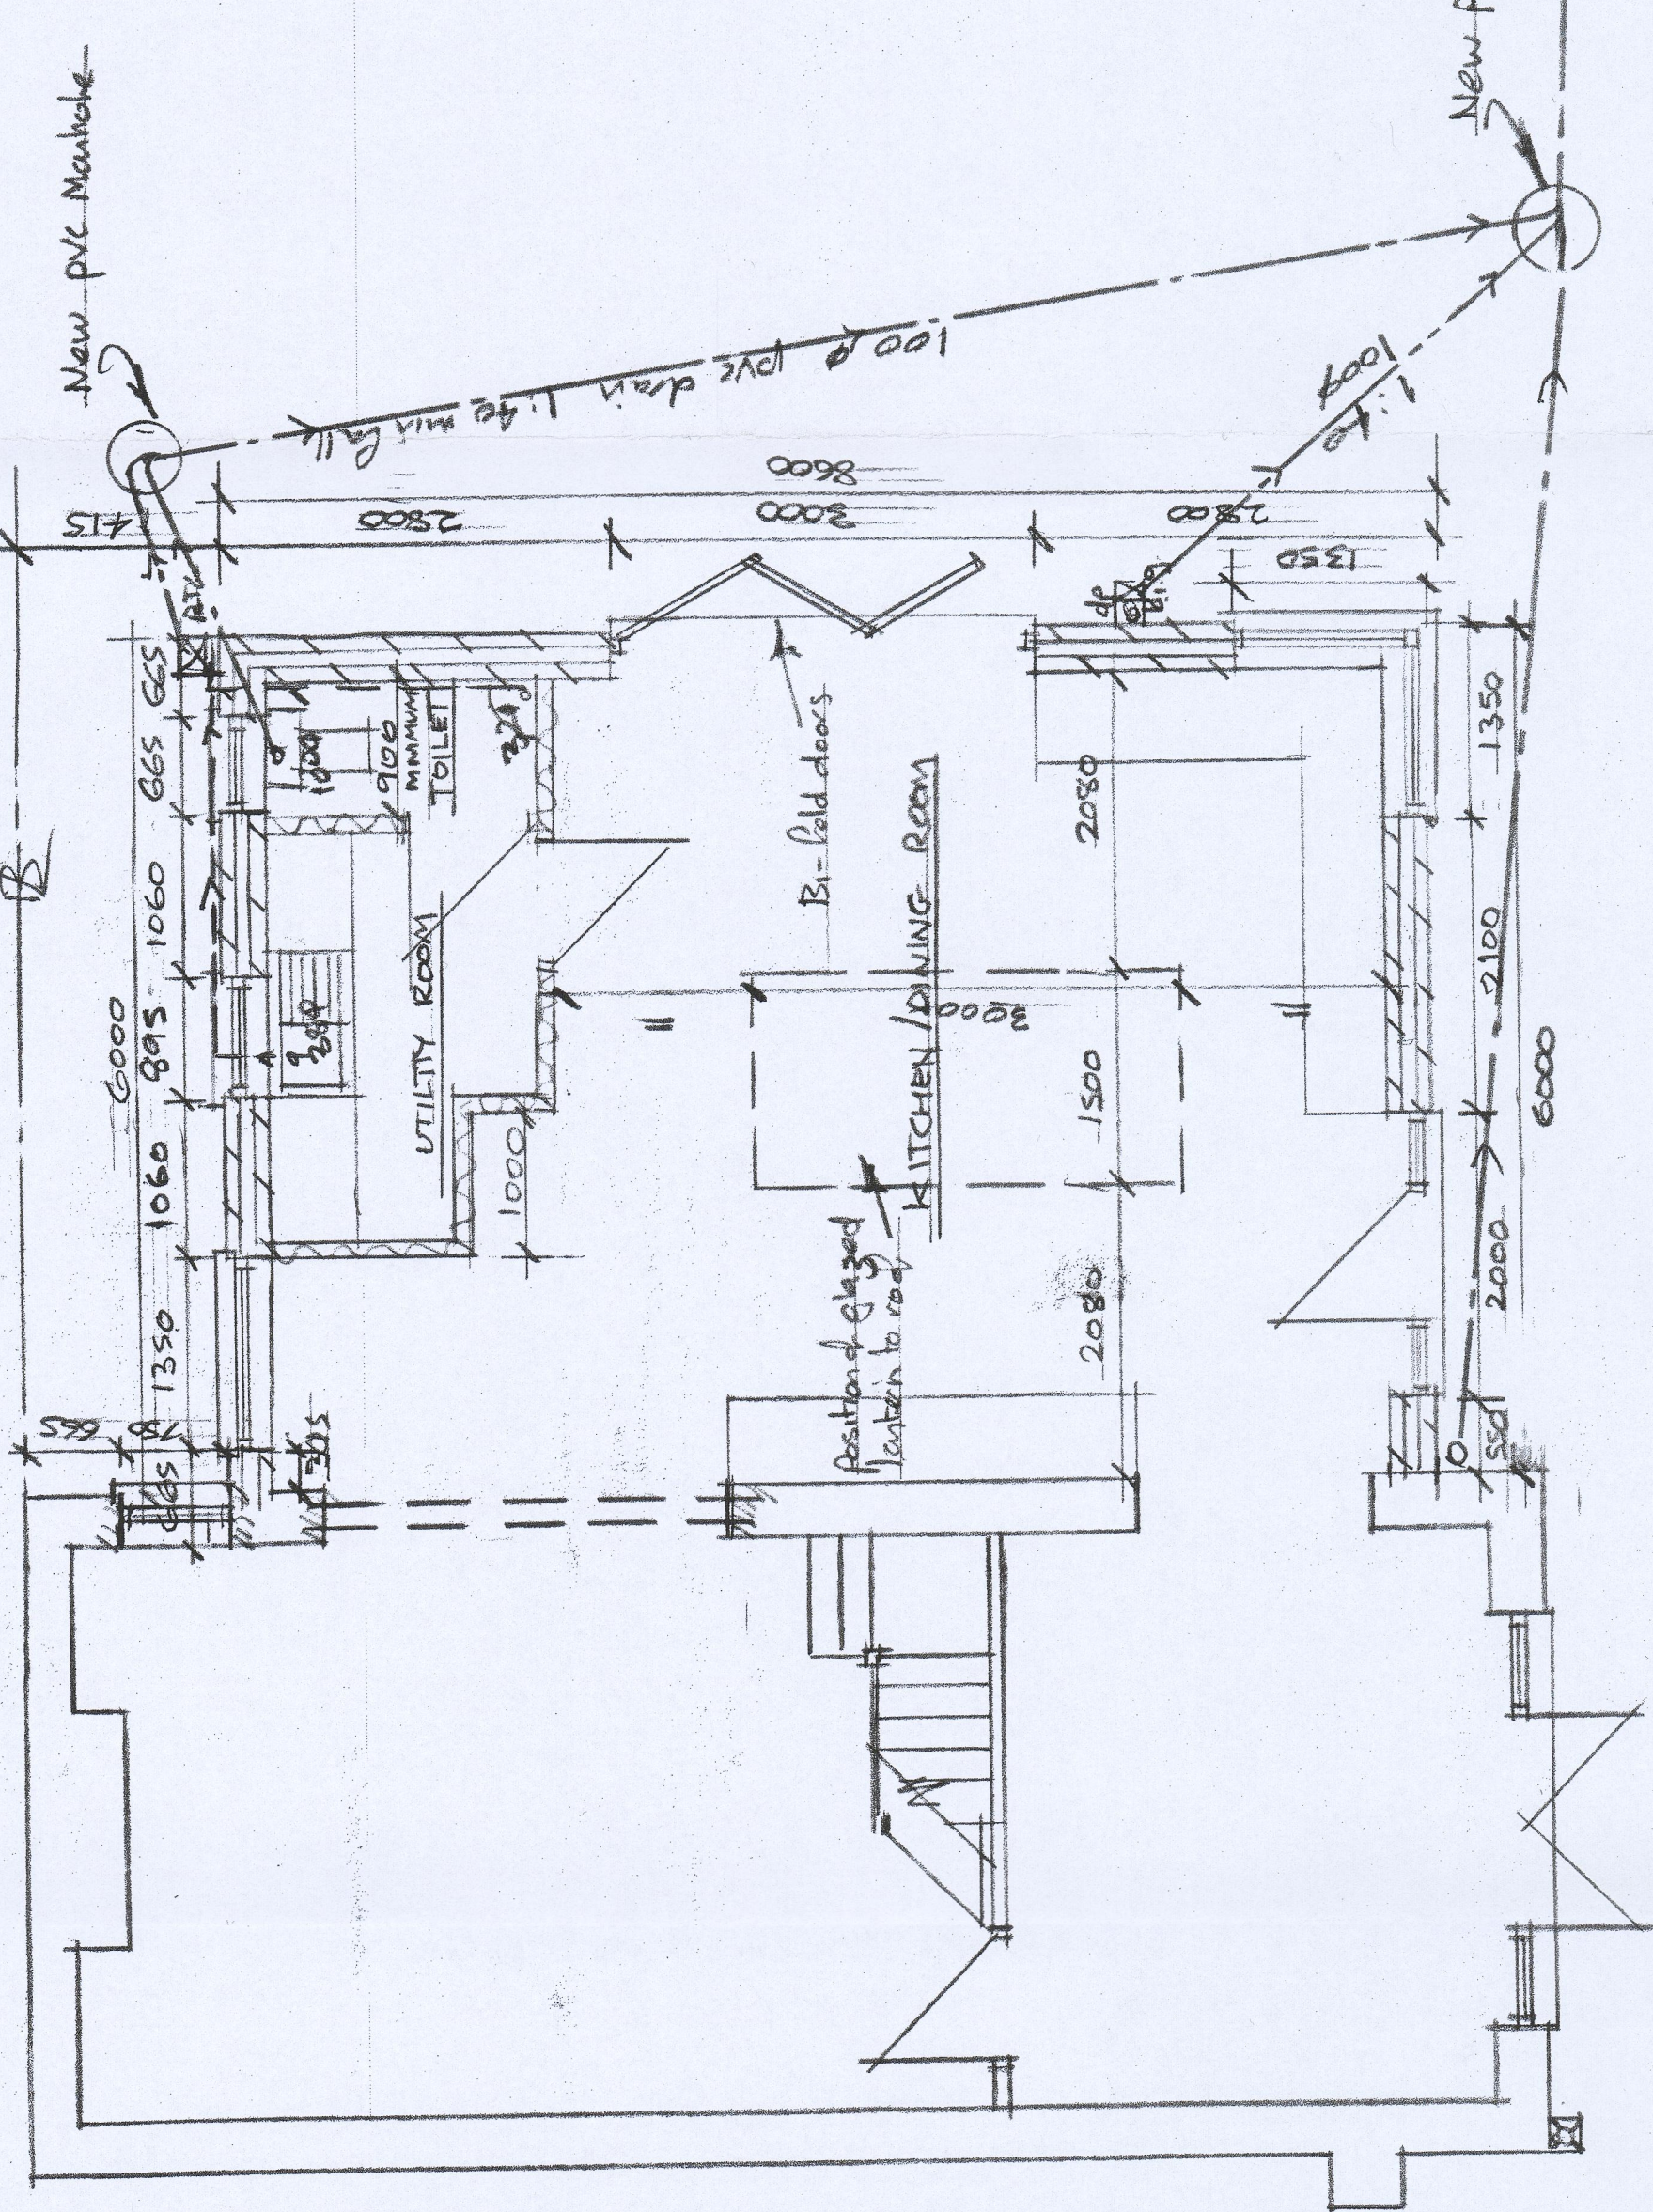


PROPOSED GROUND FLOOR

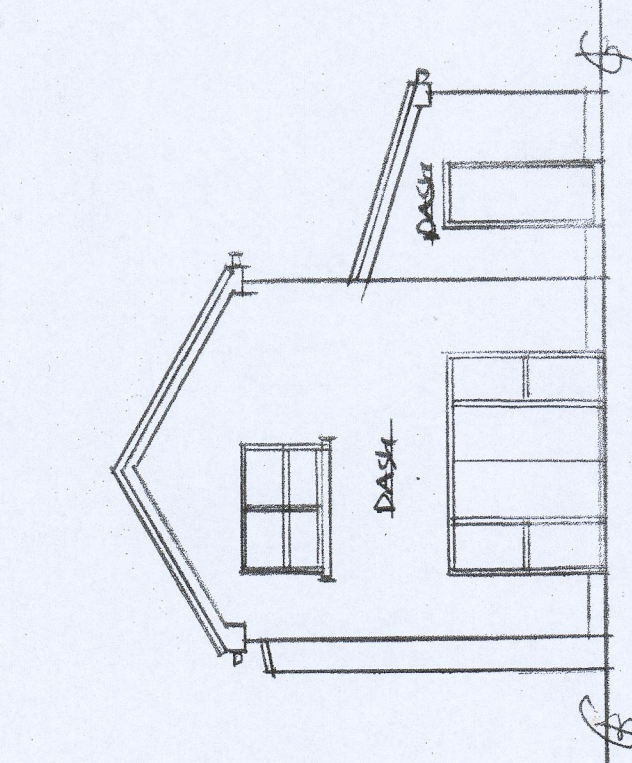


EXISTING FRONT ELEVATION

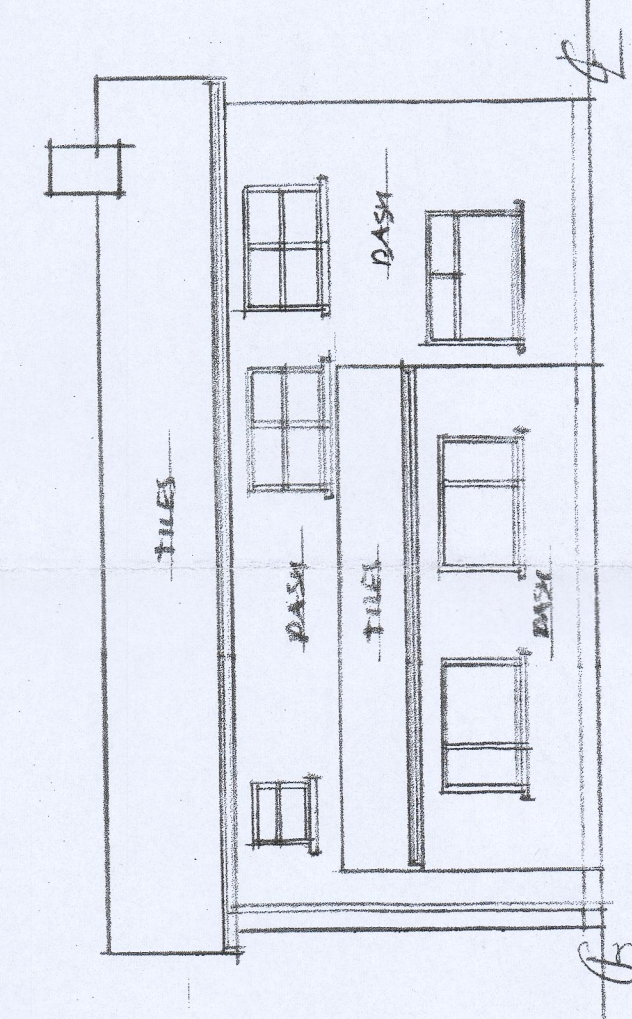


EXISTING SIDE ELEVATION

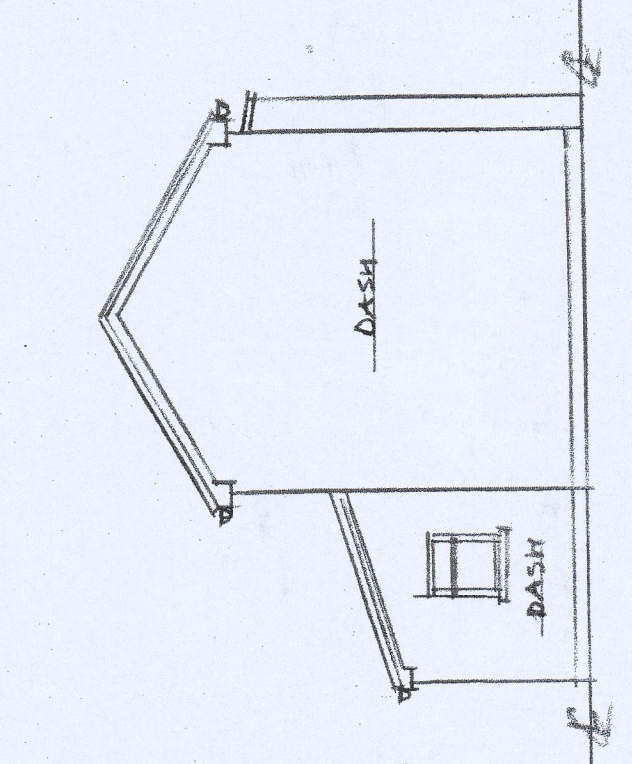


EXISTING REAR ELEVATION

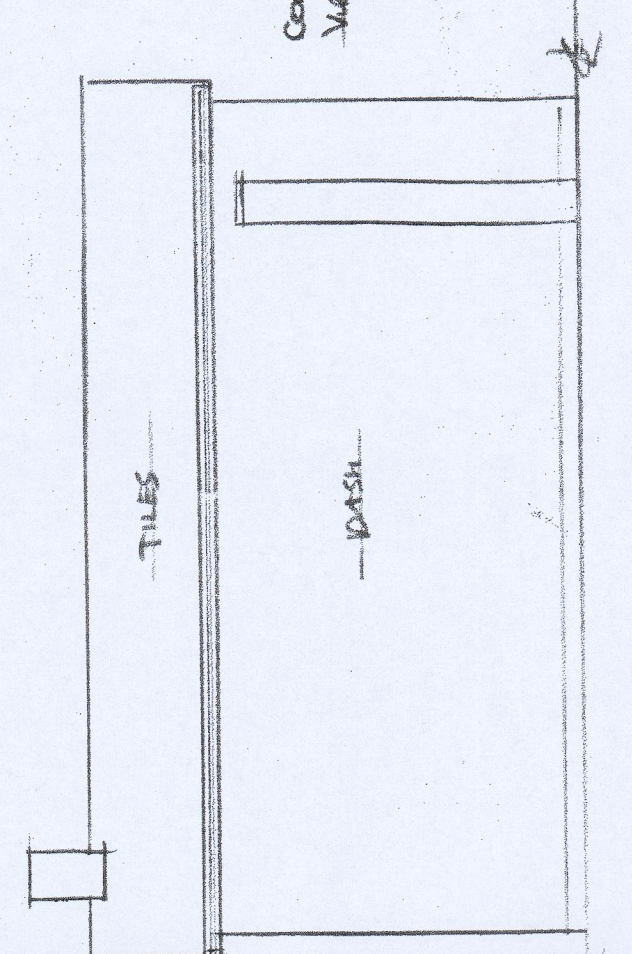


EXISTING/PROPOSED SIDE ELEVATION

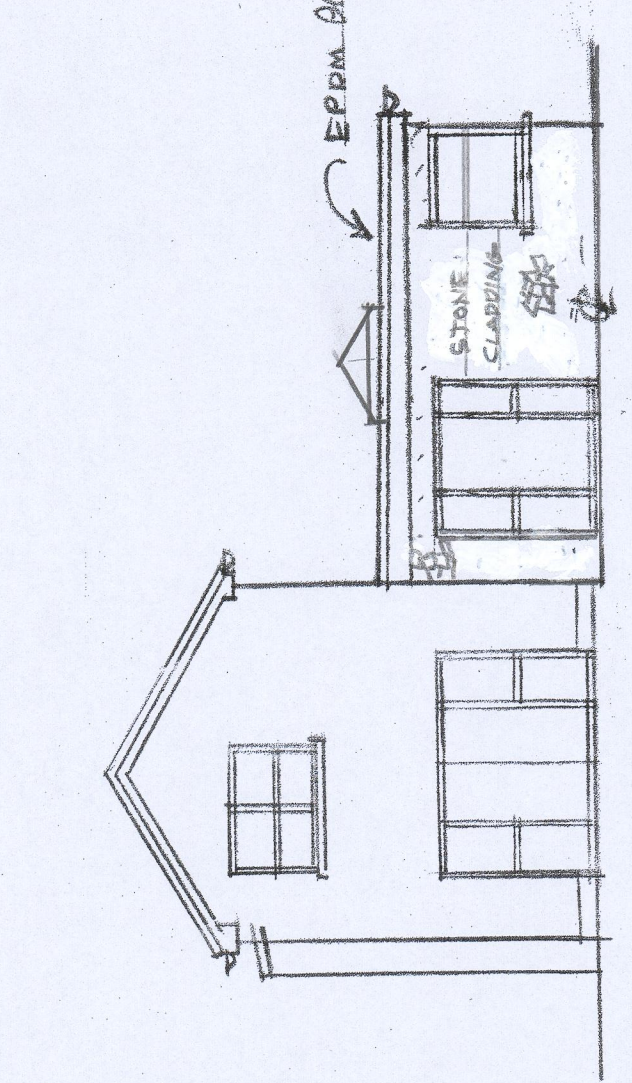


PROPOSED FRONT ELEVATION

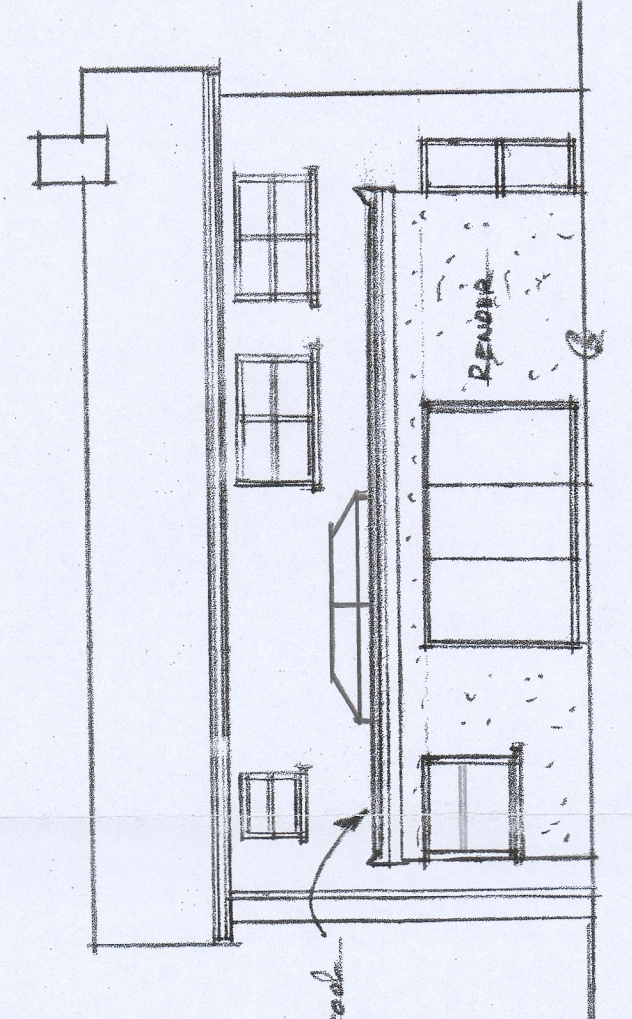

PROPOSED SIDE ELEVATION

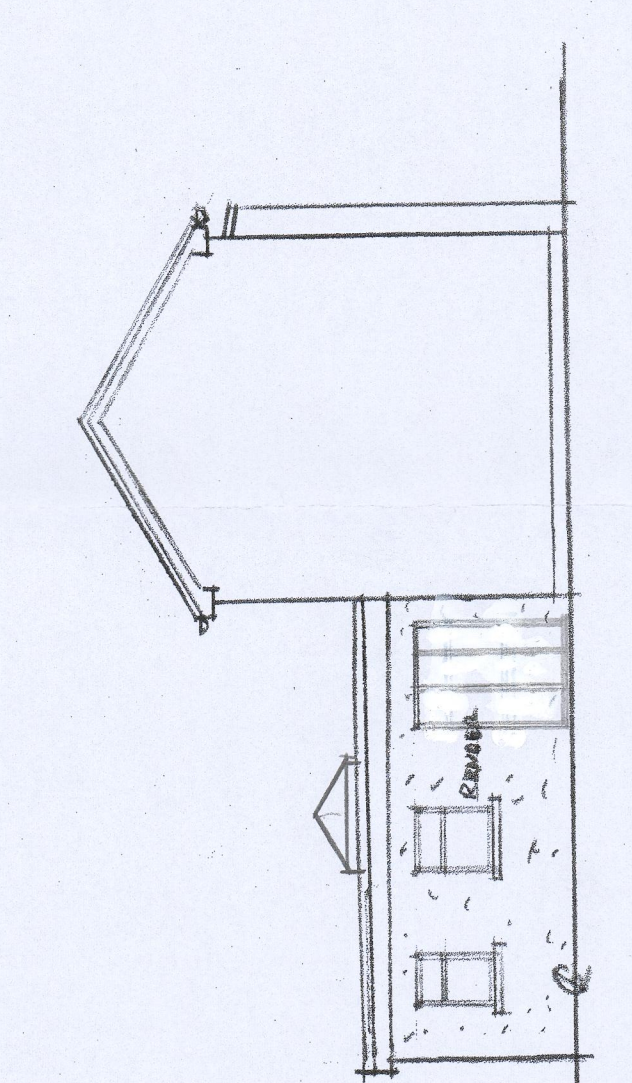

PROPOSED REAR ELEVATION

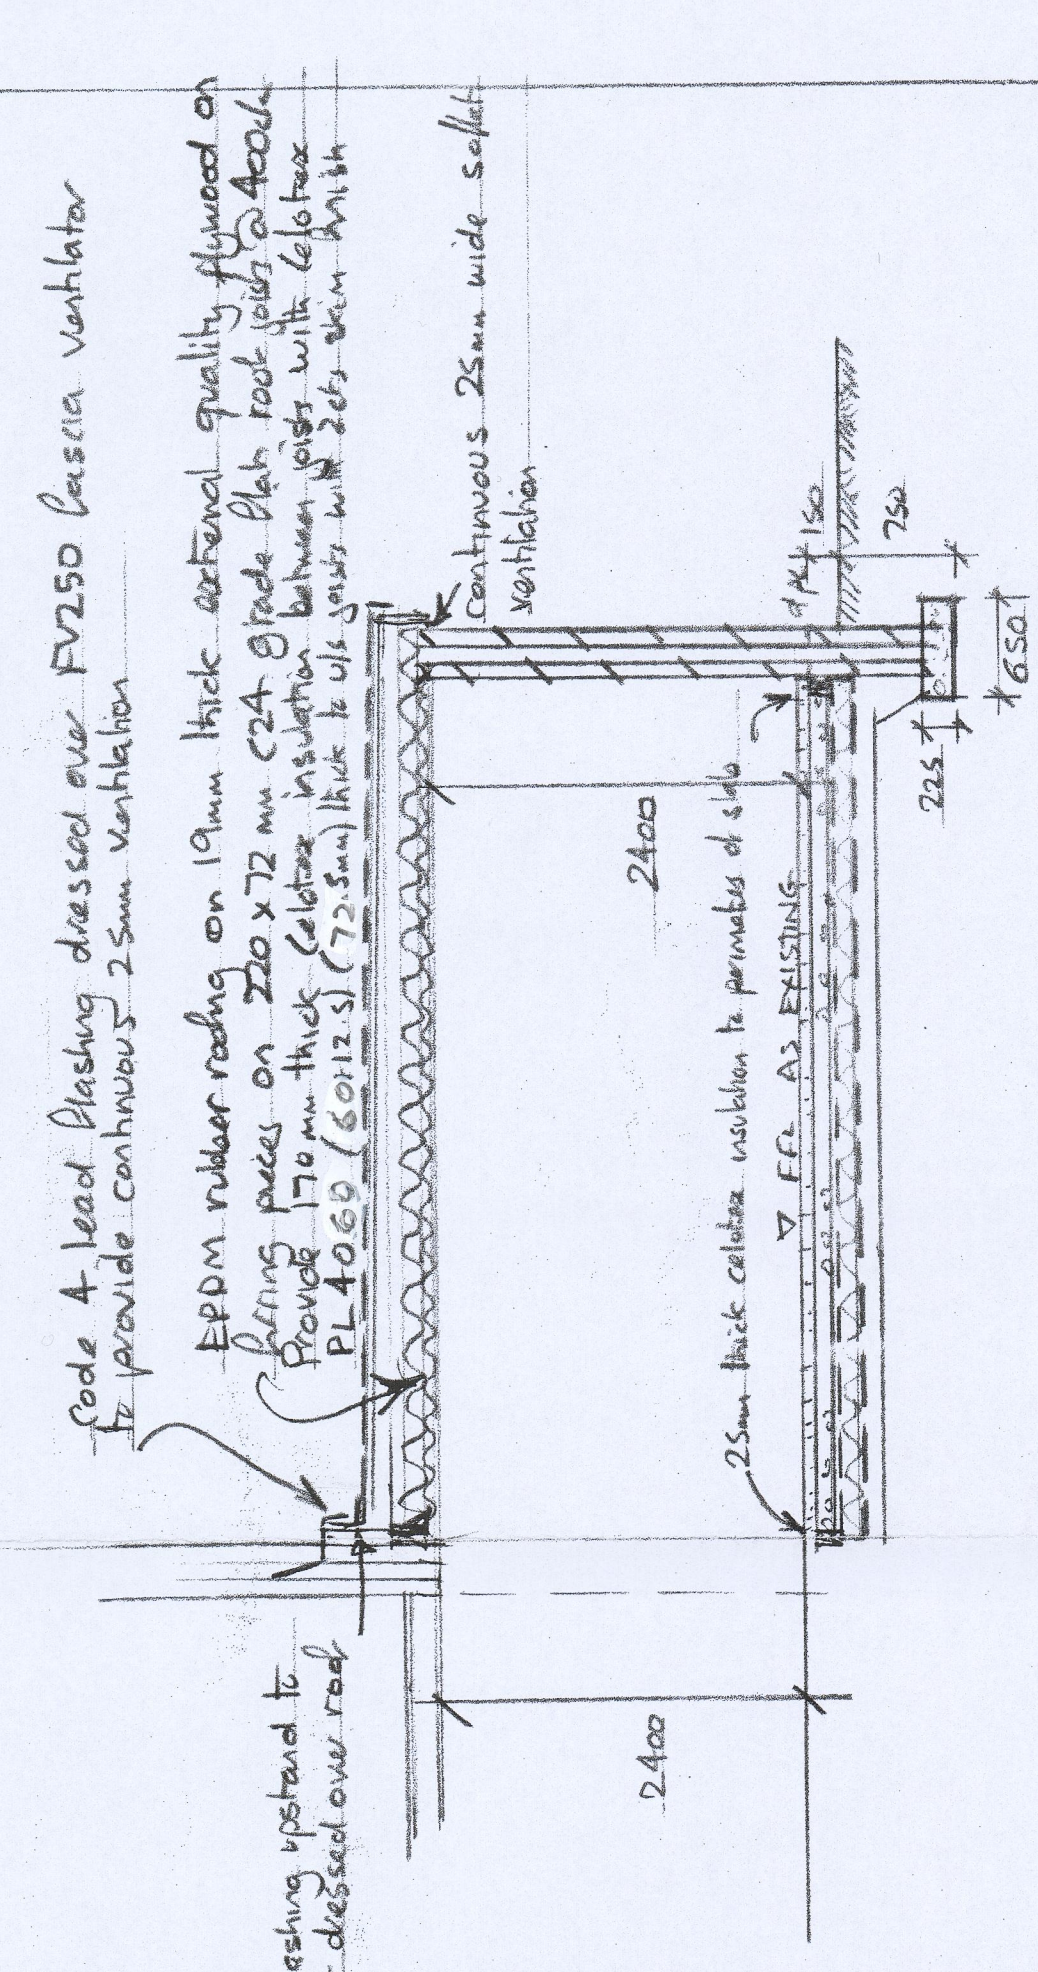

TYPICAL SECTION (1:150)

206	PROPOSED SINGLE STOREY FLAT ROOF EXTENSION TO SIDE
APPROVED	G. PANT-Y-FFYN
DRAWN	MERTHUR TYDFIL, CF47 0HU
SCALE	DATE
1:50	MAY 2022
	A. COLLINS