


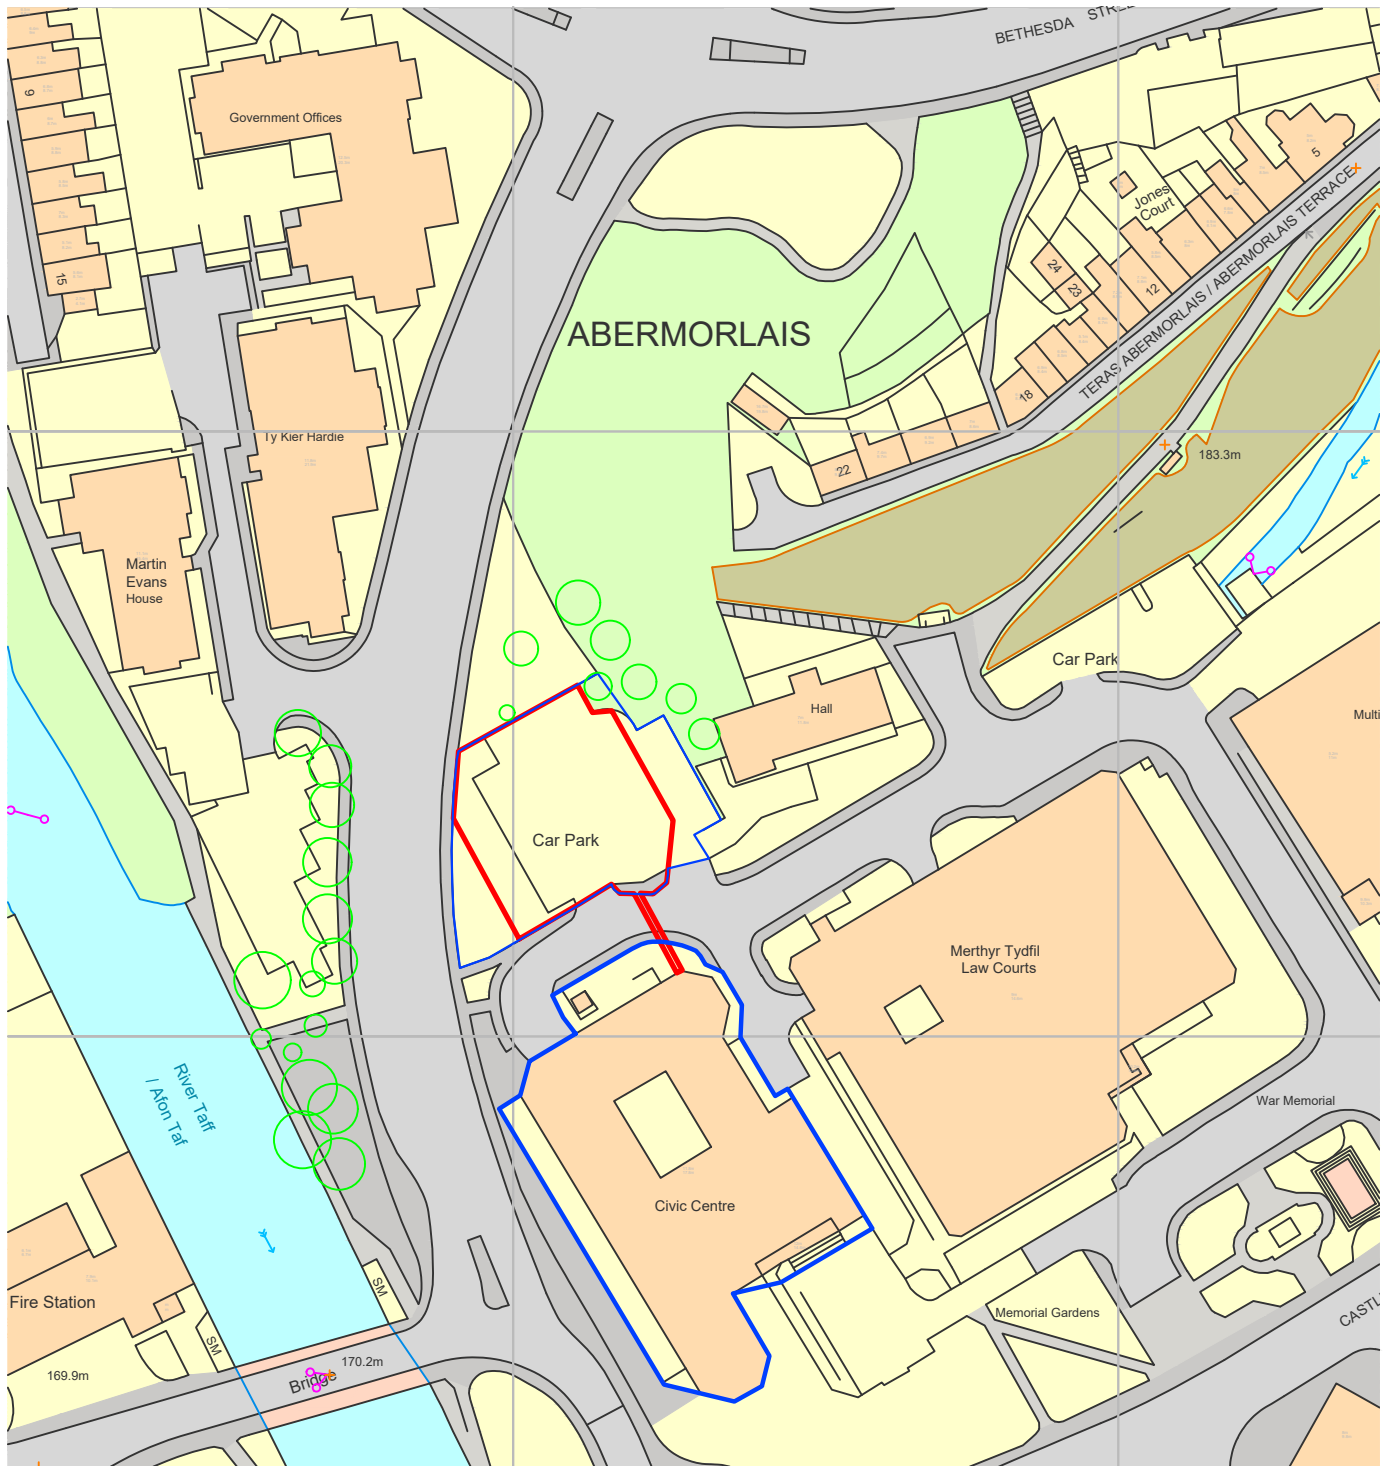

Legend

- Redline Boundary
- Blueline Boundary

Client:
Merthyr Tydfil County Borough Council

Site Name:
Abermorlais Carports

Drawing Title:
Location Plan

Drawing No:
ABERC_P70-1

Rev. Description:

Drawn By / Date
MM 12.05.26

Checked By:
PD

Scale:
1:1250

Status:
Planning

Revision:
Rev. 2b

Papersize:
A4

Sheet of sheets:
1 of 1

By: Date:

**Renewables
FIRST**

Brimscombe Mill, Brimscombe,
Stroud, Gloucestershire, GL5 2QG

Tel.: 01453 88 77 44
FAX: 01453 88 77 84

www.renewablesfirst.co.uk

