


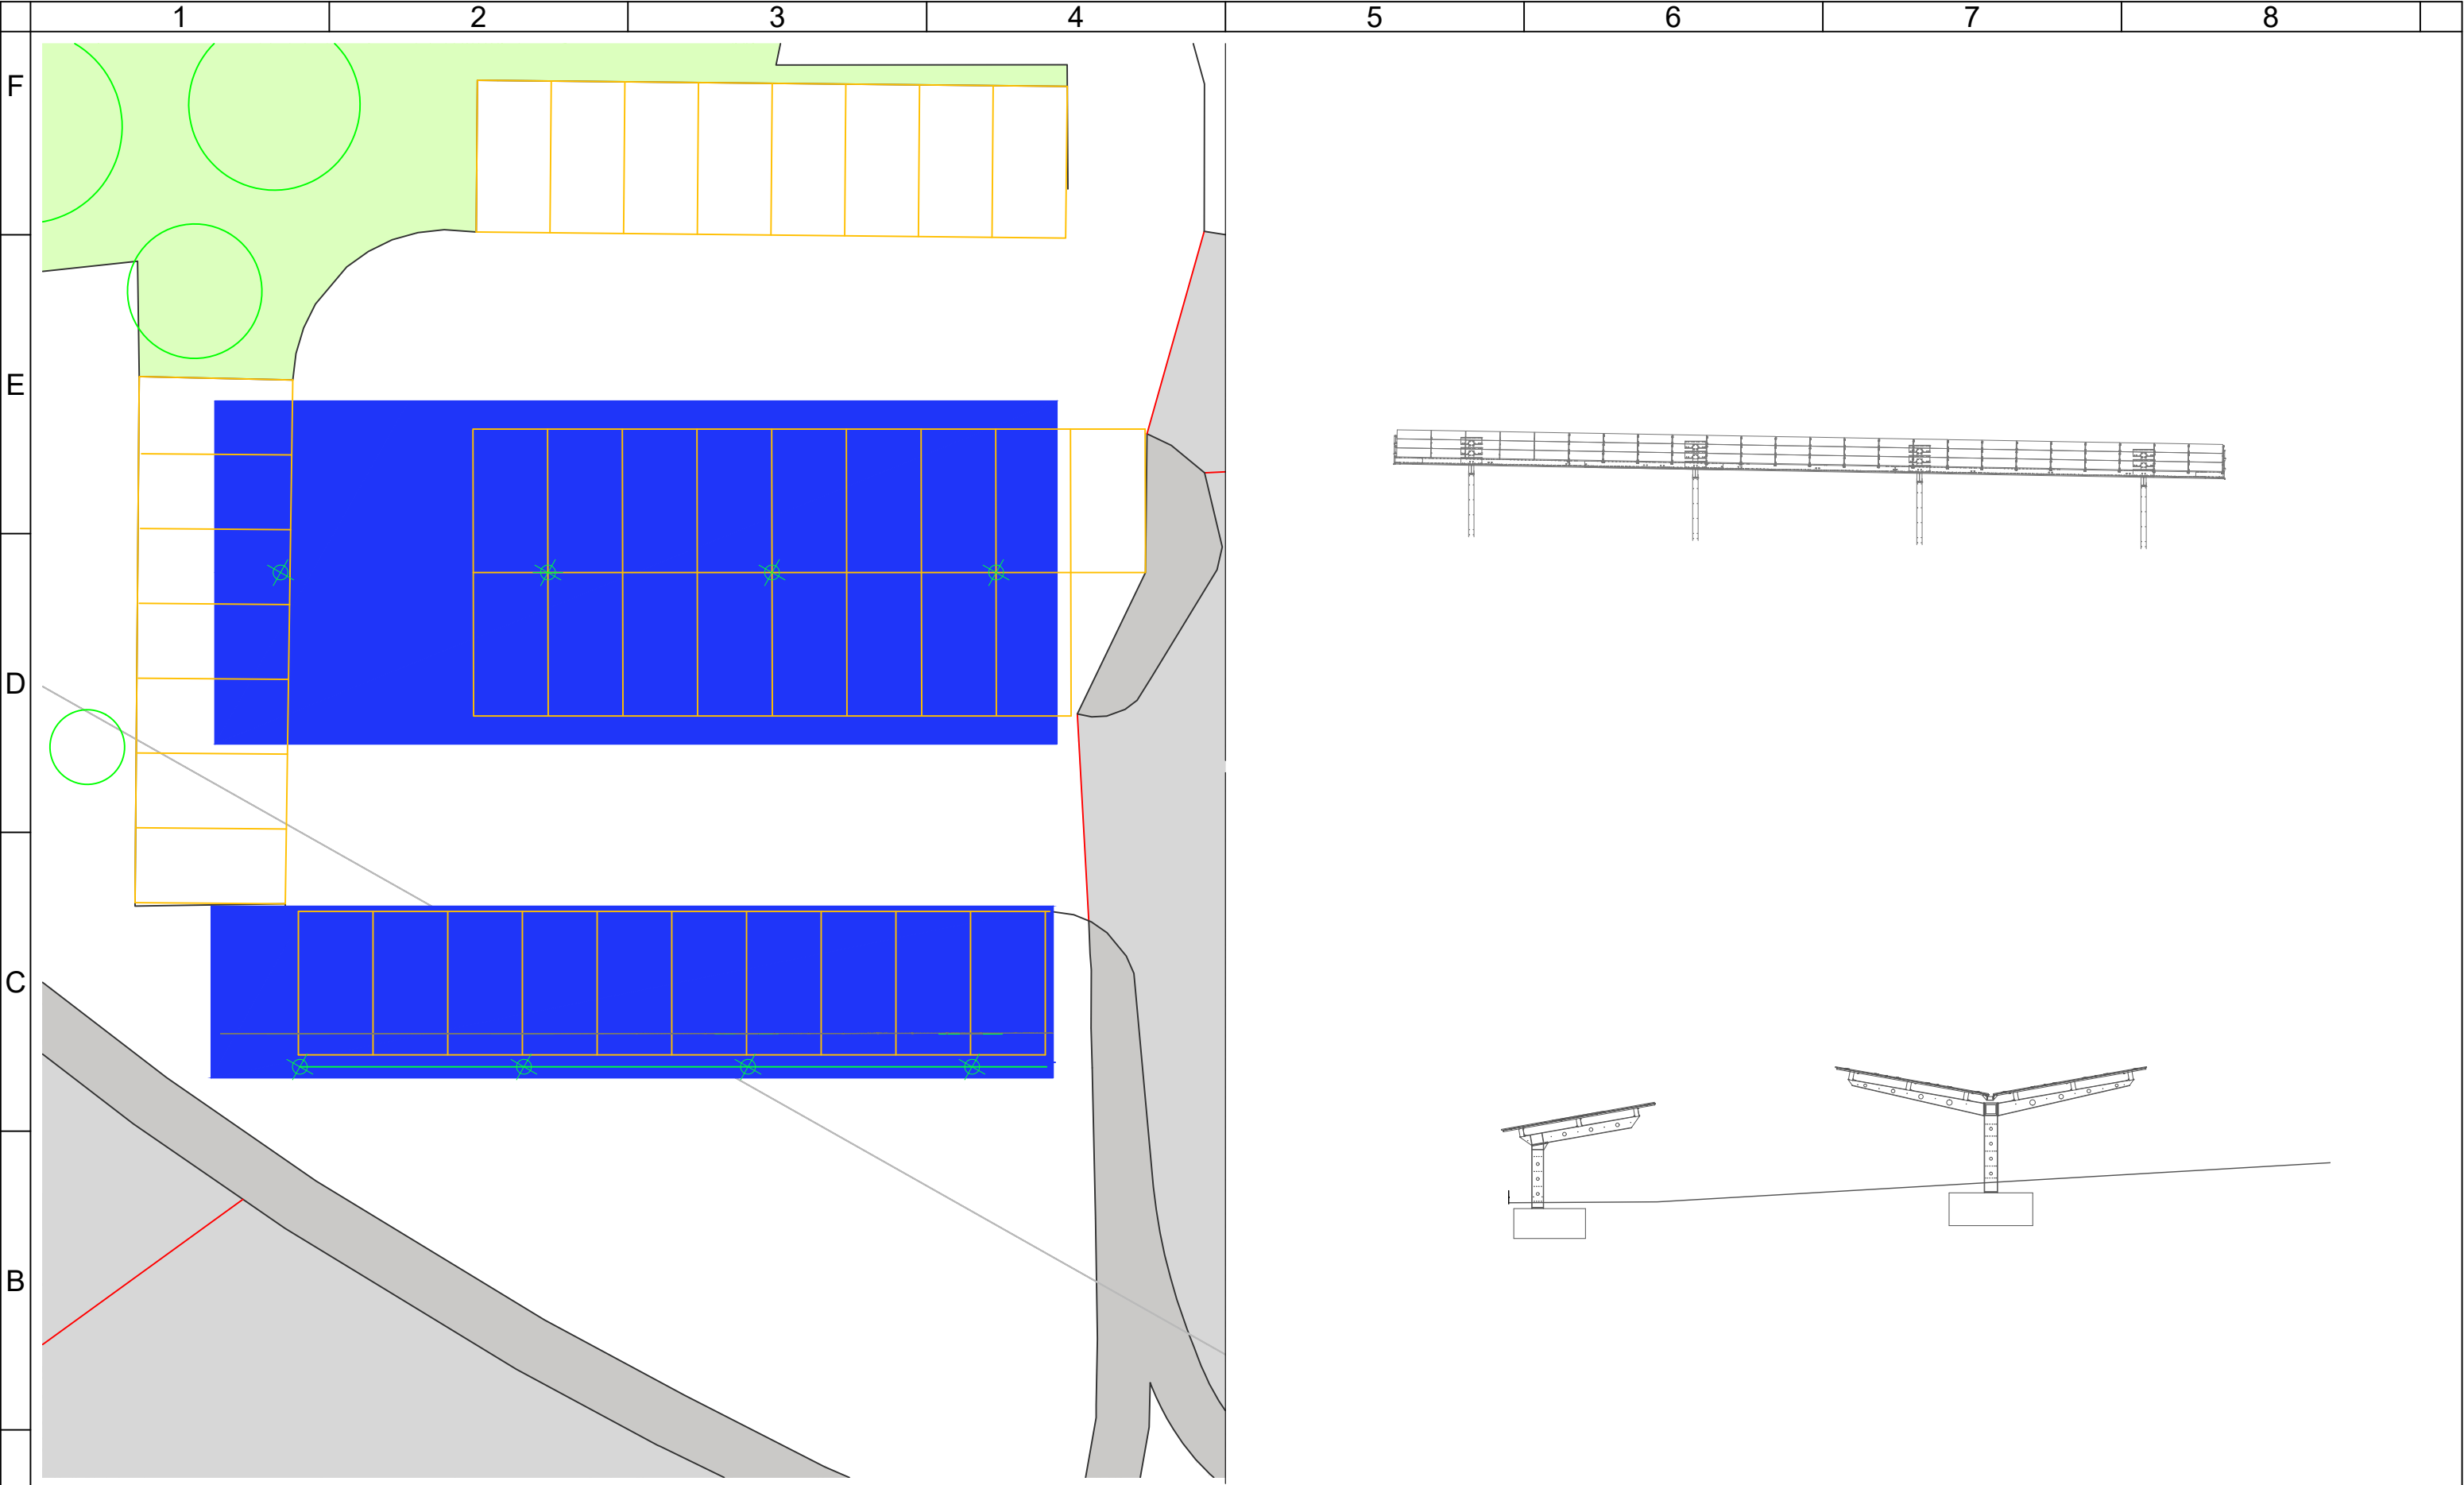

NOTES

1. This design should not be copied in any way without permission of the author or the Client.

2. © Crown copyright and database rights [2026] Ordnance Survey 0100031673.

3. This drawing contains 3rd party data that, whilst confirmed sufficient for purpose of this drawing has not been verified in entirety.

2c	REDUCED TO 4 PILARS & FP REMOVED	MM	04.08.26
Rev.	Description:	By:	Date:

Client:	Merthyr Tydfil County Borough Council
Site Name:	Abermorlais Carports
Drawing Title:	Plan & Elevation Views
Drawing No:	ABERC_P70-3

Drawn By / Date	MM 26/05/26
Checked By:	PD
Revision:	Rev. 2c
Scale:	1:200
Papersize:	A3
Status:	Planning
Sheet of sheets:	1 of 1

Renewables
FIRST

Brimscombe Mill, Brimscombe,
Stroud, Gloucestershire, GL5 2QG

Tel.: 01453 88 77 44
FAX: 01453 88 77 84

www.renewablesfirst.co.uk