



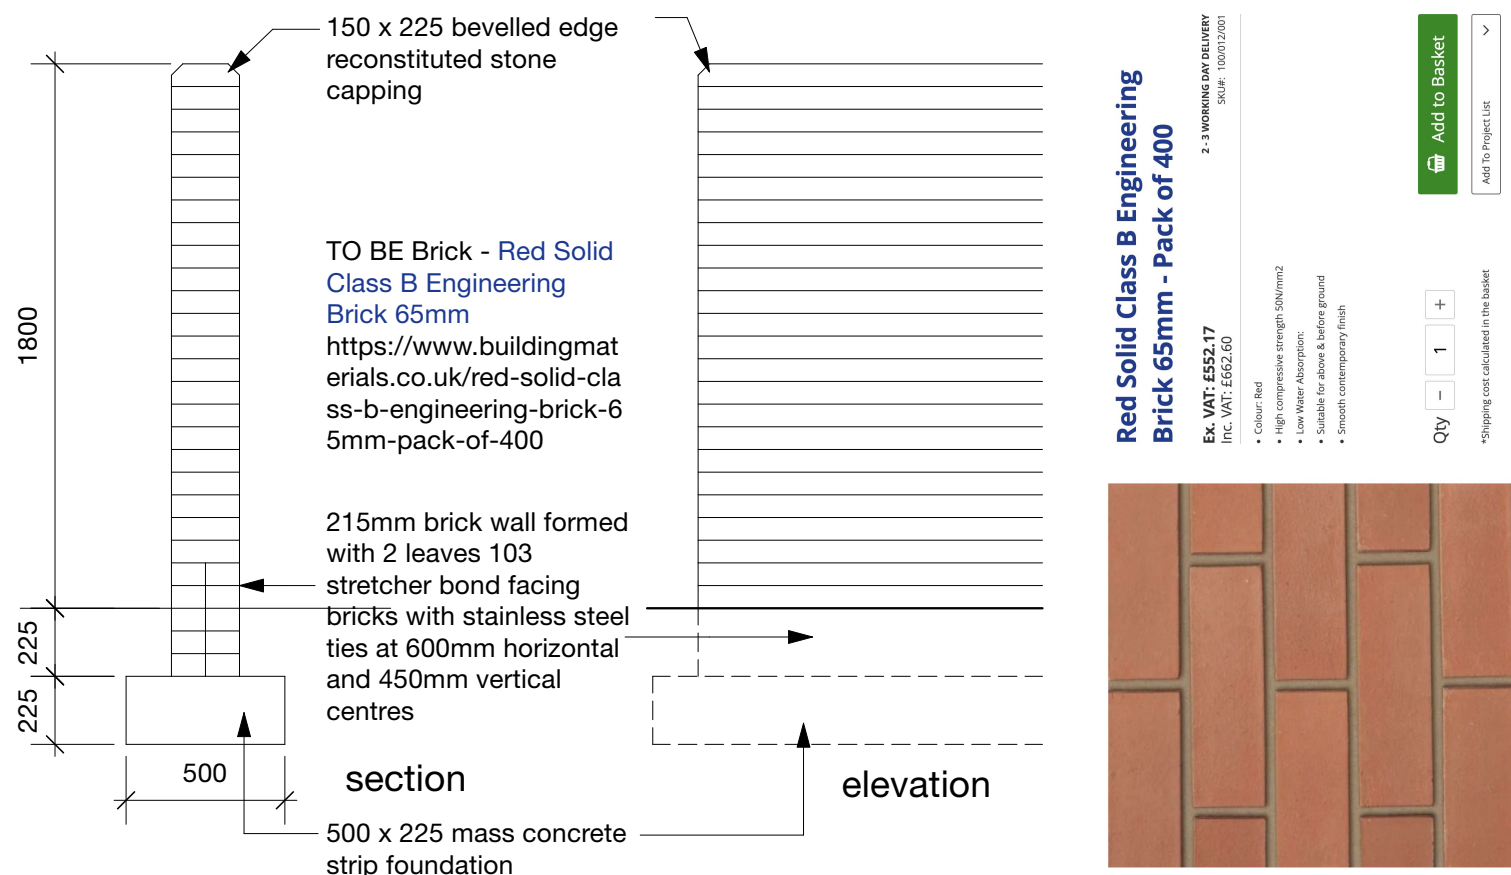

DETAILS OF FRONT GARDEN WALL(1:25)

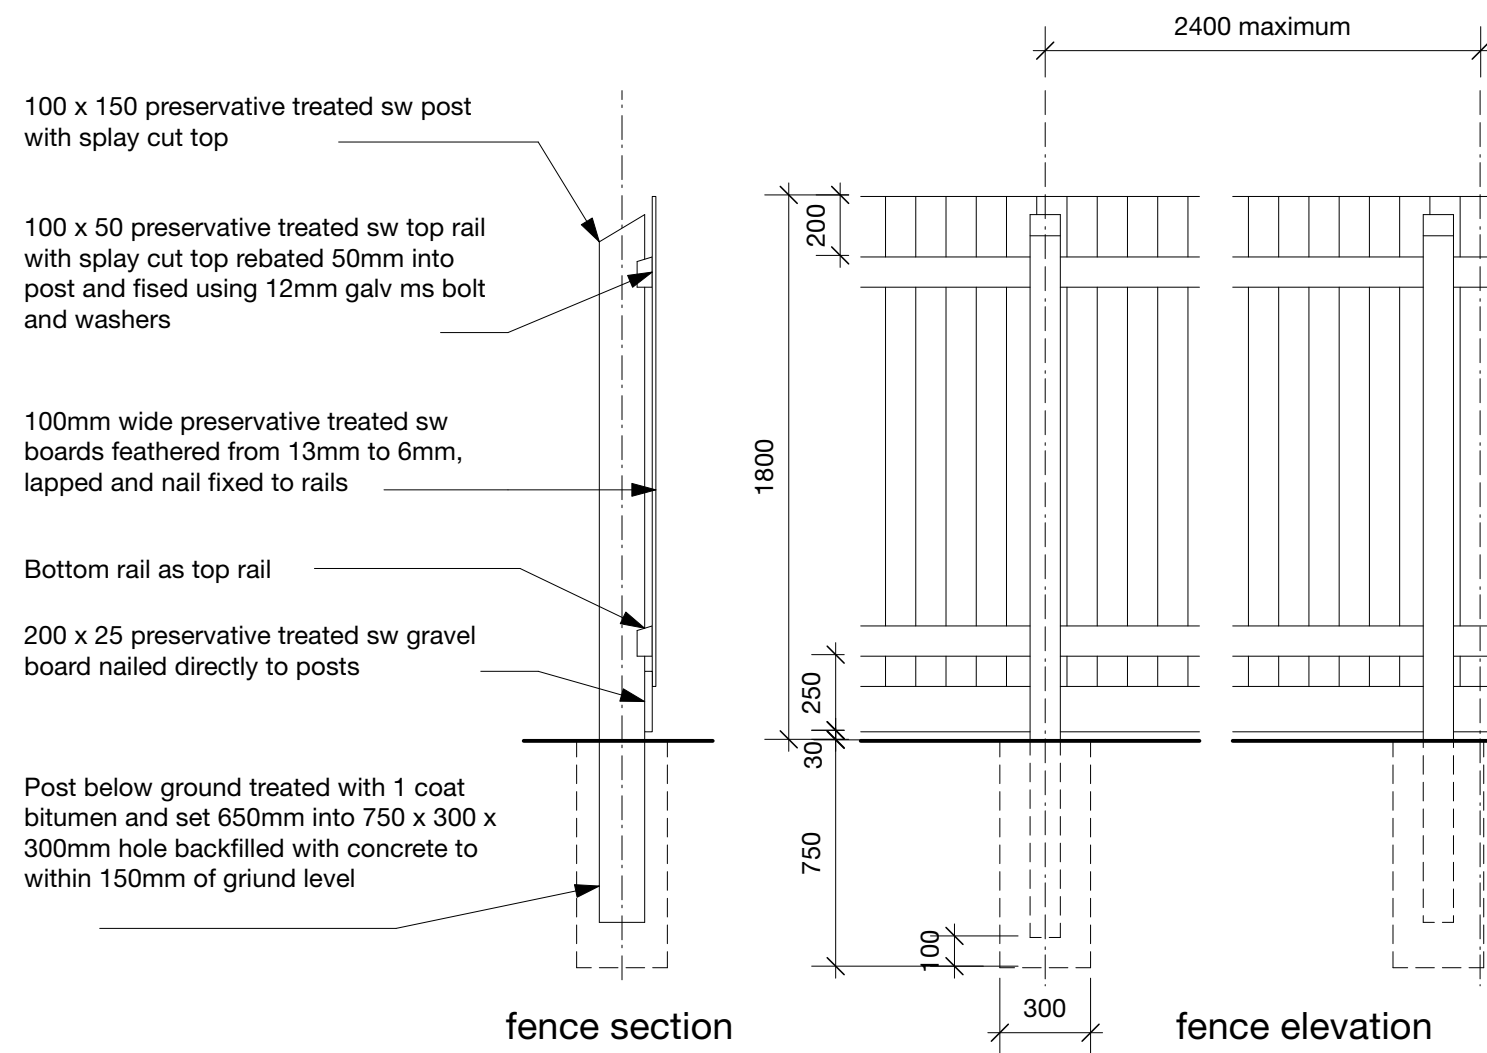

DETAILS OF FENCE G AND GATE H (1:25)

