
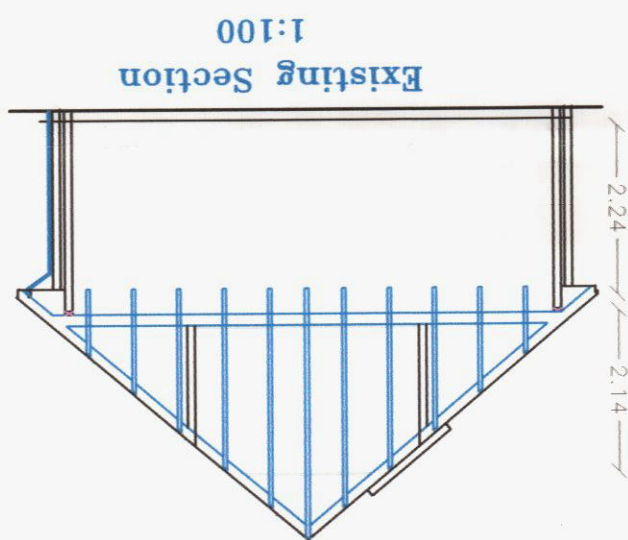
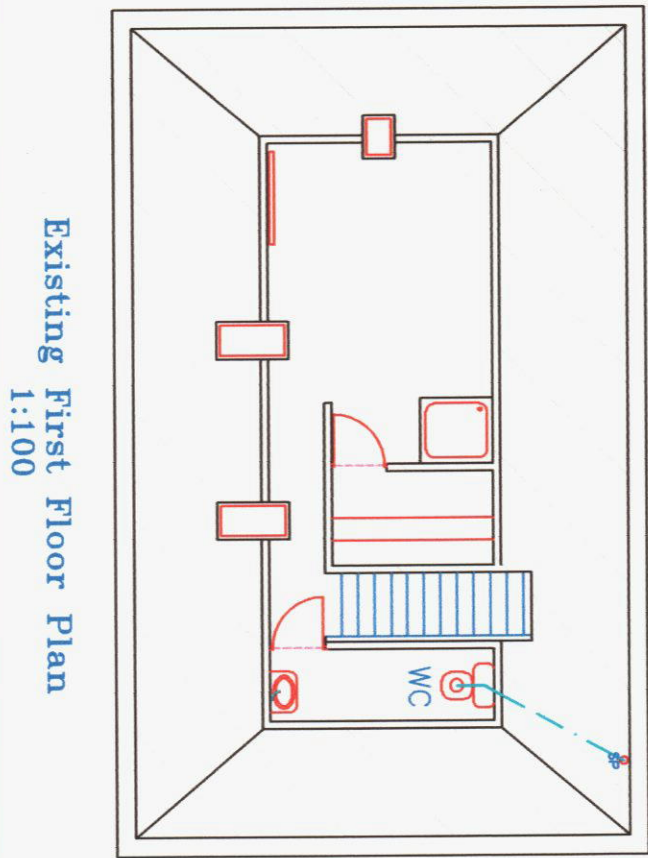
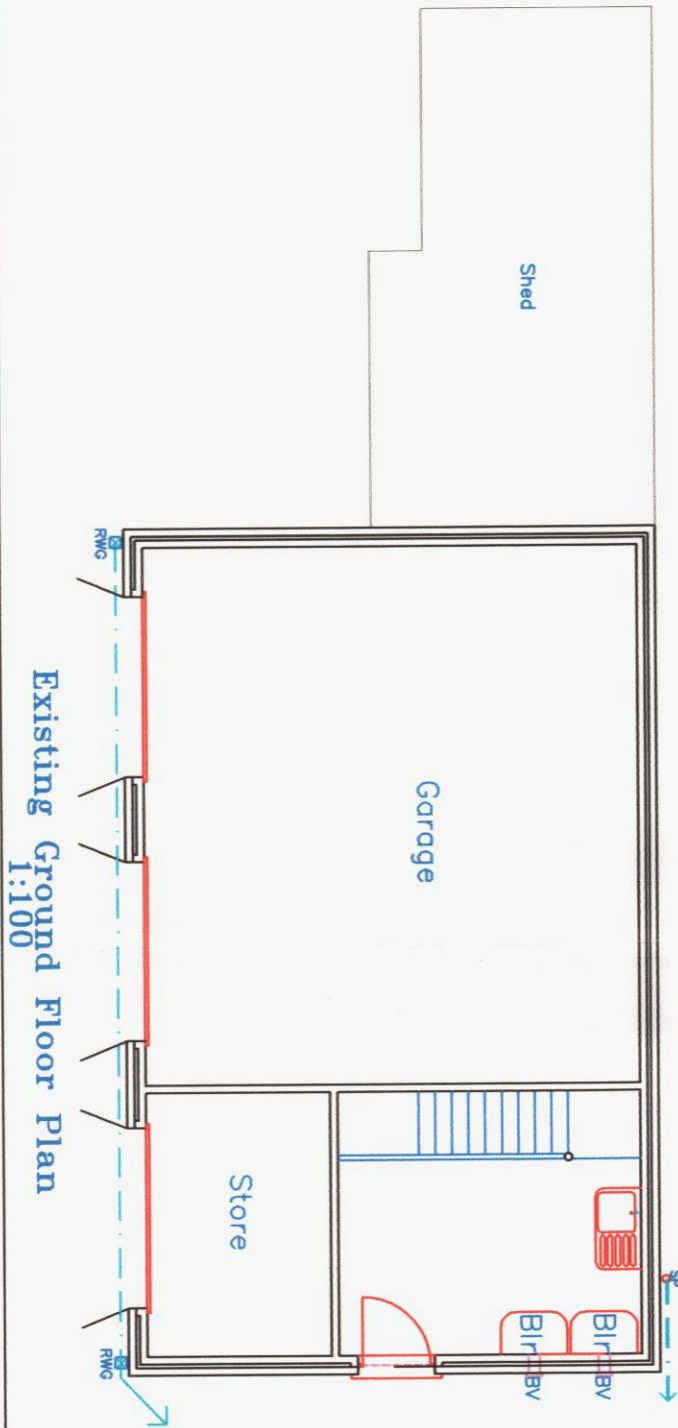
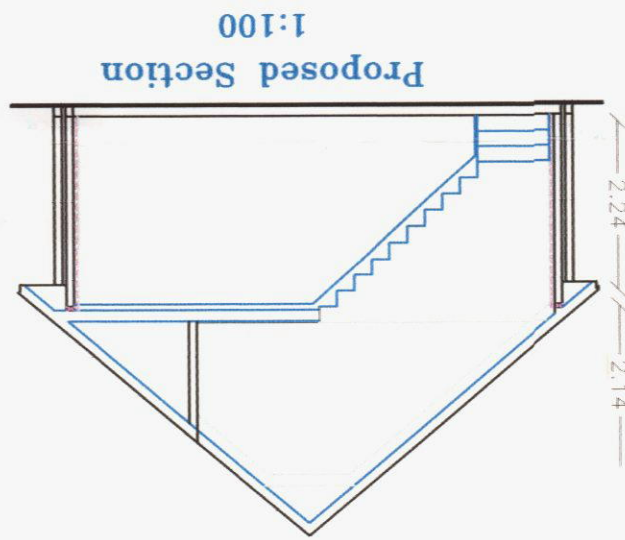
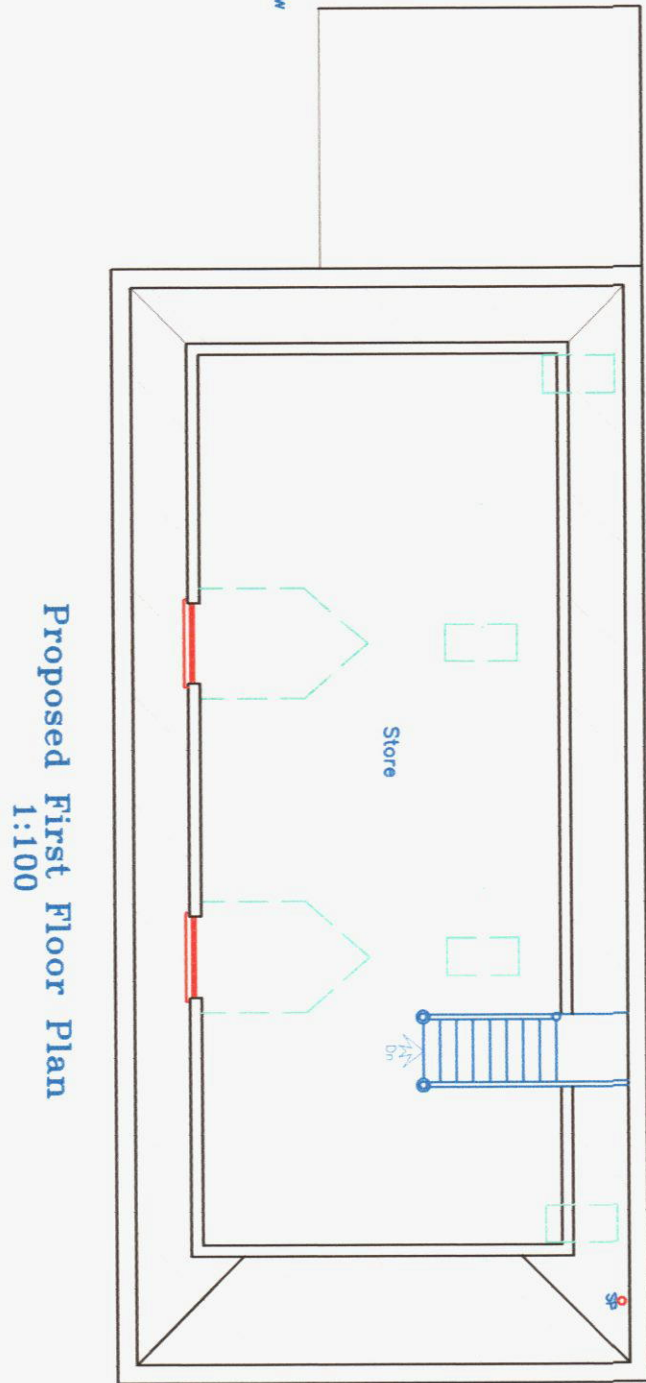
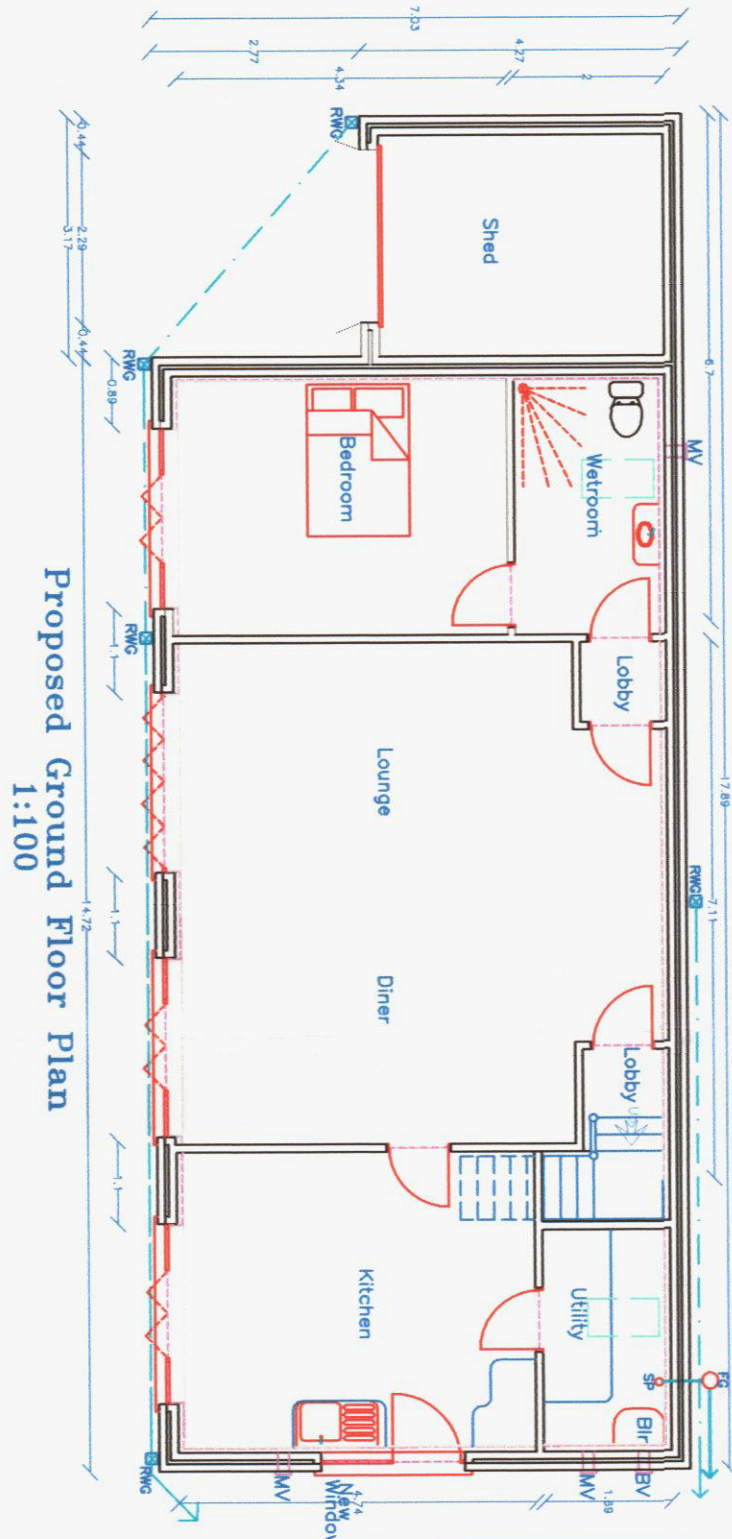
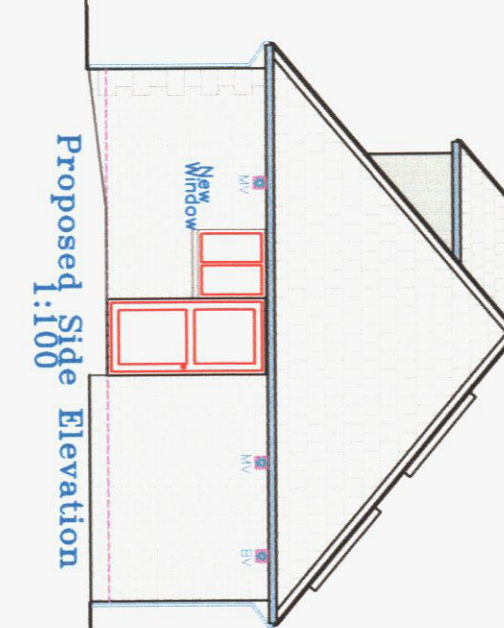
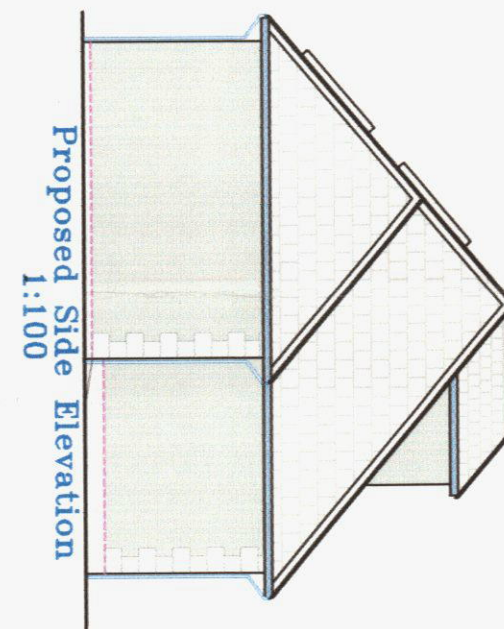
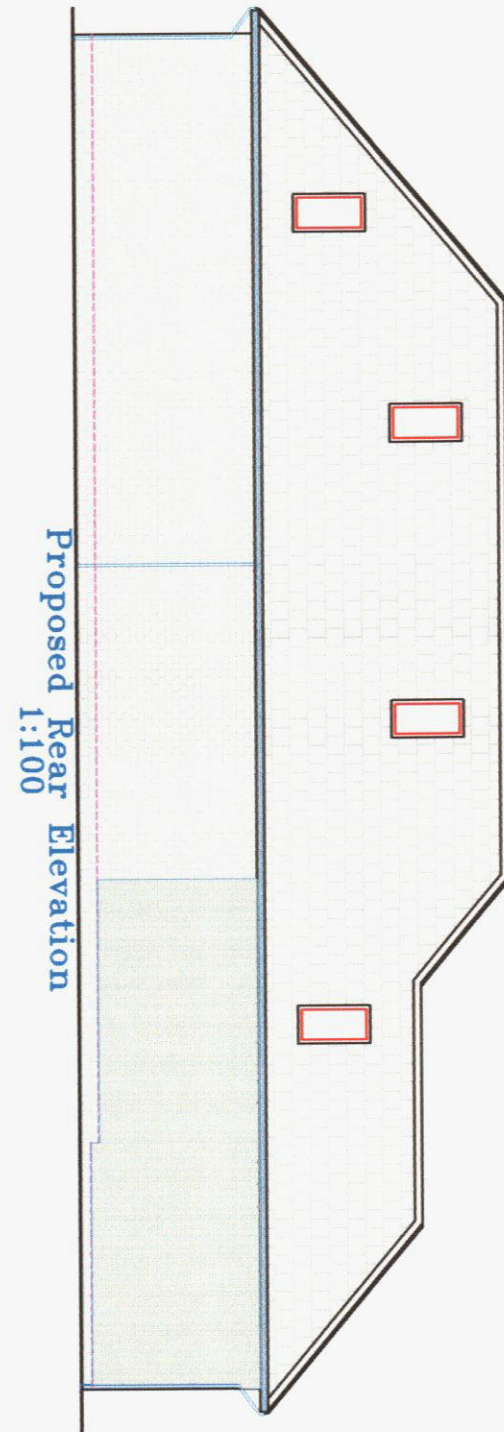
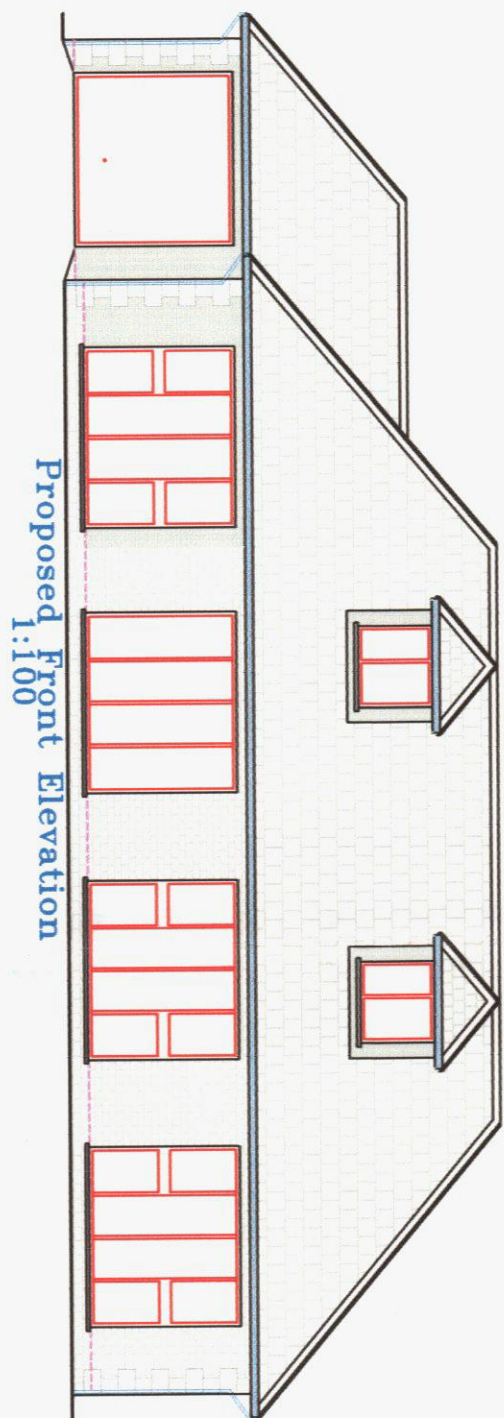
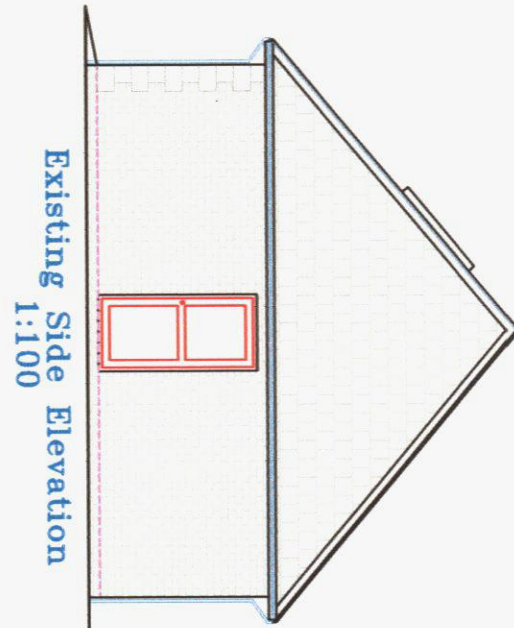
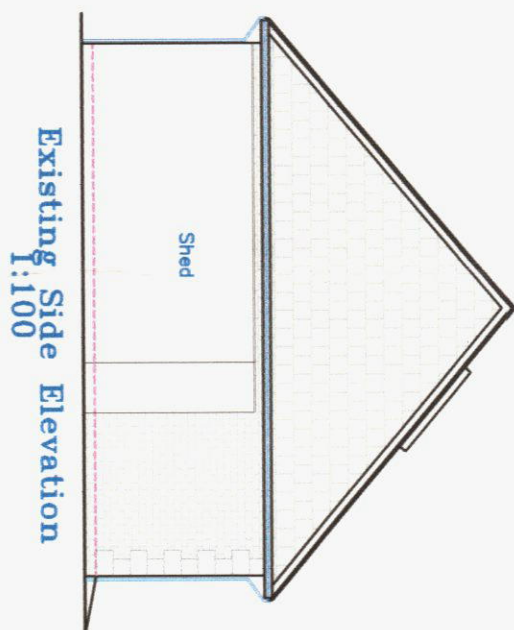
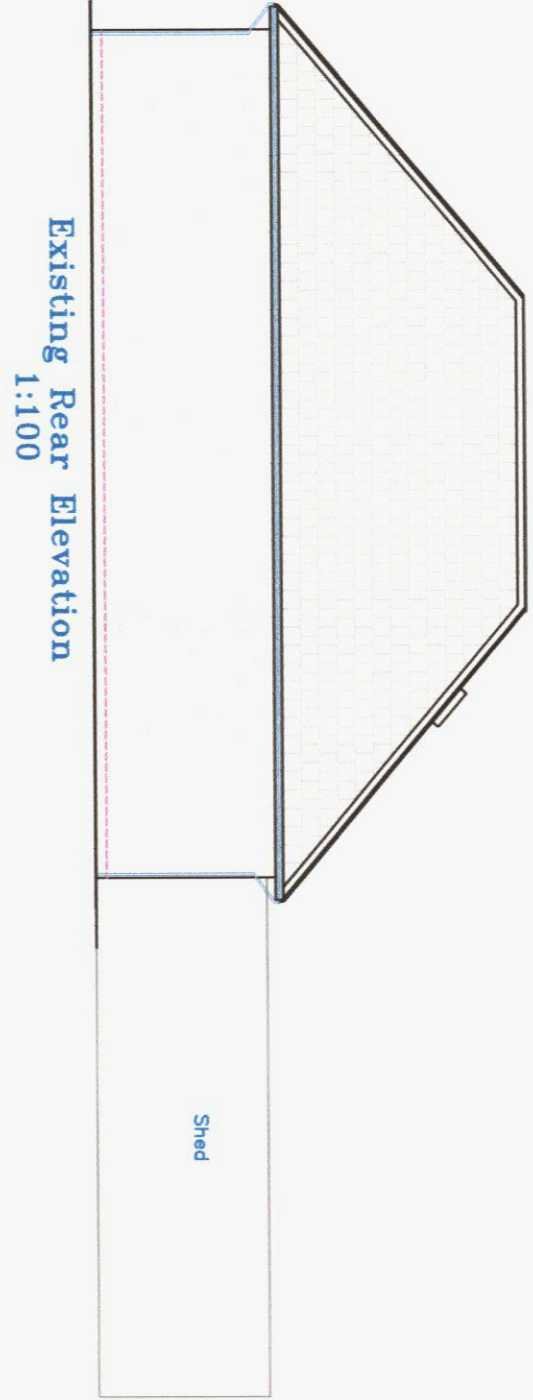


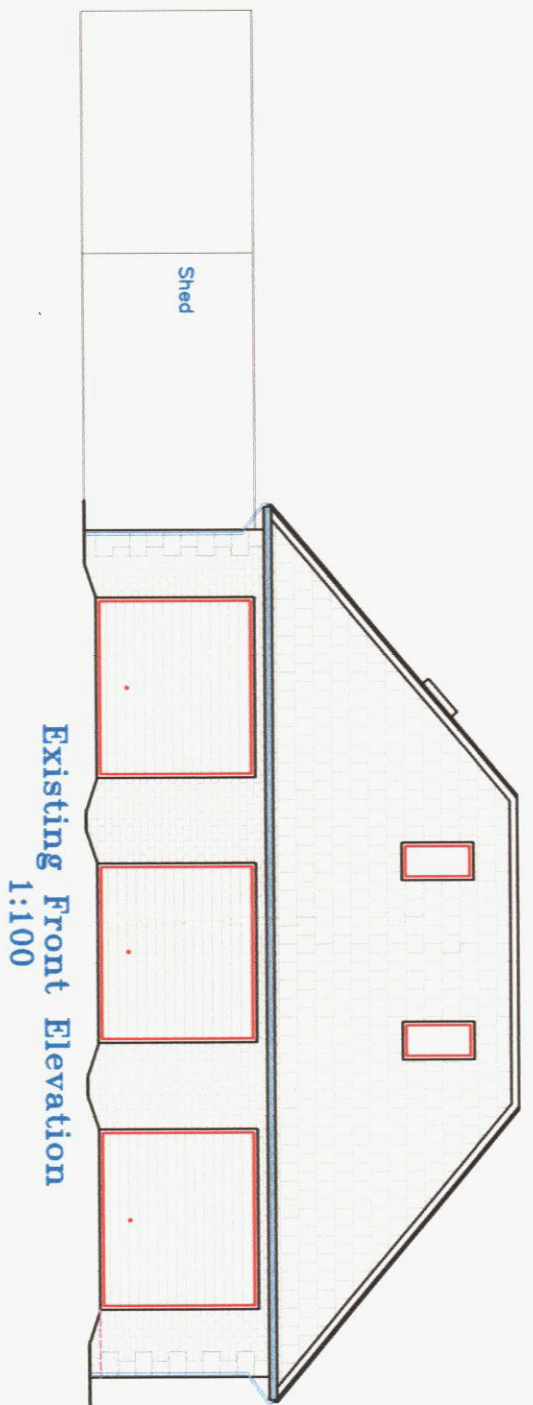

		Utopia Design Architectural Services	
Building Planning Application Support Paul Thomas, BSc (Hons) Tel: 01685 559230, Mob: 07908 725065 Email: utopiadesign@hotmail.com			
Issued Only for Purpose Indicated			
Drawing Status: FOR PLANNING PURPOSES ONLY			
Client: Crovern House Ceyn Coed Merthyr Tydfil CF48 2NN			
Project: Proposed Change of Use of Detached Garage with Extension for 1 Bedroom Dwelling			
Drawn by	Date	Scale	
PT	06.03.2020		
Title: Existing & Proposed Plans, Elevations, & Sections		Sheet	1:100
		Drawn to	A2
		CRAWEN HOUSE.08	