


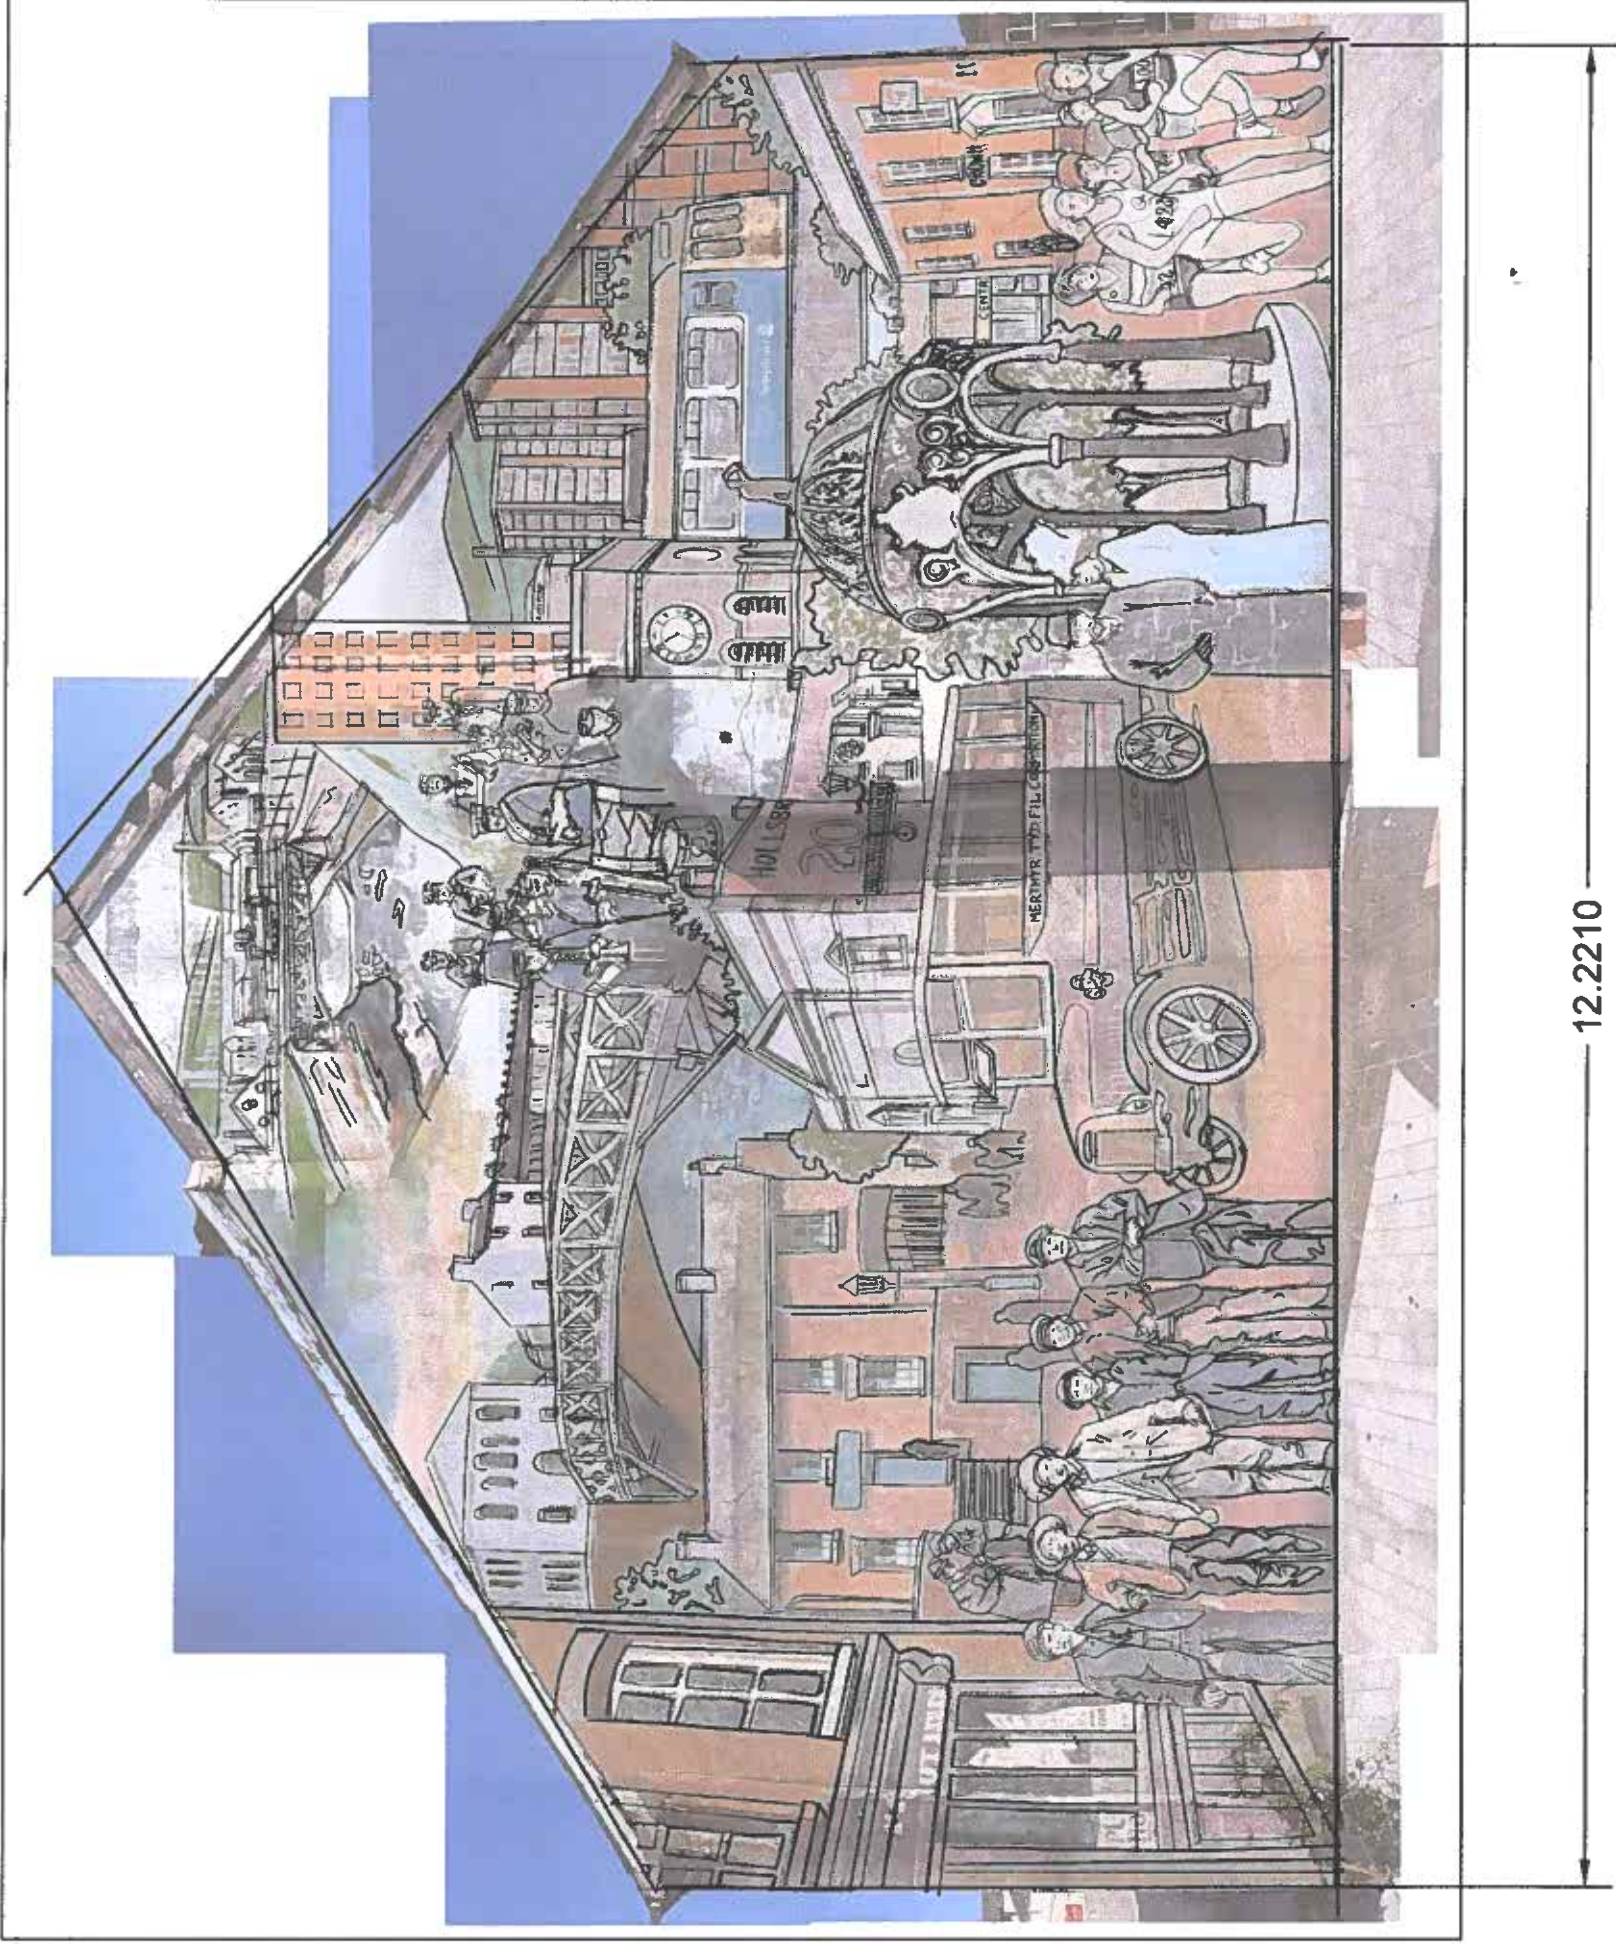

PLANNING DEPARTMENT
01 DEC 2020

PROPOSED REPLACEMENT MURAL HISTORICAL TOWNSCAPE OF MERTHYR

Philip Griffiths - Architect.
3 Saint Johns Close, Cefn Coed,
Merthyr Tydfil. CF48 2PE.
Tel & Fax 01685 370812.
E Mail : Philip@Philipgriffiths.co.uk

Client - High Street Baptist Chapel,
High Street, Merthyr Tydfil. CF47 8DN
Tel No: 07949 594850 or
Tel No: 07949 734556

Proposed Refurbishment of Chapel Hall,
High Street Baptist Chapel, High Street,
Merthyr Tydfil. CF47 8DN.
PROPOSED REPLACEMENT MURAL
HISTORICAL TOWNSCAPE OF MERTHYR
ARTISTS MOCK UP

Date.	Nov. 2020.
Drawn by.	PG.
Scale.	1:50 mm
Drawing Number.	11A