


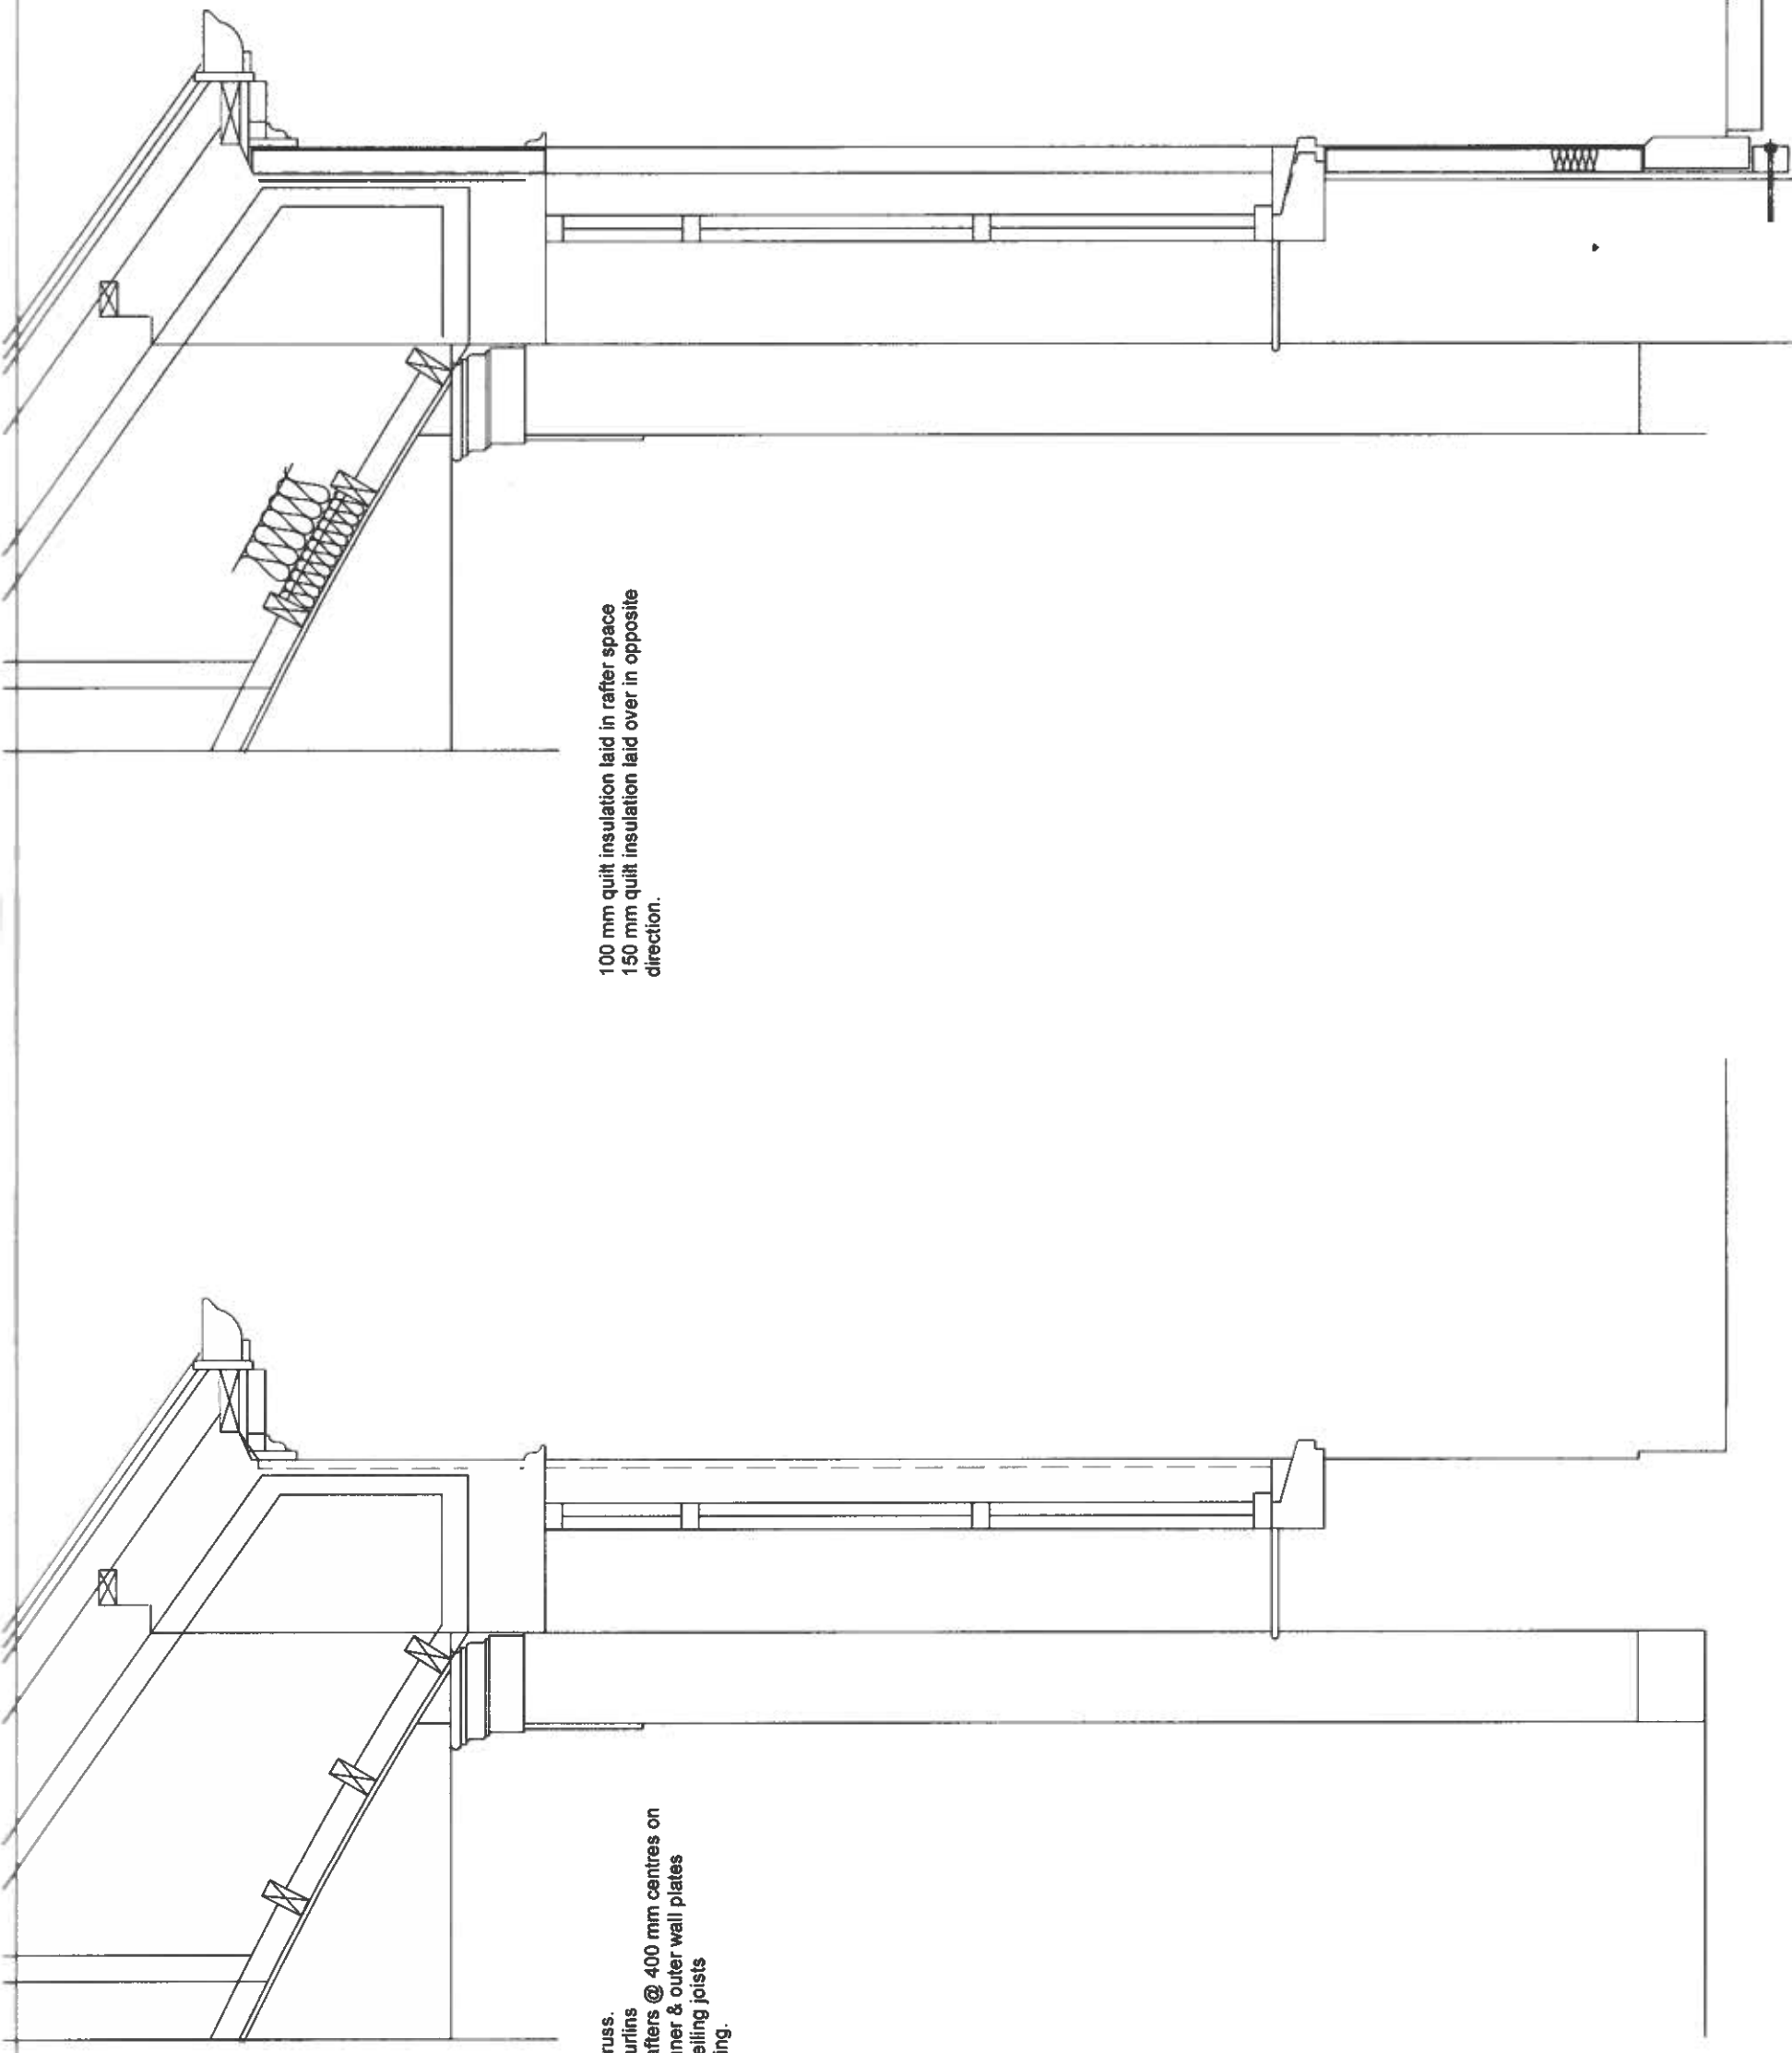

Pentrhyn purple blue slate.
50 x 25 mm SW battens.
Breather felt
C.I. rainwater gutters cleaned & painted.
Double SW wall plate. DEC 2020
Fit new fascia as described below.
Note the detail has not been surveyed at h.l.
& dimensions need to be confirmed.

180 x 25 mm SW fascia
225 x 25 mm SW soffit.
200 x 60 mm SW dentils
60 x 60 mm SW spacer block
Ex. 75 x 50 mm double scotia moulding.
Fascia detail repeated on south side.

New window head cornice 75 x 50 mm double scotia.
Run in situ in Parex top coat.
Standard ParexLahabra insulated render head detail.
Replacement HW or treated SW windows.
To be detailed.

100 mm quilt insulation laid in rafter space
150 mm quilt insulation laid over in opposite
direction.

Steel lattice girder truss.
200 x 50 mm SW purlins
100 x 50 mm SW rafters @ 400 mm centres on
100 x 50 mm SW inner & outer wall plates
125 x 50 mm SW ceiling joists
Lathe & plaster ceiling.

New p.c. stone sill extended by 75 mm
Parex water resistive barrier coating
on leveling coat
65 mm Phenolic insulation adhesive
& mechanically fixed.
Parex reinforcing mesh
Parex base coat
Parex finish
Vented track
300 x 90 p.c. stone plinth
100 x 75 mm p.c. concrete base bolted to wall
sealed in mastic & cap.
Make good to granite setts

CONSTRUCTION SECTION HALL- SURVEY.

CONSTRUCTION SECTION HALL- PROPOSED.

	Philip Griffiths - Architect 3, St Johns Close, Cefn Coed, Merthyr Tydfil. CF48 2PE. Tel: 01685 370812 E-Mail: Philip@philipgriffiths.co.uk	Client: High Street Baptist Chapel, High Street, Merthyr Tydfil. CF47 8DN Tel No: 07949 594850 or Tel No: 07949 734556	Proposed Refurbishment of Chapel Hall @ High Street, Baptist Chapel, High Street, Merthyr Tydfil. CF47 8DN	Date: Sept. 2020 Drawn by: PG. Scale: 1:100 mm Dwg. No. 12
			CONSTRUCTION SECTIONS HALL.	