

received 19/11/2020


Print A3 @ 1:100 mm.

200296


PLANNING DEPARTMENT

01 DEC 2020

RECEIVED

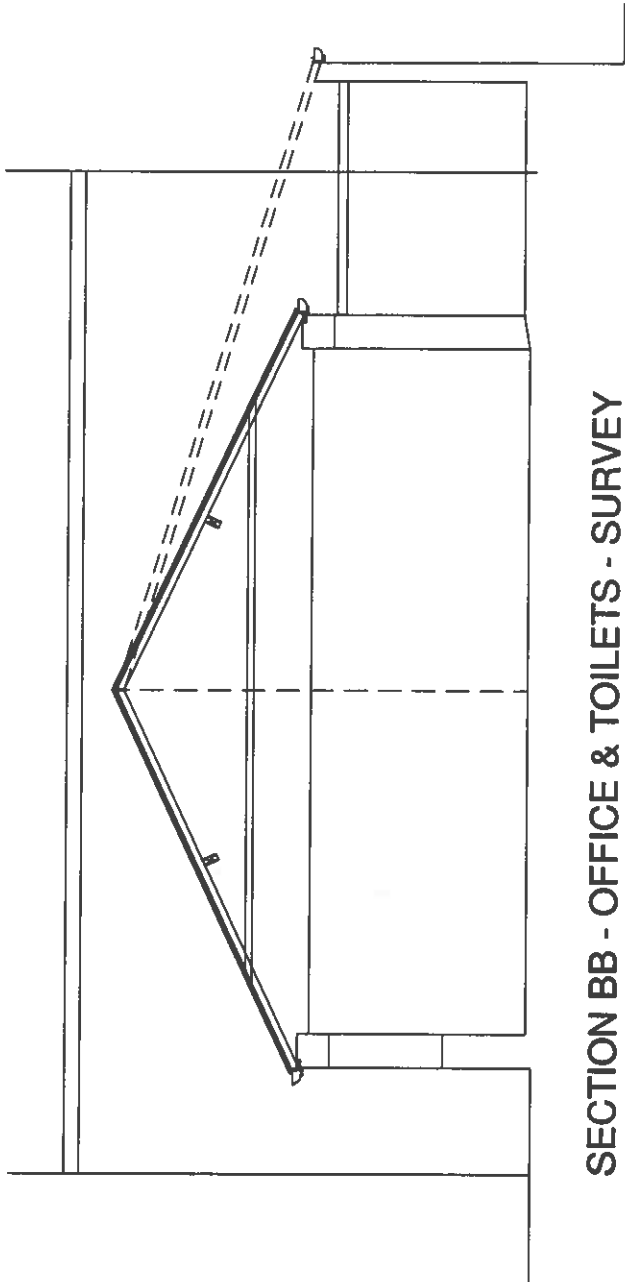

SECTION BB - OFFICE & TOILETS - SURVEY

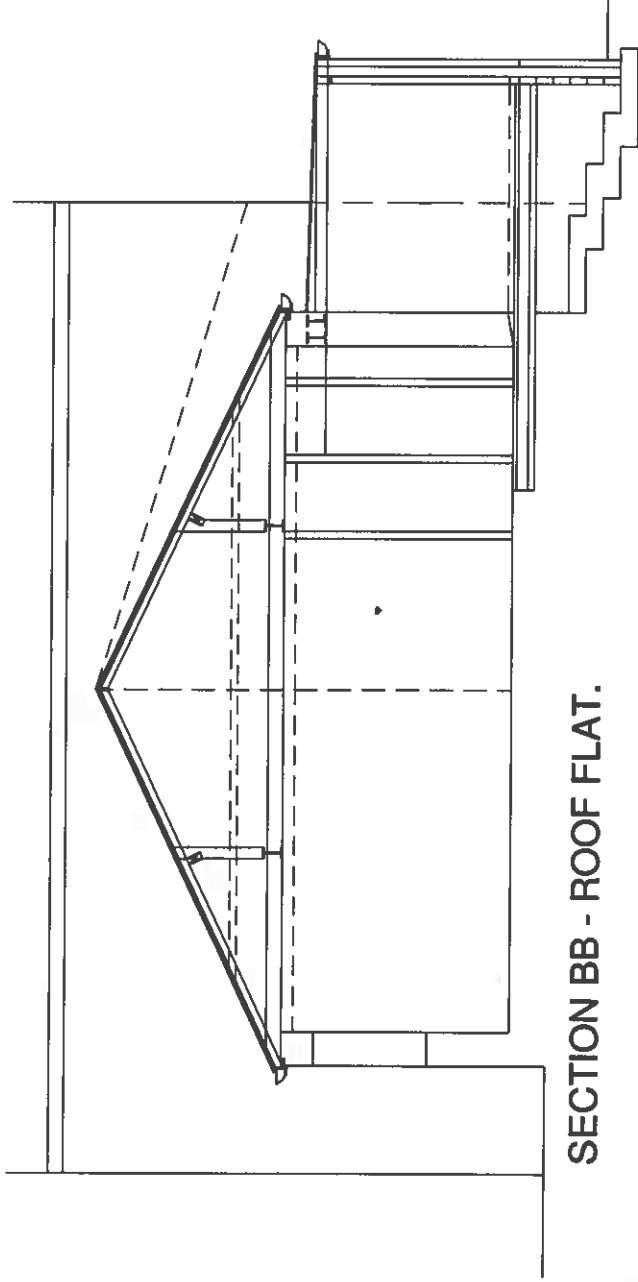

SECTION BB - ROOF FLAT.

Philip Griffiths - Architect
3, St Johns Close, Cefn Coed,
Merthyr Tydfil. CF48 2PE.
Tel: 01685 370812
Email: Philip@philipgriffiths.co.uk

Client: High Street Baptist Chapel,
High Street, Merthyr Tydfil. CF47 8DN
Tel No: 07949 594850 or
Tel No: 07949 734556

Proposed Refurbishment of Chapel Hall @
High Street, Baptist Chapel, High Street,
Merthyr Tydfil. CF47 8DN
SECTION BB - OFFICE & TOILETS - SURVEY
SECTION BB - FLAT ROOF

Date: Nov. 2020
Drawn by: PG.
Scale: 1:100 mm
Dwg. No. 07