


All existing window openings to have sash windows set behind rebated jambe



Beaumaris Bat Box

SKU BEAUMARIS-BAT-BOX

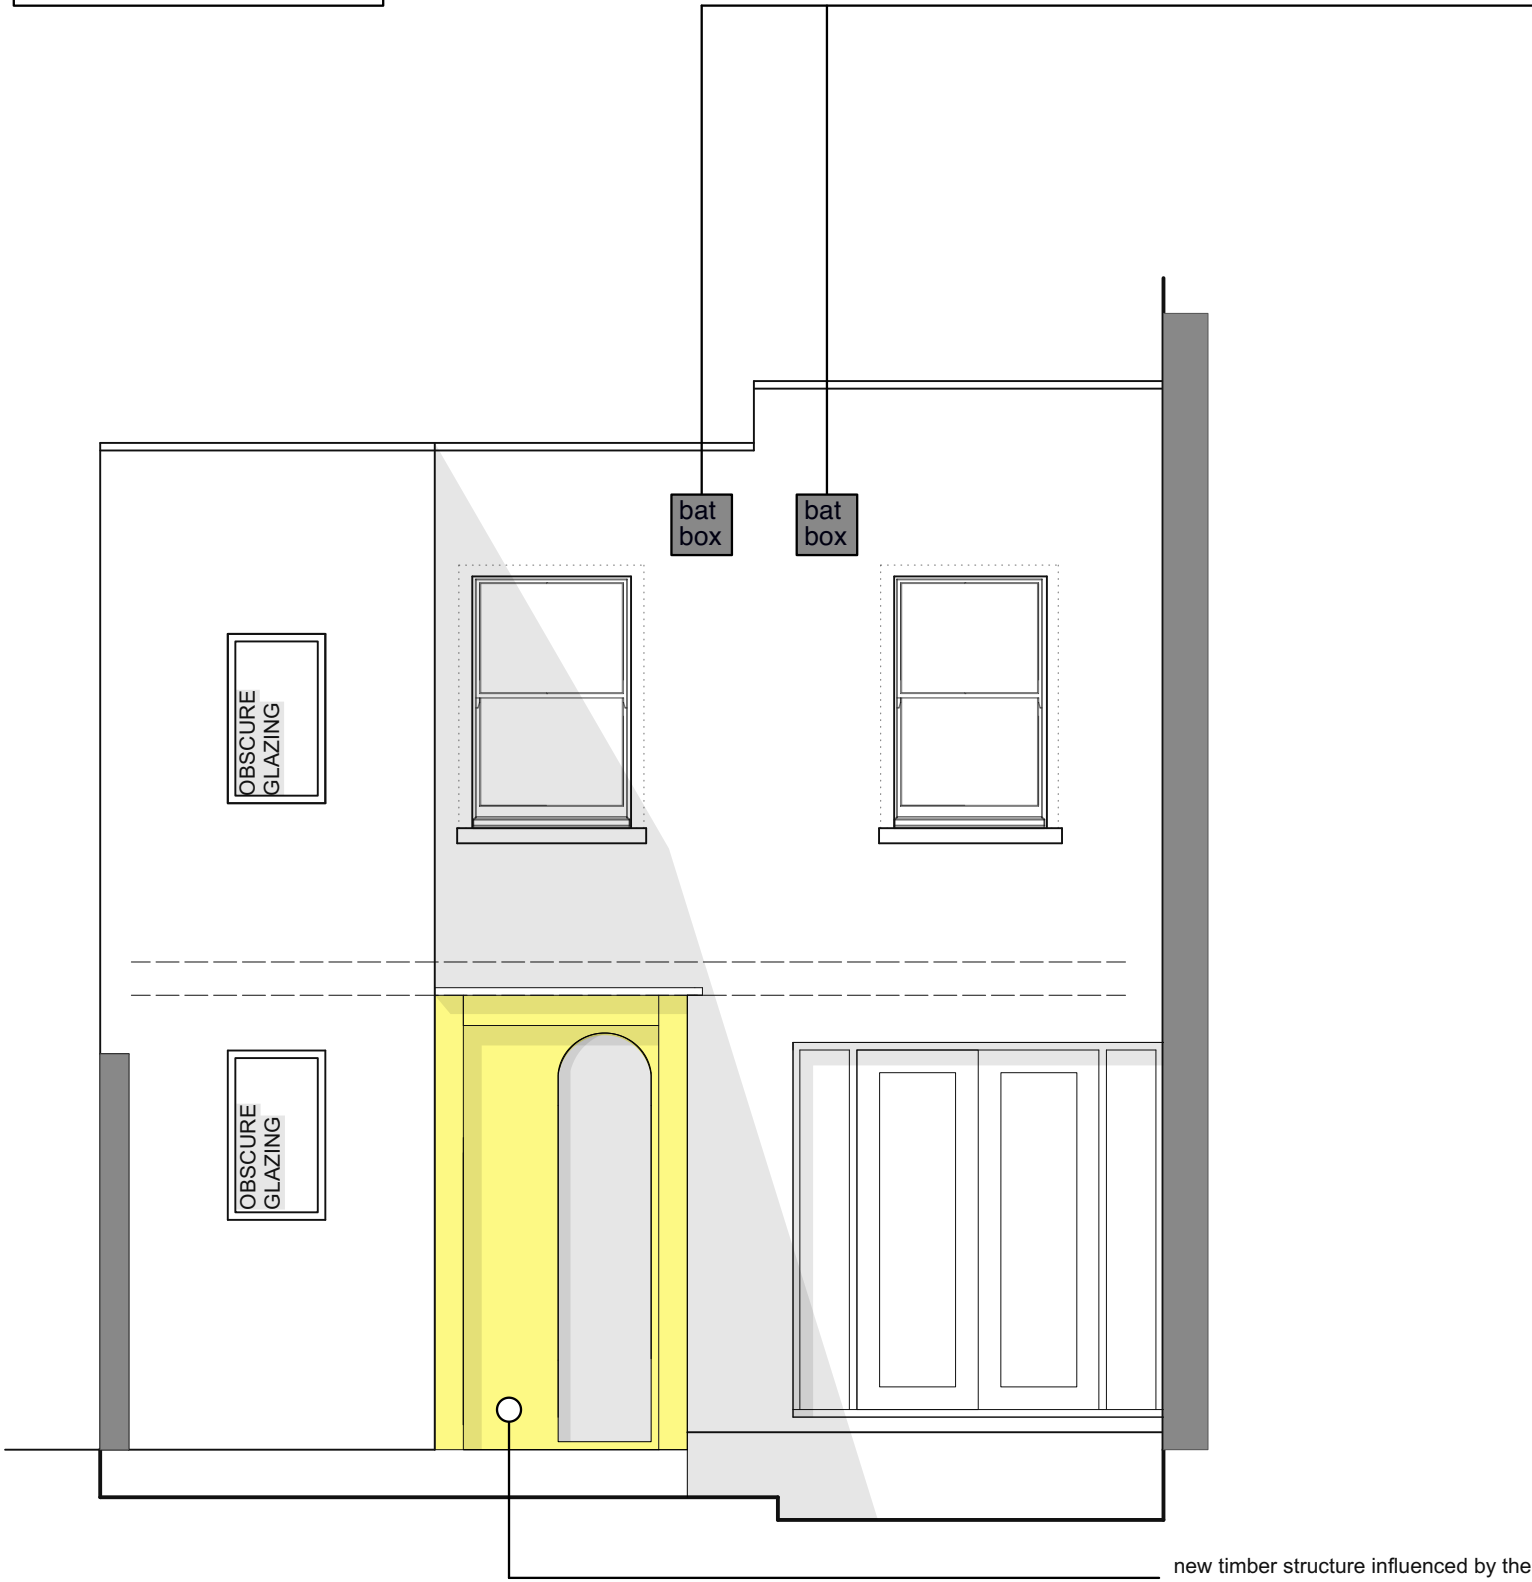

PROPOSED REAR ELEVATION

FOR PLANNING ONLY

 George and Co.

Thespian House,
Penydarren Rd, Merthyr
Tydfil, CF47 0LJ

907.12A	elevation		
planning	1:50@ A3	OCT 23	AJ
George + Co Crownford House, Swan Street, Merthyr Tydfil, Mid Glamorgan, Wales, CF47 8EU TEL 07830328652 hello@georgeandco.studio			
DO NOT SCALE THIS DRAWING			©George and Co.