



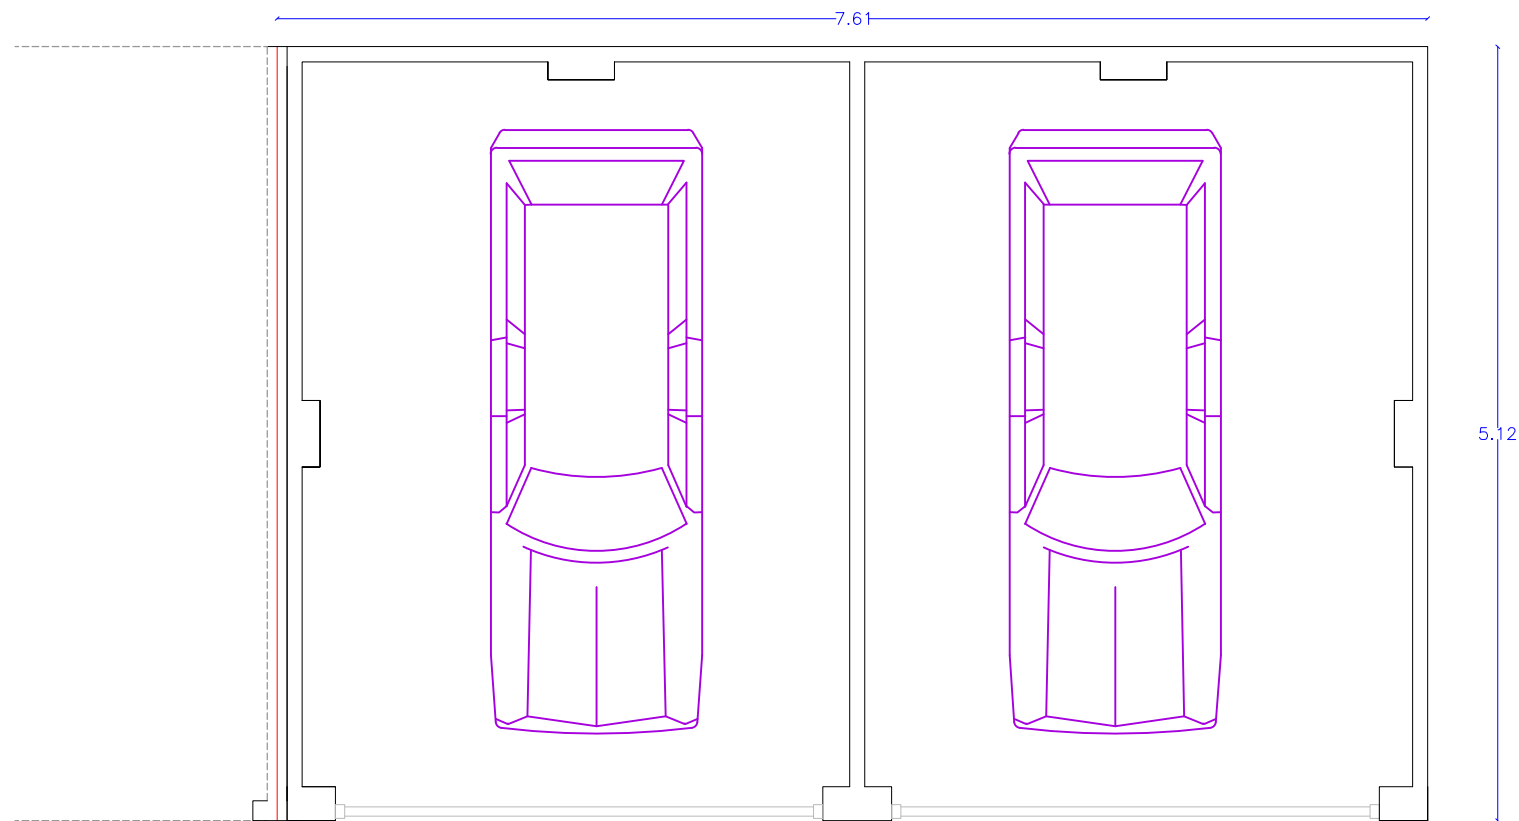

Proposed Ground Floor
1:50




Site Plan
1:100

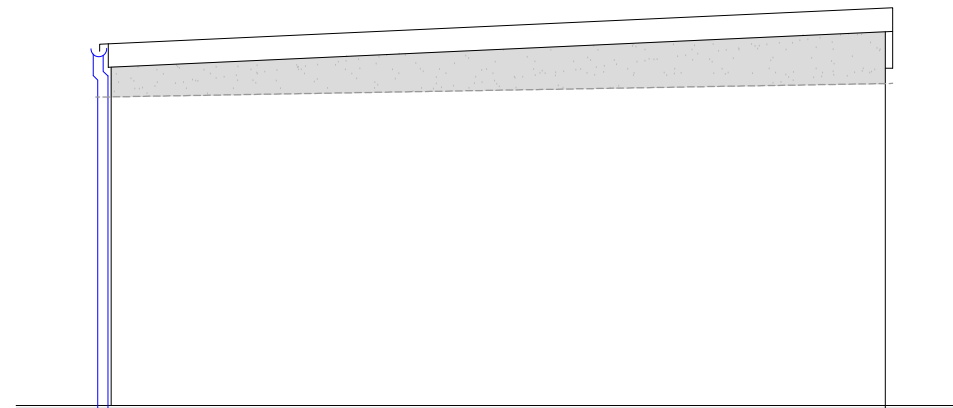

Proposed End Elev
1:50




Woodstone Estella Sparrow
Nest Box

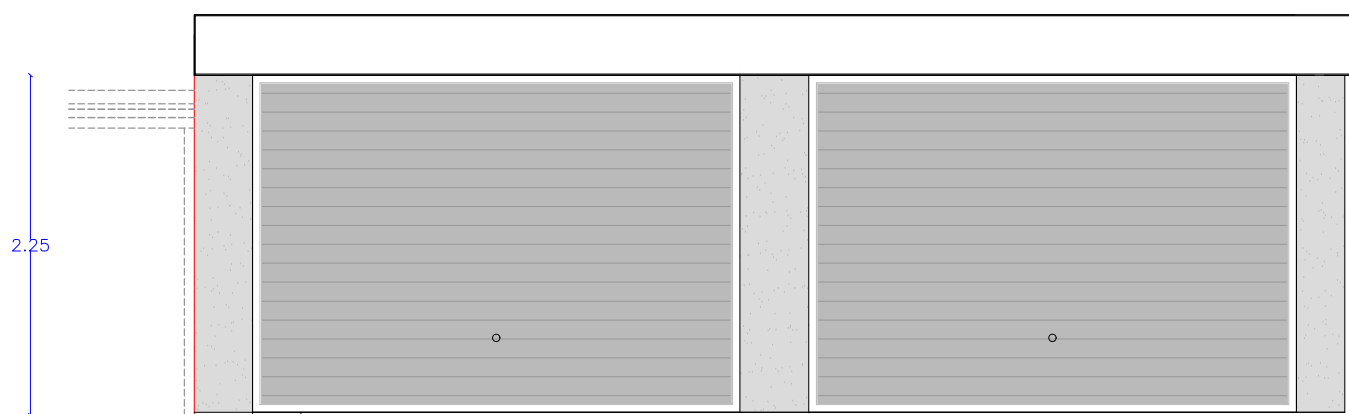


Proposed Front Elev
1:50




Proposed Rear Elev
1:50

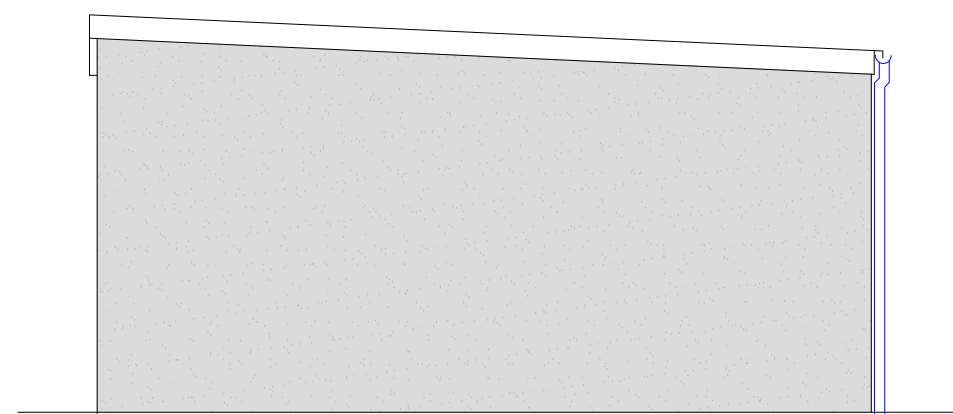


Proposed End Elev
1:50

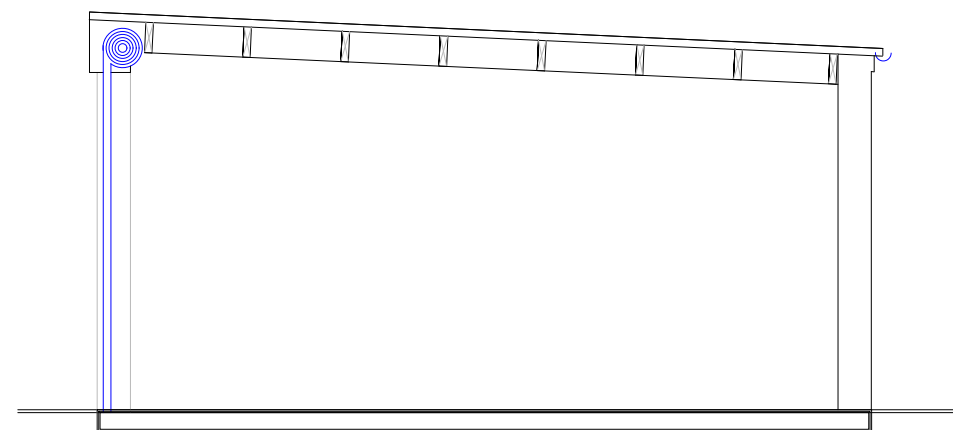


Proposed Section
1:50

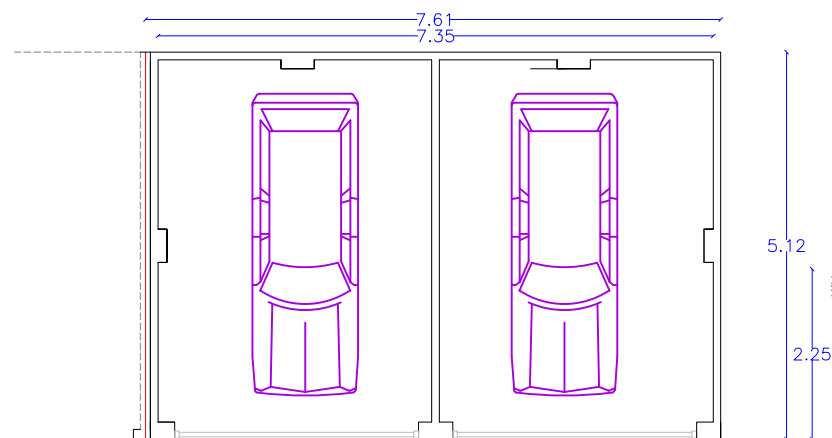


Proposed Ground Floor
1:100

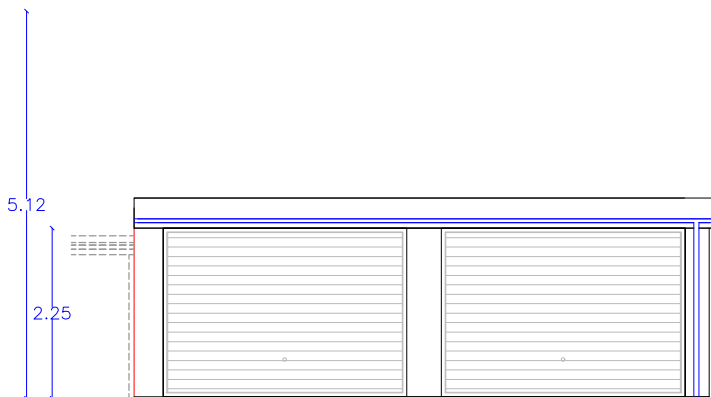


Proposed Front Elev
1:100

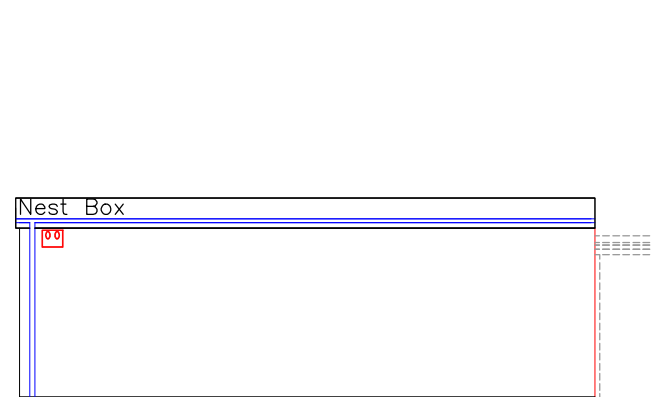


Proposed Rear Elev
1:100

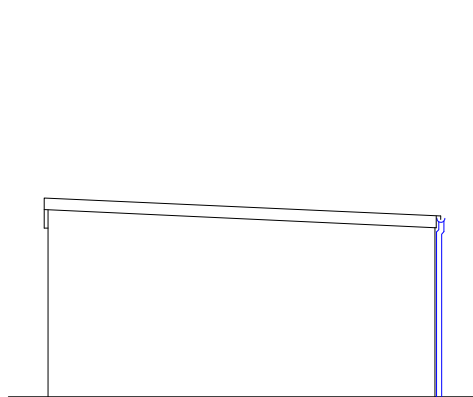


Proposed End Elev
1:100

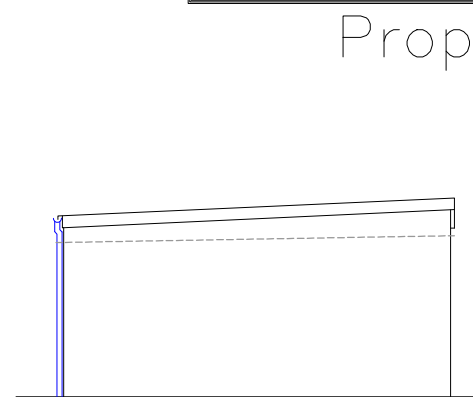

Proposed End Elev
1:100

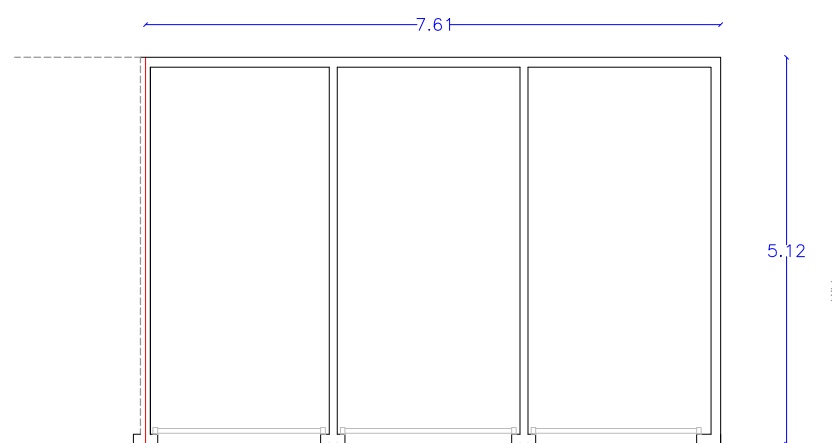


Existing Ground Floor
1:100

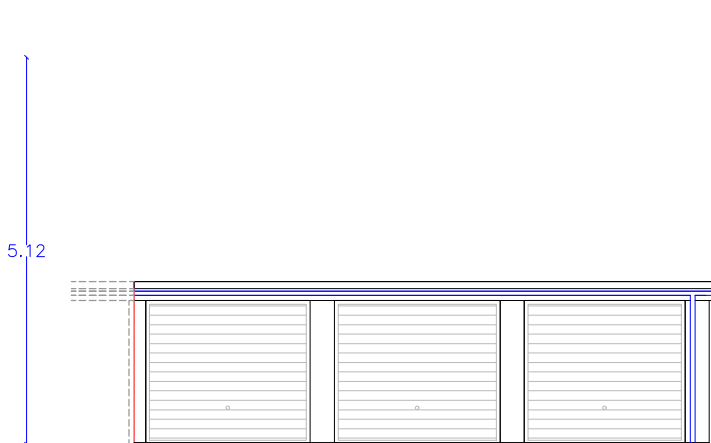


Existing Front Elev
1:100



Existing Rear Elev
1:100

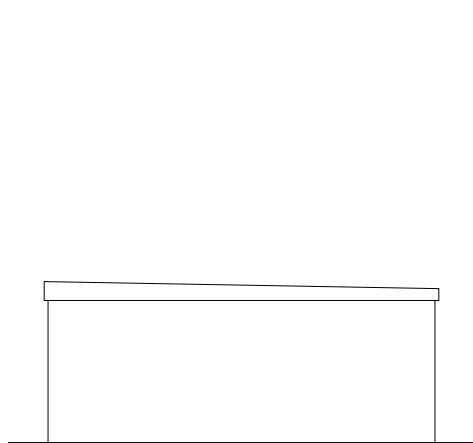

Existing End Elev
1:100

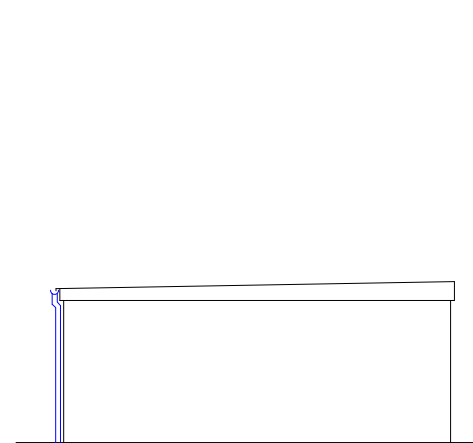

Existing End Elev
1:100

Finishes	
Roof:	Grey Plastic Coated Steel
External walls:	Render in Grey
Fascia/RWD's:	Black uPVC
All dimensions are between structural components All dimensions, levels & sewer runs to be checked on site by contractor	



Address	
Garages 1, 2 & 3 Opposite 47, Pontycapel Road Cefn Coed Merthyr Tydfil CF48 2RD	
Project Title	
Demolition of 3 Existing Garages with Erection of 2 New Garages	
Paper	Date
A2	MAR 26
Scale	Drwg Num
1:50 1:100	PONTYCAPEL 47 GAR FP 01