


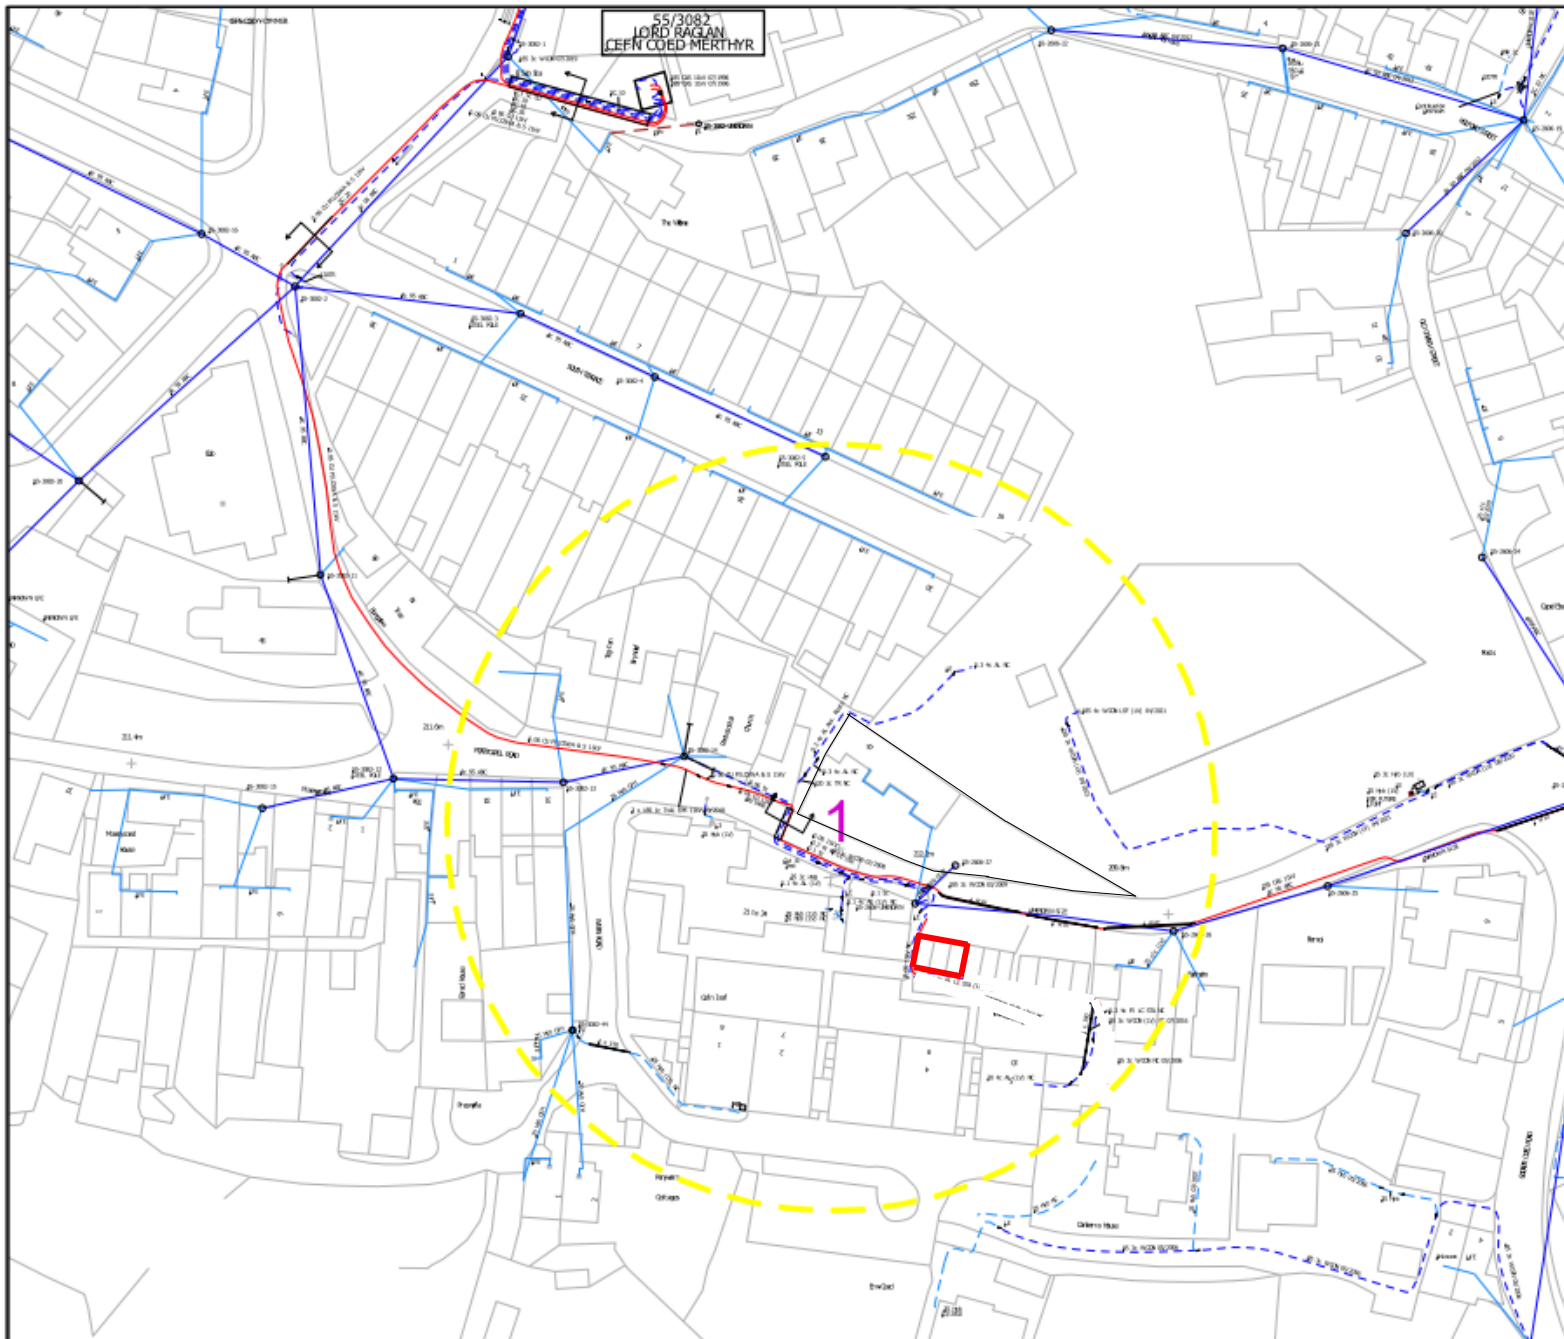

N

Location Plan for.....

Garages Opposite 47, Pontycapel Road, Cefn Coed Merthyr Tydfil, CF48 2RD.

Scale. 1:1250

Paper. A4