

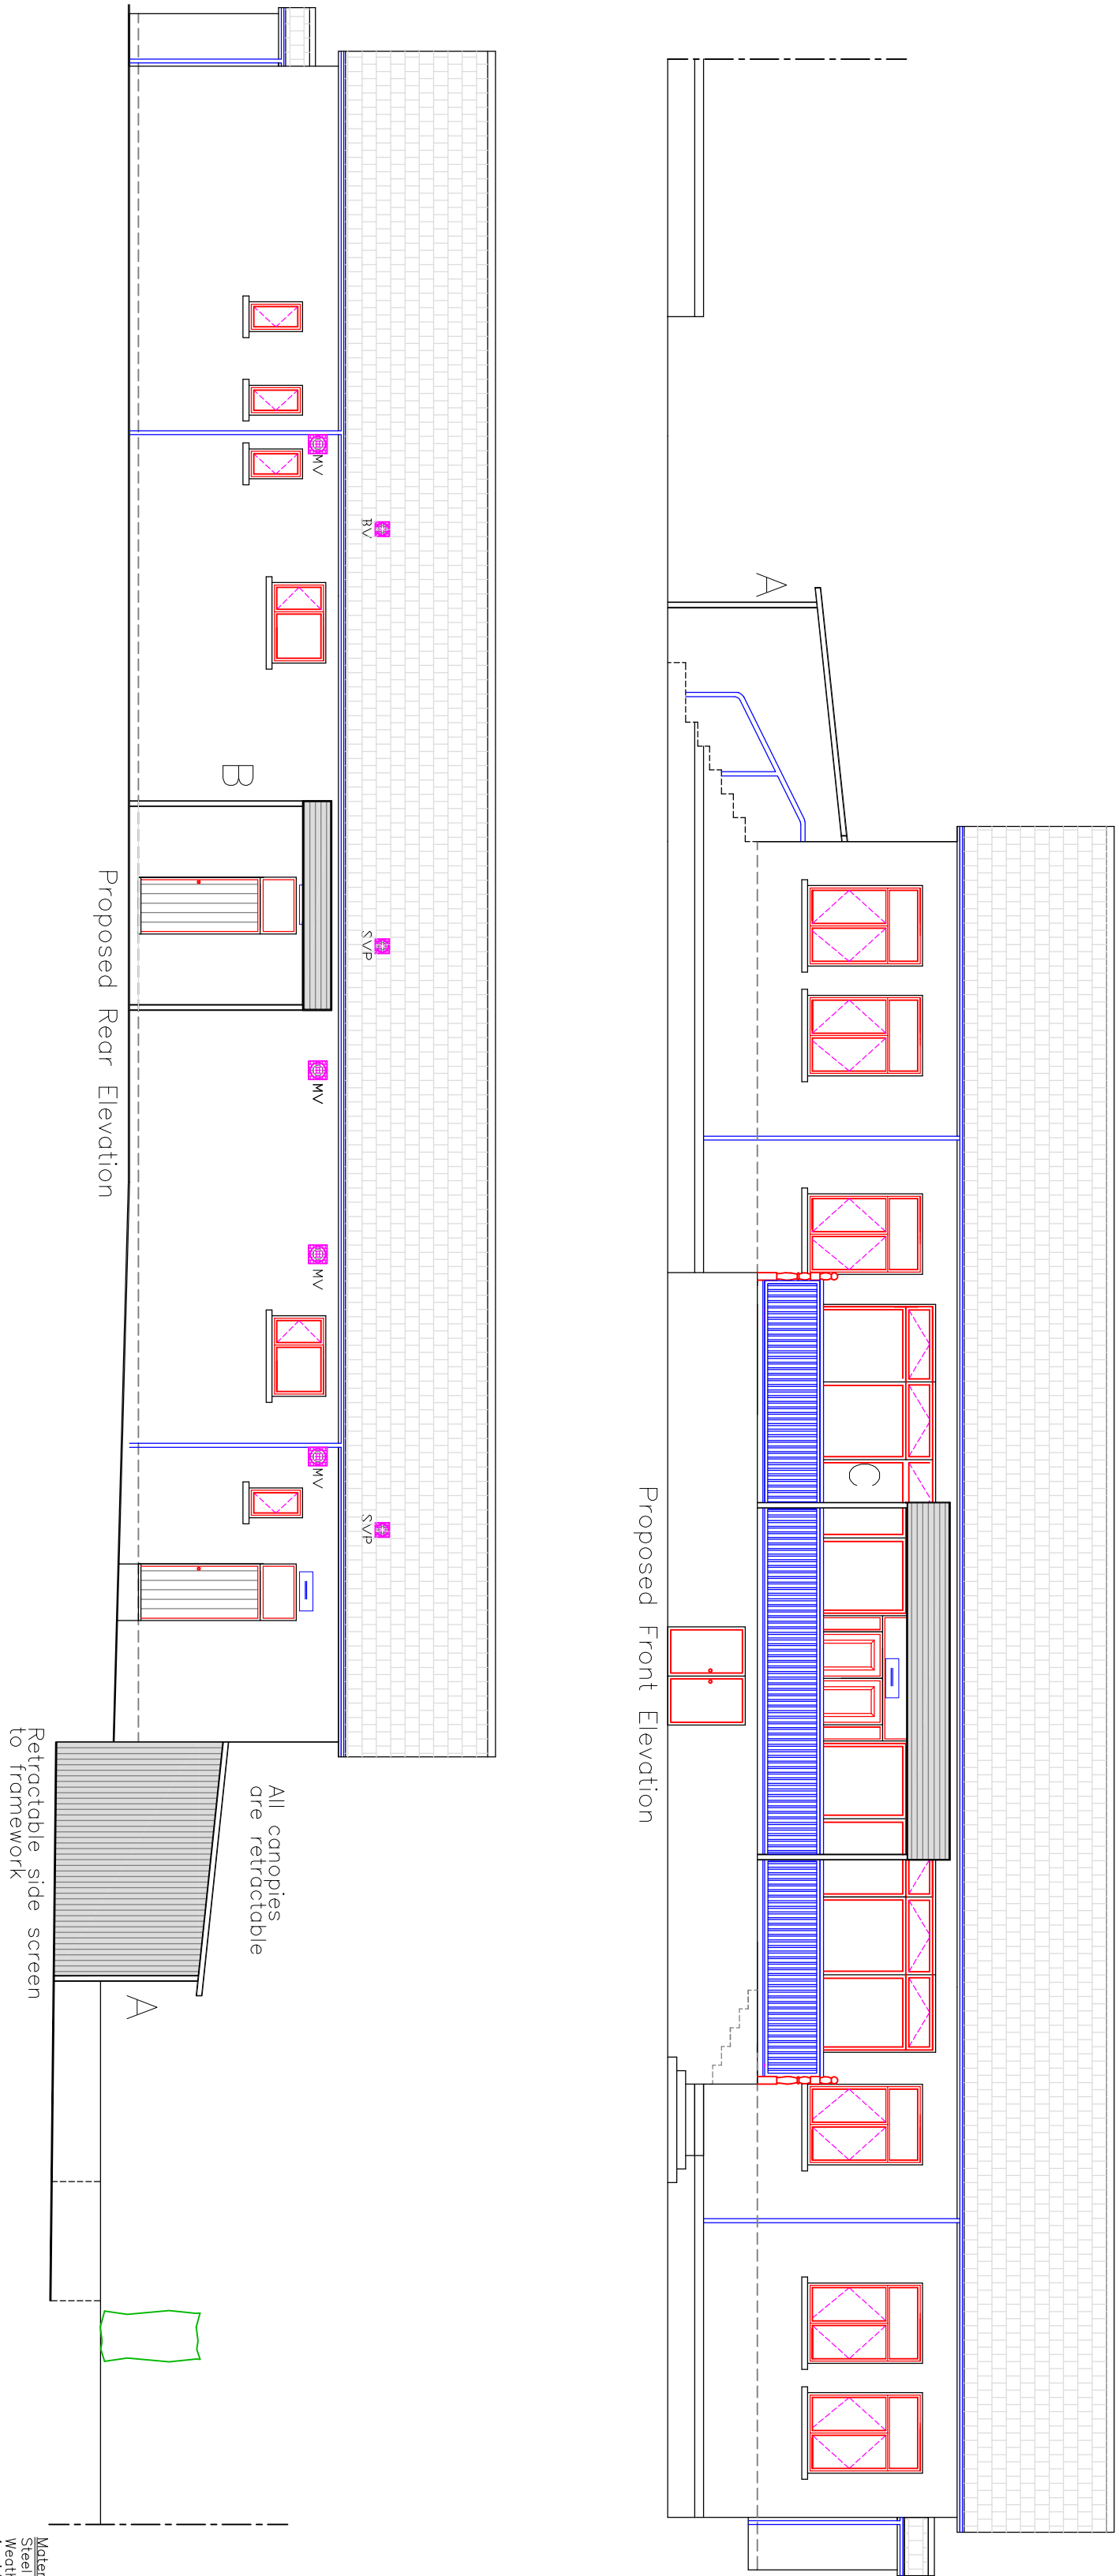


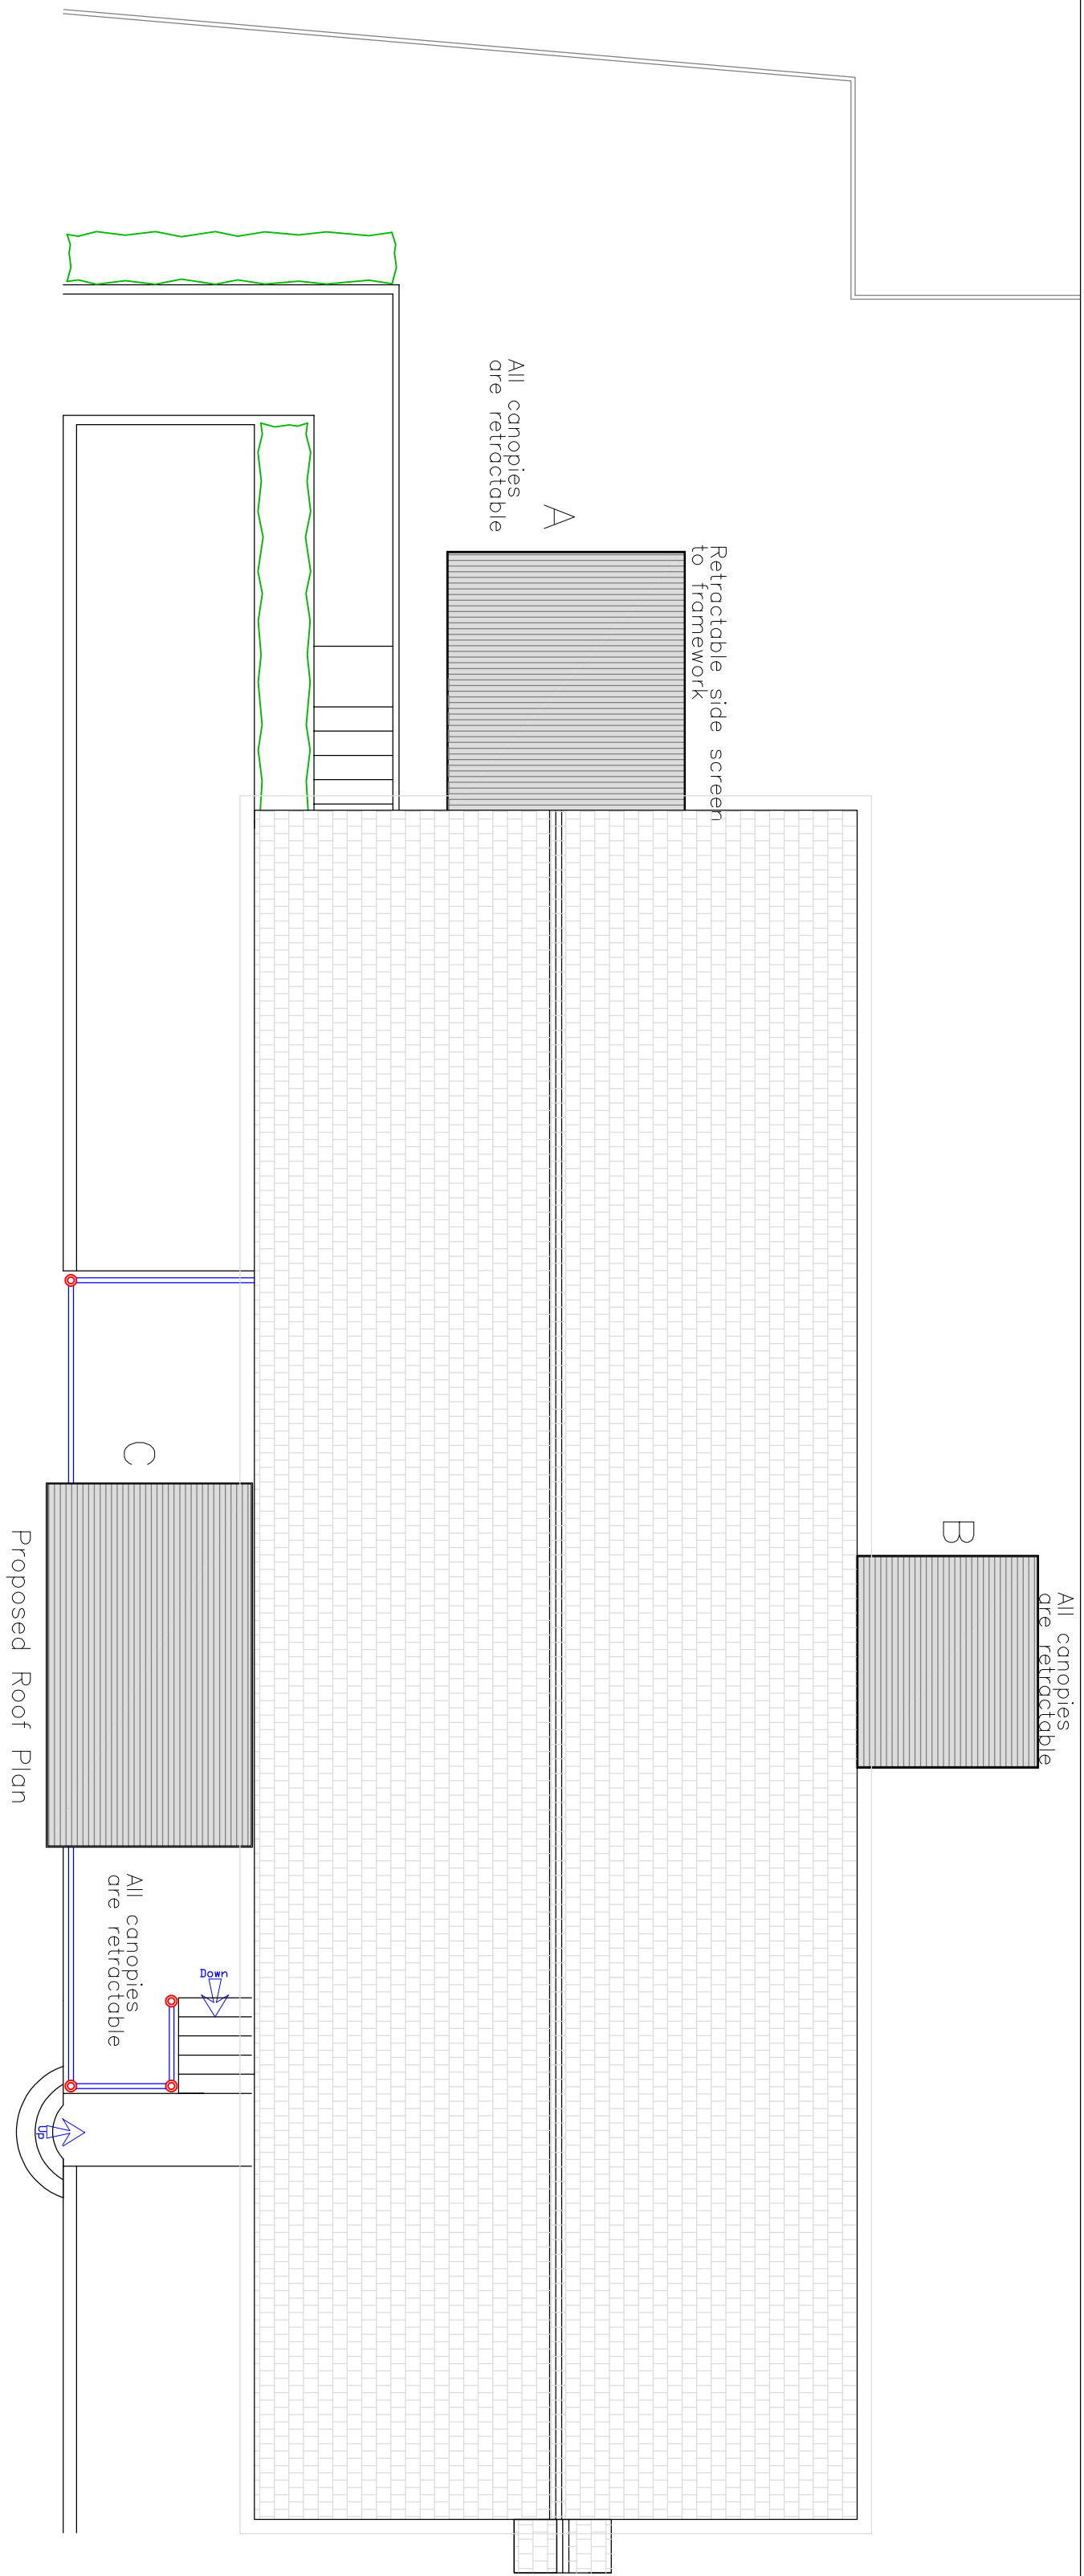

Proposed End Elevation

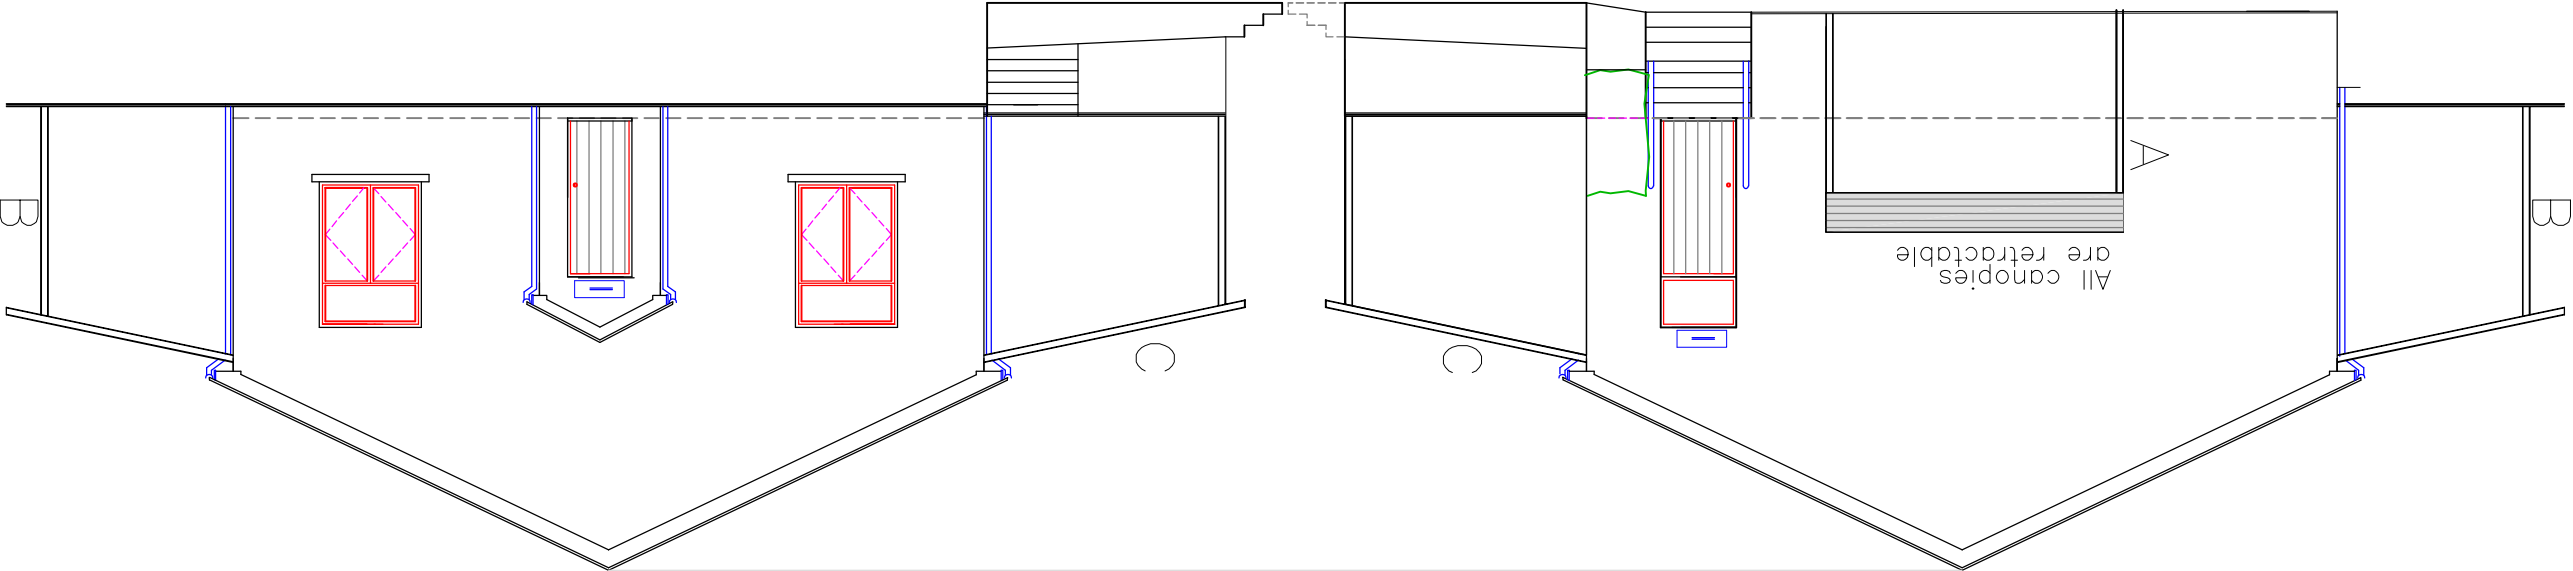

Utopia Design

Architectural Services

Building Planning Application Support

Paul Thomas: BSc (Hons)

Tel: 01685 559230, Mob: 07908 725065

e-mail: utopias@hotmail.com

Issued Only for Purpose indicated			
Drawing Status: FOR PLANNING/B CON PURPOSES ONLY			
Client	Guest Memorial Bows Club		
Job	Dowdalls Merthyr Tydfil CF48 3LJ		
Drawn by	Date	Scale	Proposed New 3 No External Canopies
PT	28.04.21	Scale	
Title		Scale	
Proposed Plans, Elevations		1:100, Draw No	
GBowls 2021_0358			