


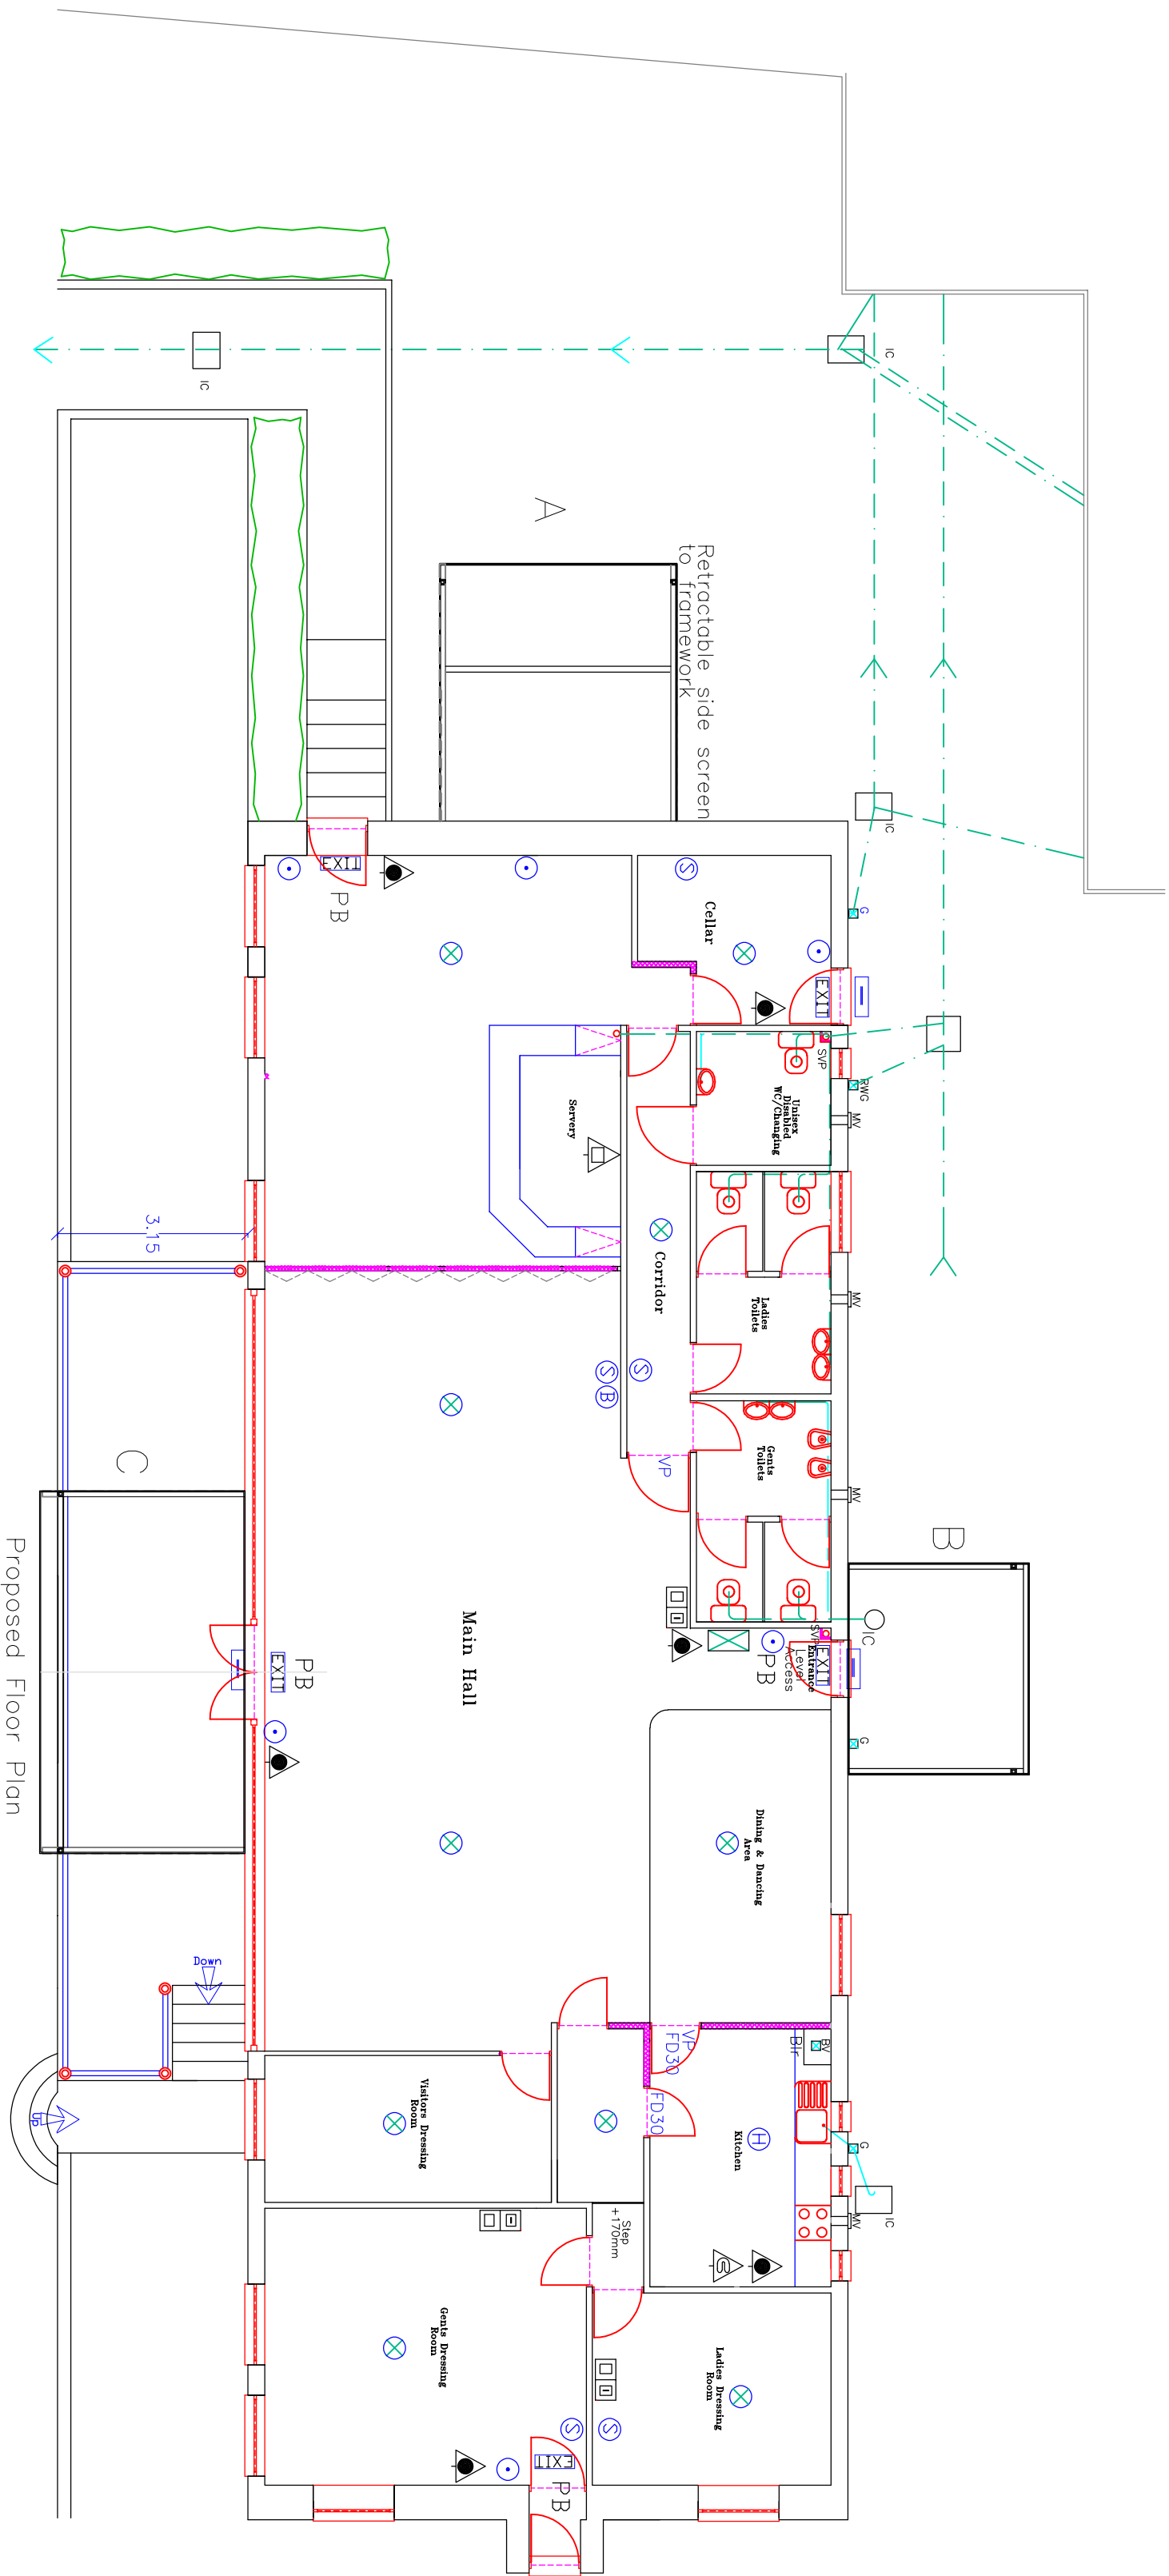

Materials
Steel section framework in white
Weatherproof fabric screen to roof and
1 side in white

	
Utopia Design	
Architectural Services	
Building Planning Application Support	
Paul Thomas: BSc (Hons), 07308 725065	
Tel: 01685 359230 (Mob), 07308 725065	
e-mail: utopiasdesign@hotmail.com	
Issued Only For Purpose Indicated	
Drawing Status: FOR PLANNING/B CON PURPOSES ONLY	
Client	Guest Memorial Bows Club
	Dowdals
	Merthyr Tydfil
	CF48 3LJ
Job	Proposed New 3 No
	External Canopies
Drawn by	PT
Date	28.04.21
Scale	Scale
Title	Scale
	1:100
Proposed	Draw No
Plans, Elevations	GBowls 2021_04